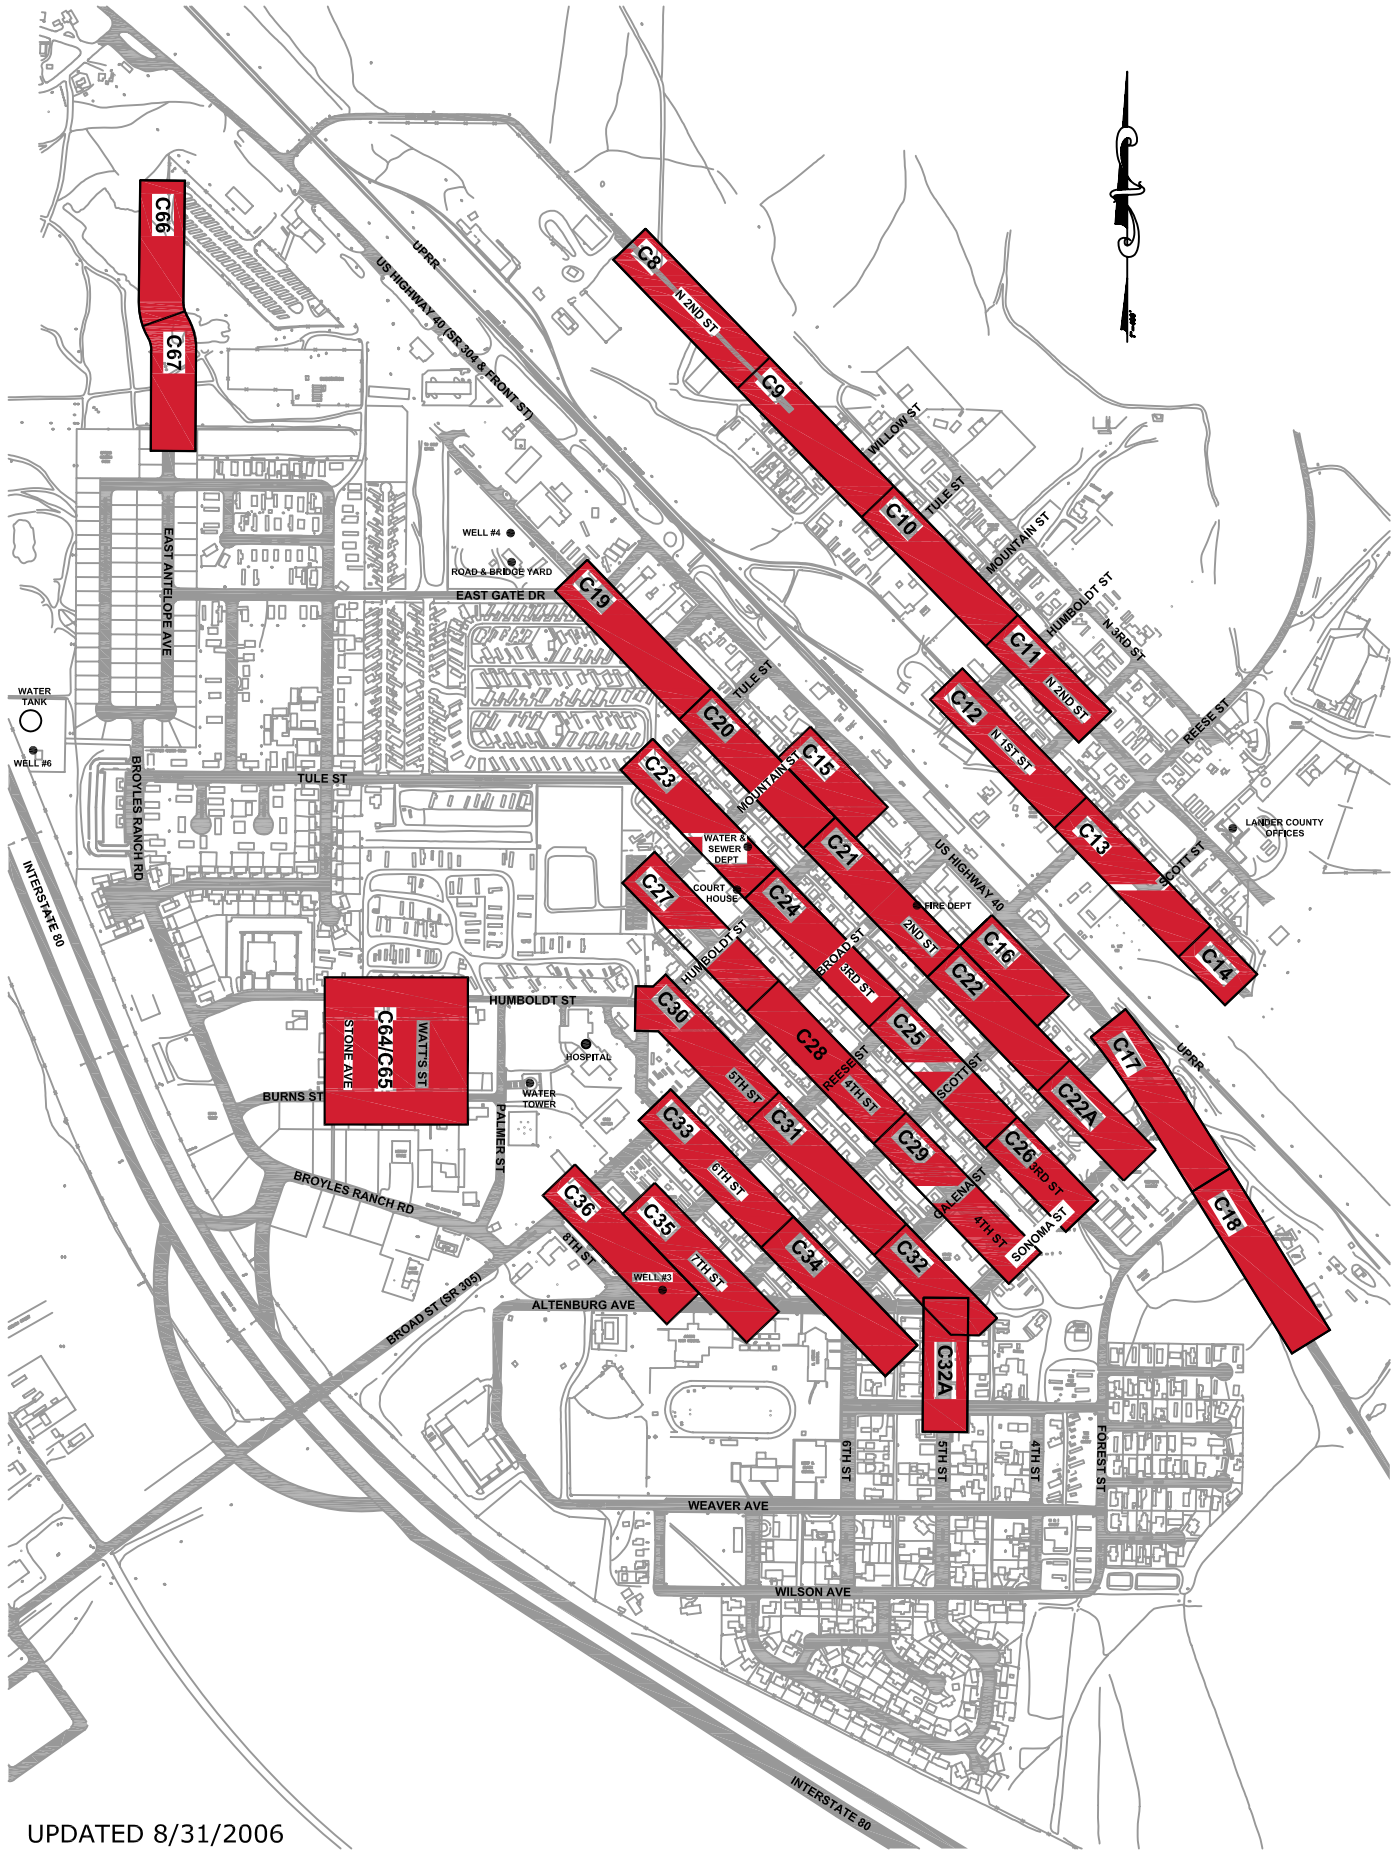

UPDATED 8/31/2006

WATER LATERAL CONSTRUCTION PROGRESS INDEX

COMPLETED WATER LATERAL CONSTRUCTION
UNCOMPLETED WATER LATERAL CONSTRUCTION

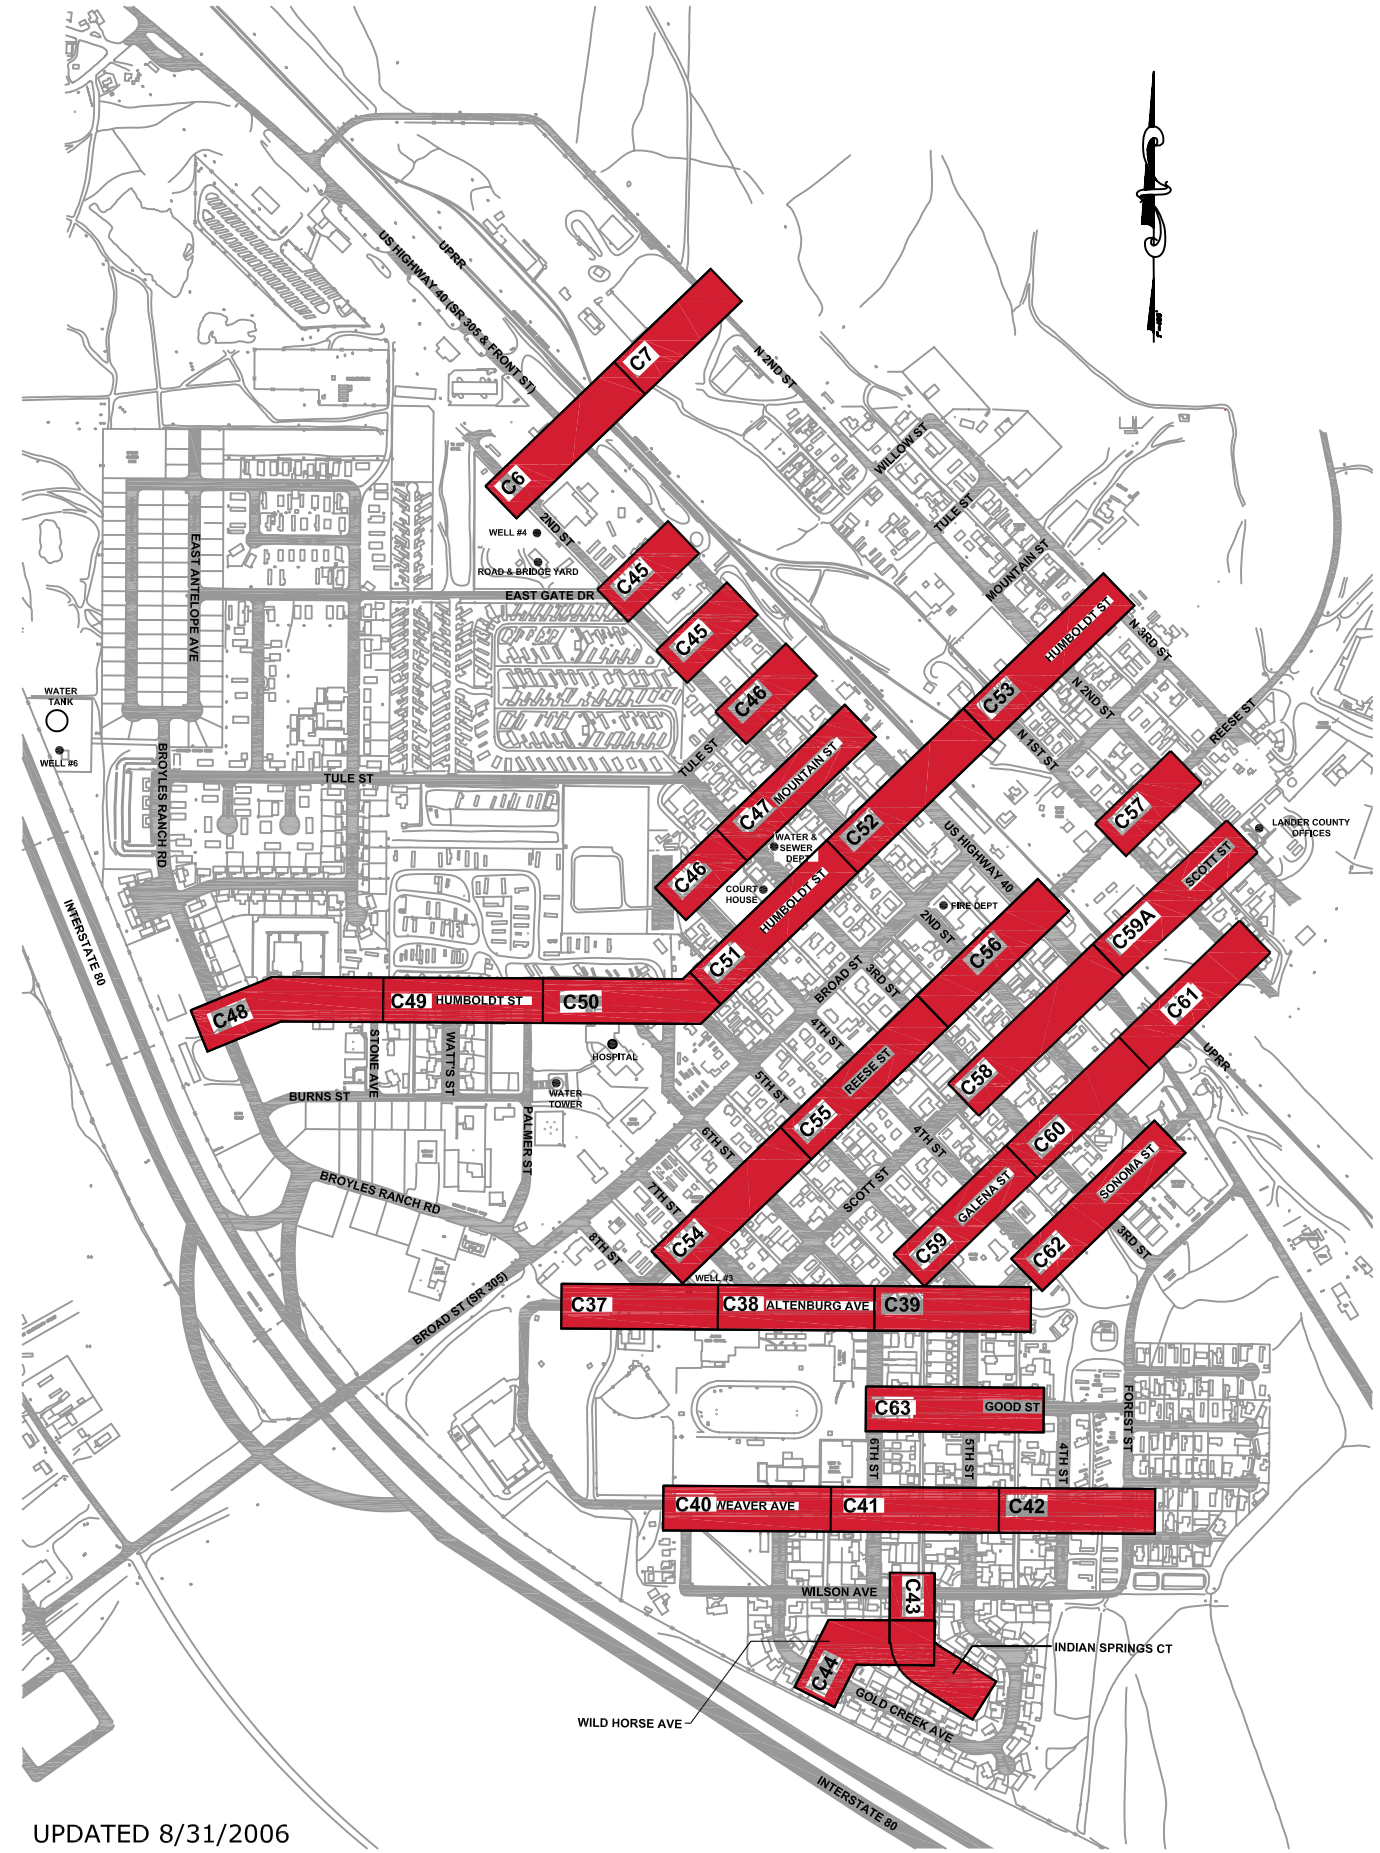

UPDATED 8/31/2006

WATER LATERAL CONSTRUCTION PROGRESS INDEX

COMPLETED WATER LATERAL CONSTRUCTION
UNCOMPLETED WATER LATERAL CONSTRUCTION

REVISIONS			
No.	DESCRIPTION	DATE	BY

SHAW
ENGINEERING
20 Vine Street
Reno, NV 89503
(775) 329-5559
(888) 329-5559
Fax 329-5406
E-mail
General@shawengineering.com

WATER PROJECT INDEX SHEET

BATTLE MOUNTAIN
WATER SYSTEM IMPROVEMENTS

PROFESSIONAL ENGINEER - STATE OF NEVADA
STEVEN H. BRIGMAN
Exp. 12-31-2006
CIVIL
No. 10583

DRAWN BY:	KH/KF
DESIGNED BY:	KF
CHECKED:	SB
DATE:	APRIL 2006
JOB NO.:	6043

SHEET NUMBER

C3