J:\TronoxGIS\mxd\Phase_B_WorkPlan\LOUs\lou-35.mxd

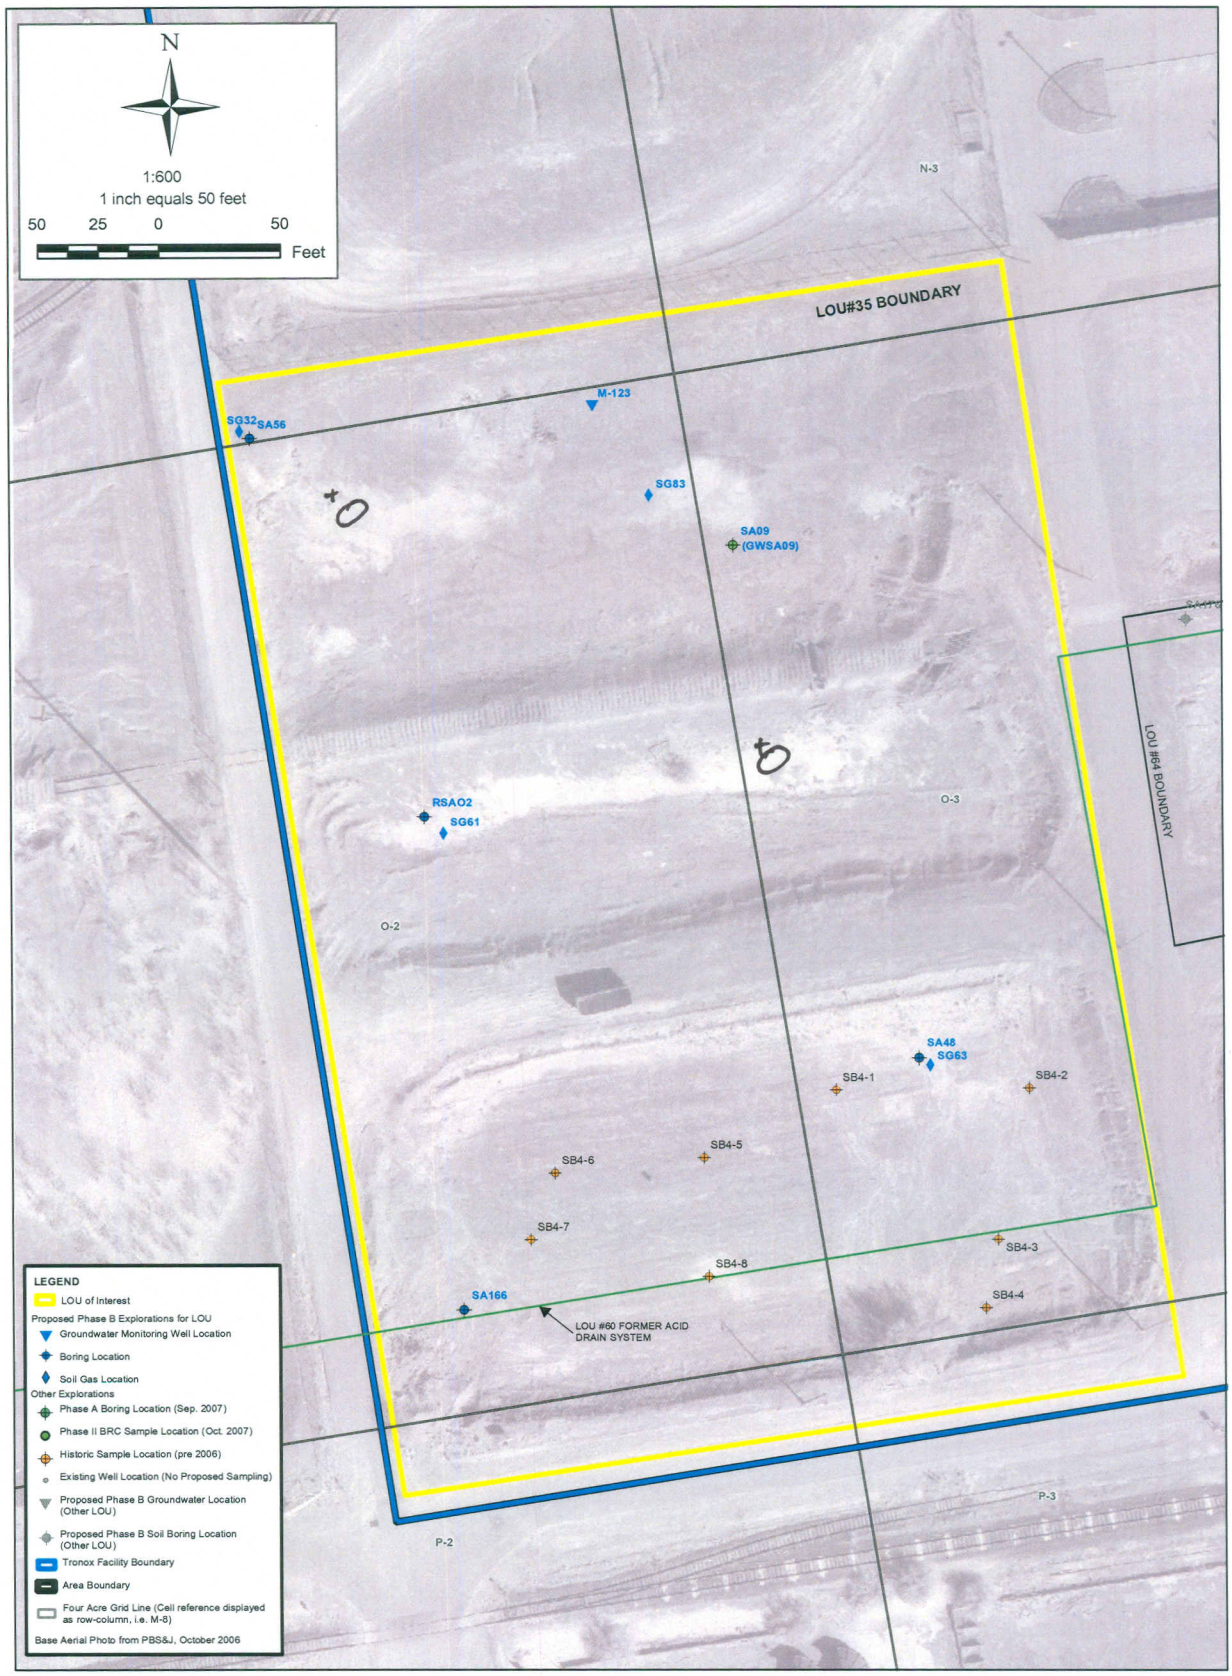

For: LOU 35 (2 changes)
+O = add'l boring

SHEET NUMBER: X	FIGURE NUMBER: 1

SAMPLE LOCATIONS FOR LOU #35
TRUCK EMPTYING/DUMPING SITE

Phase B Source Area Investigation
Tronox Facility
Henderson, Nevada

SCALE:	DATE:	PROJECT NUMBER:
AS SHOWN	4/2/2008	04020-023-430

ENSR | AECOM

ENSR CORPORATION
1220 AVENIDA ACASO
CAMARILLO, CALIFORNIA 93012
PHONE: (805) 388-3775
FAX: (805) 388-3577
WEB: HTTP://WWW.ENSR.AECOM.COM
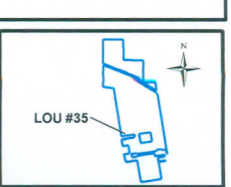
DESIGNED BY:
B. Ho
DRAWN BY:
M. Scop
CHECKED BY:
C. Schnell
APPROVED BY:
B. Ho