J:\TronoxGIS\mxd\Phase_B_WorkPlan\LOUs\lou-57_16_17_18_19_52_53.mxd

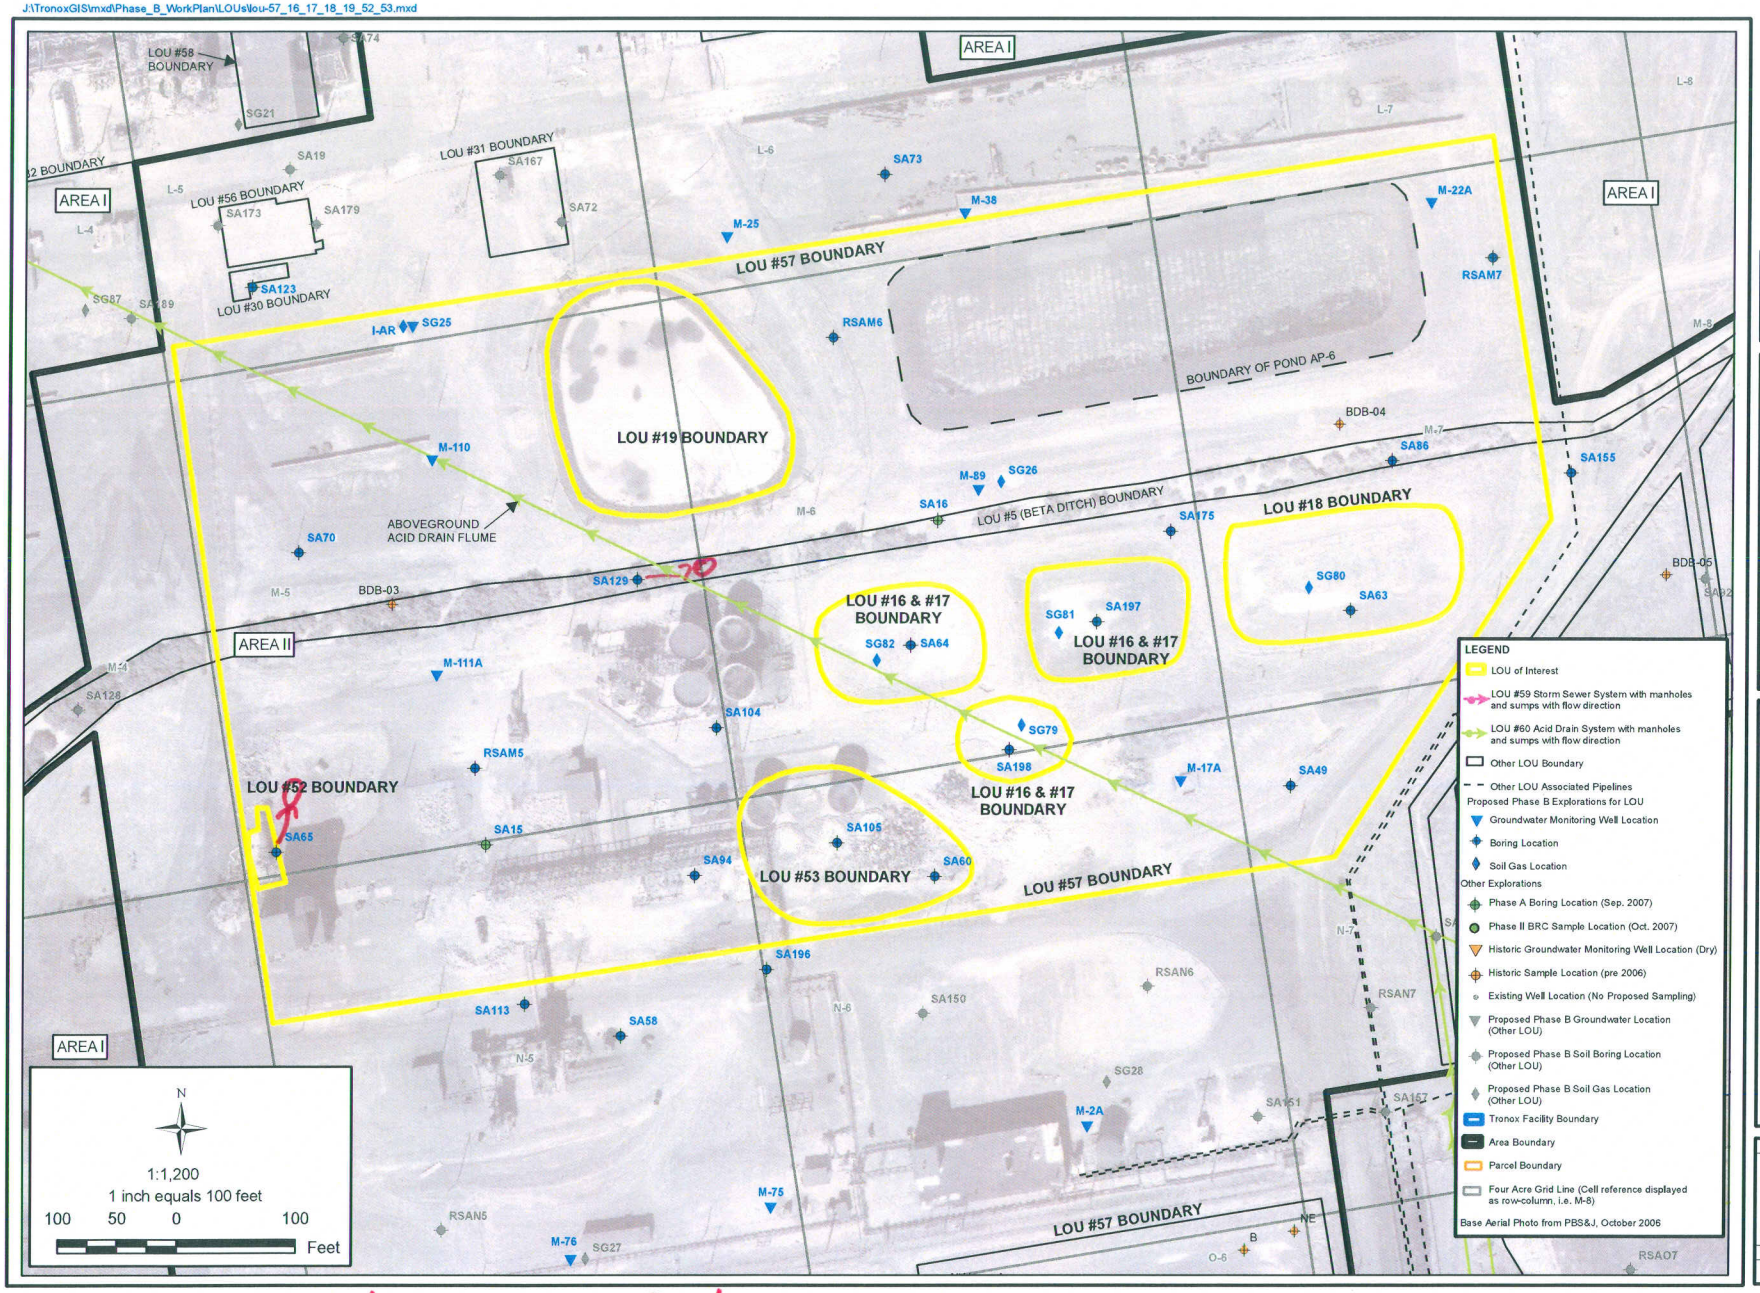

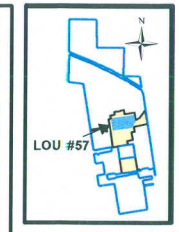

DESIGNED BY:	G. Hels
DRAWN BY:	M. Scop
CHECKED BY:	G. Hels
APPROVED BY:	B. Ho

ENSR | AECOM

ENSR CORPORATION
1220 AVENIDA ACASO
CAMARILLO, CALIFORNIA 93012
PHONE: (805) 388-3775
FAX: (805) 388-3577
WEB: HTTP://WWW.ENSR.AECOM.COM

SAMPLE LOCATIONS FOR LOU #57, #16, #17, #18, #19, #52 & #53
AP PLANT AREA
Phase B Area II Source Area Investigation
Tronox Facility
Henderson, Nevada

SCALE:	DATE:	PROJECT NUMBER:
AS SHOWN	6/11/2008	04020-023-430

FIGURE NUMBER: 1

SHEET NUMBER: X

· move SA65 to area of depression off of NEC of Lou 52