J:\TronoxGIS\mxd\Phase_B_WorkPlan\LOUs\lou-20_Area-3.mxd

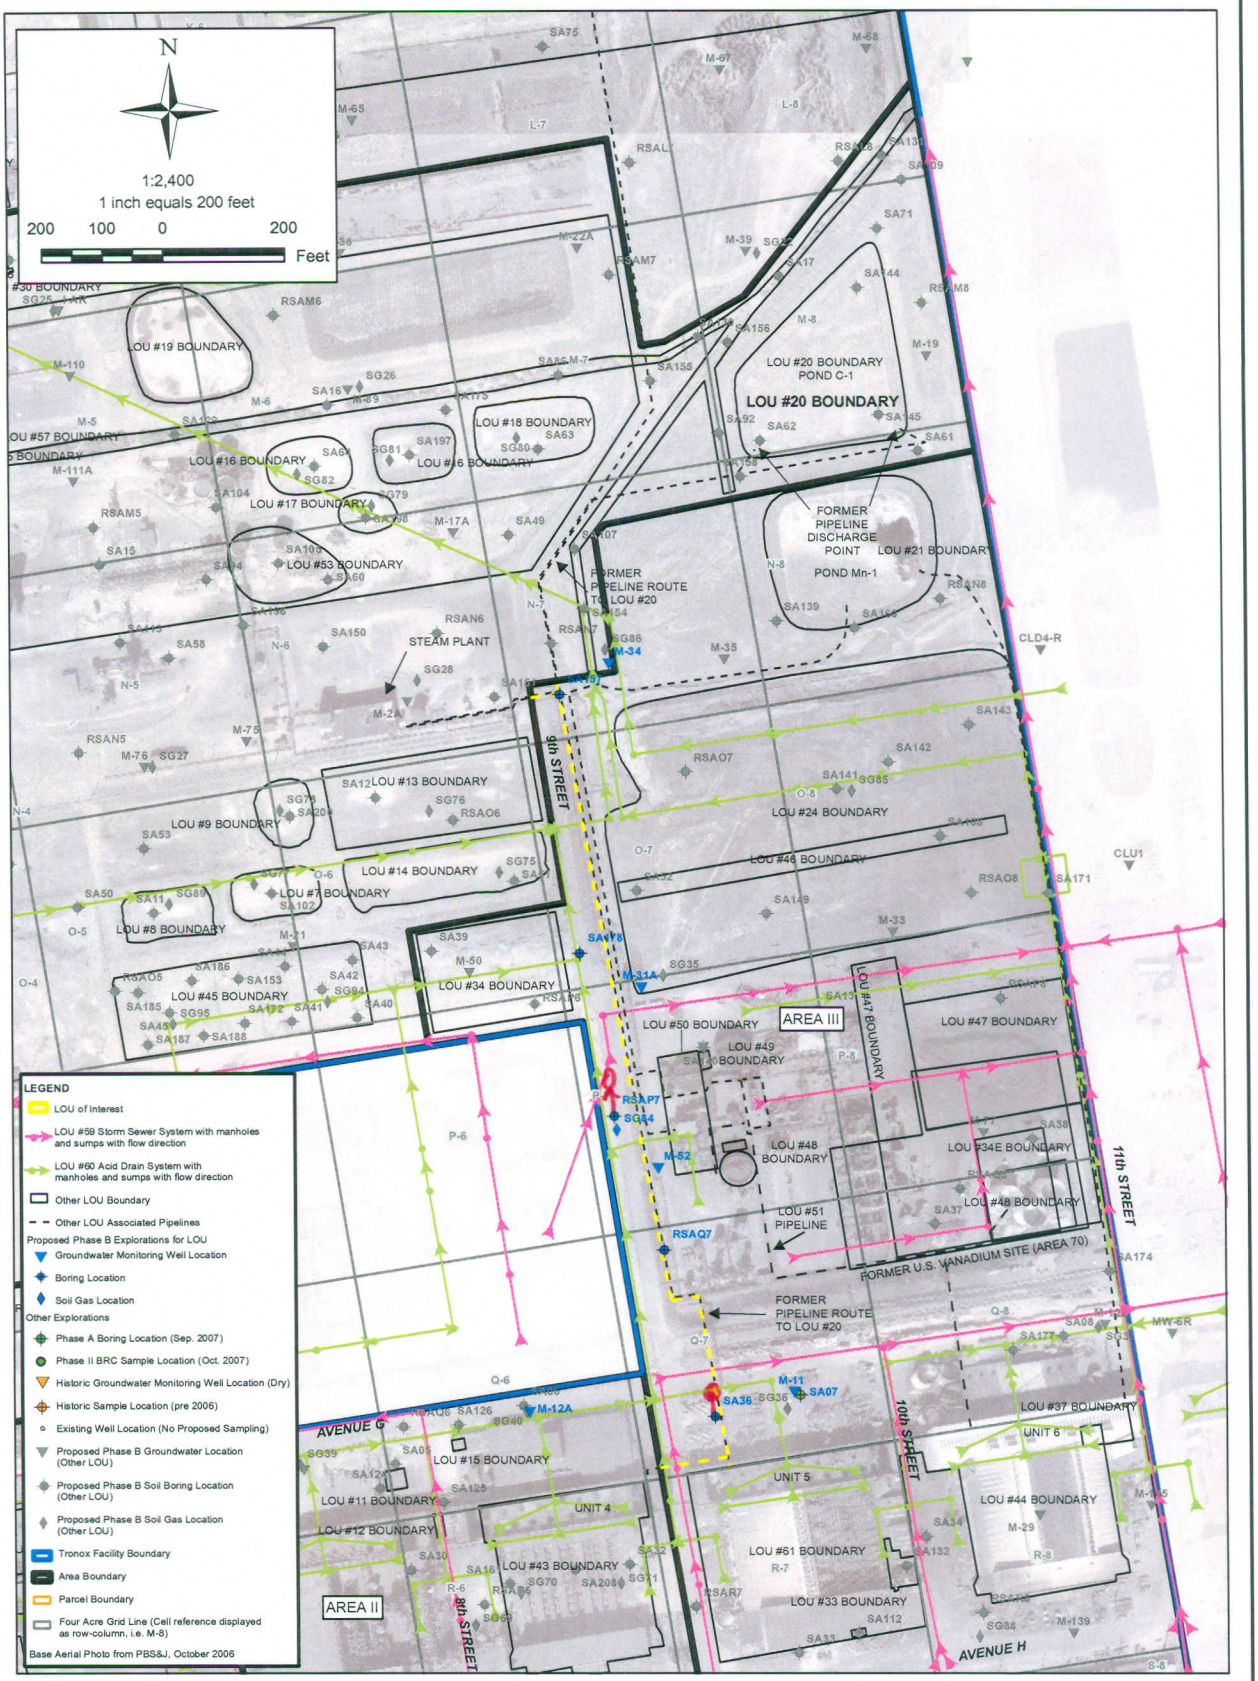

• move RSAP7 adjacent to LOU59 and near intersection with LOU60.
• move SA36 north to be over LOU60.

SHEET NUMBER:	FIGURE NUMBER:
X	1

SAMPLE LOCATIONS FOR LOU #20, POND C-1 AND ASSOCIATED PIPING IN AREA III

Phase B Area III Source Area Investigation
Tronox Facility
Henderson, Nevada

SCALE:	DATE:	PROJECT NUMBER:
AS SHOWN	6/4/2008	04020-023-430

ENSR | AECOM

ENSR CORPORATION
1220 AVENIDA ACASO
CAMARILLO, CALIFORNIA 93012
PHONE: (805) 388-3775
FAX: (805) 388-3577
WEB: HTTP://WWW.ENSR.AECOM.COM
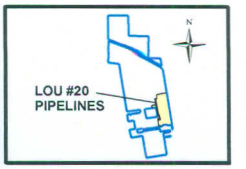
DESIGNED BY:	B. Ho
DRAWN BY:	M. Scop
CHECKED BY:	C. Schnell
APPROVED BY:	B. Ho