\\NG-OAK1\NG-GIS\01_Projects\2027_Tronox\Phase_B\Remediation\RAW\Figure_6-Monitoring_Wells.mxd Last updated 3/17/2010 4:30:02 PM

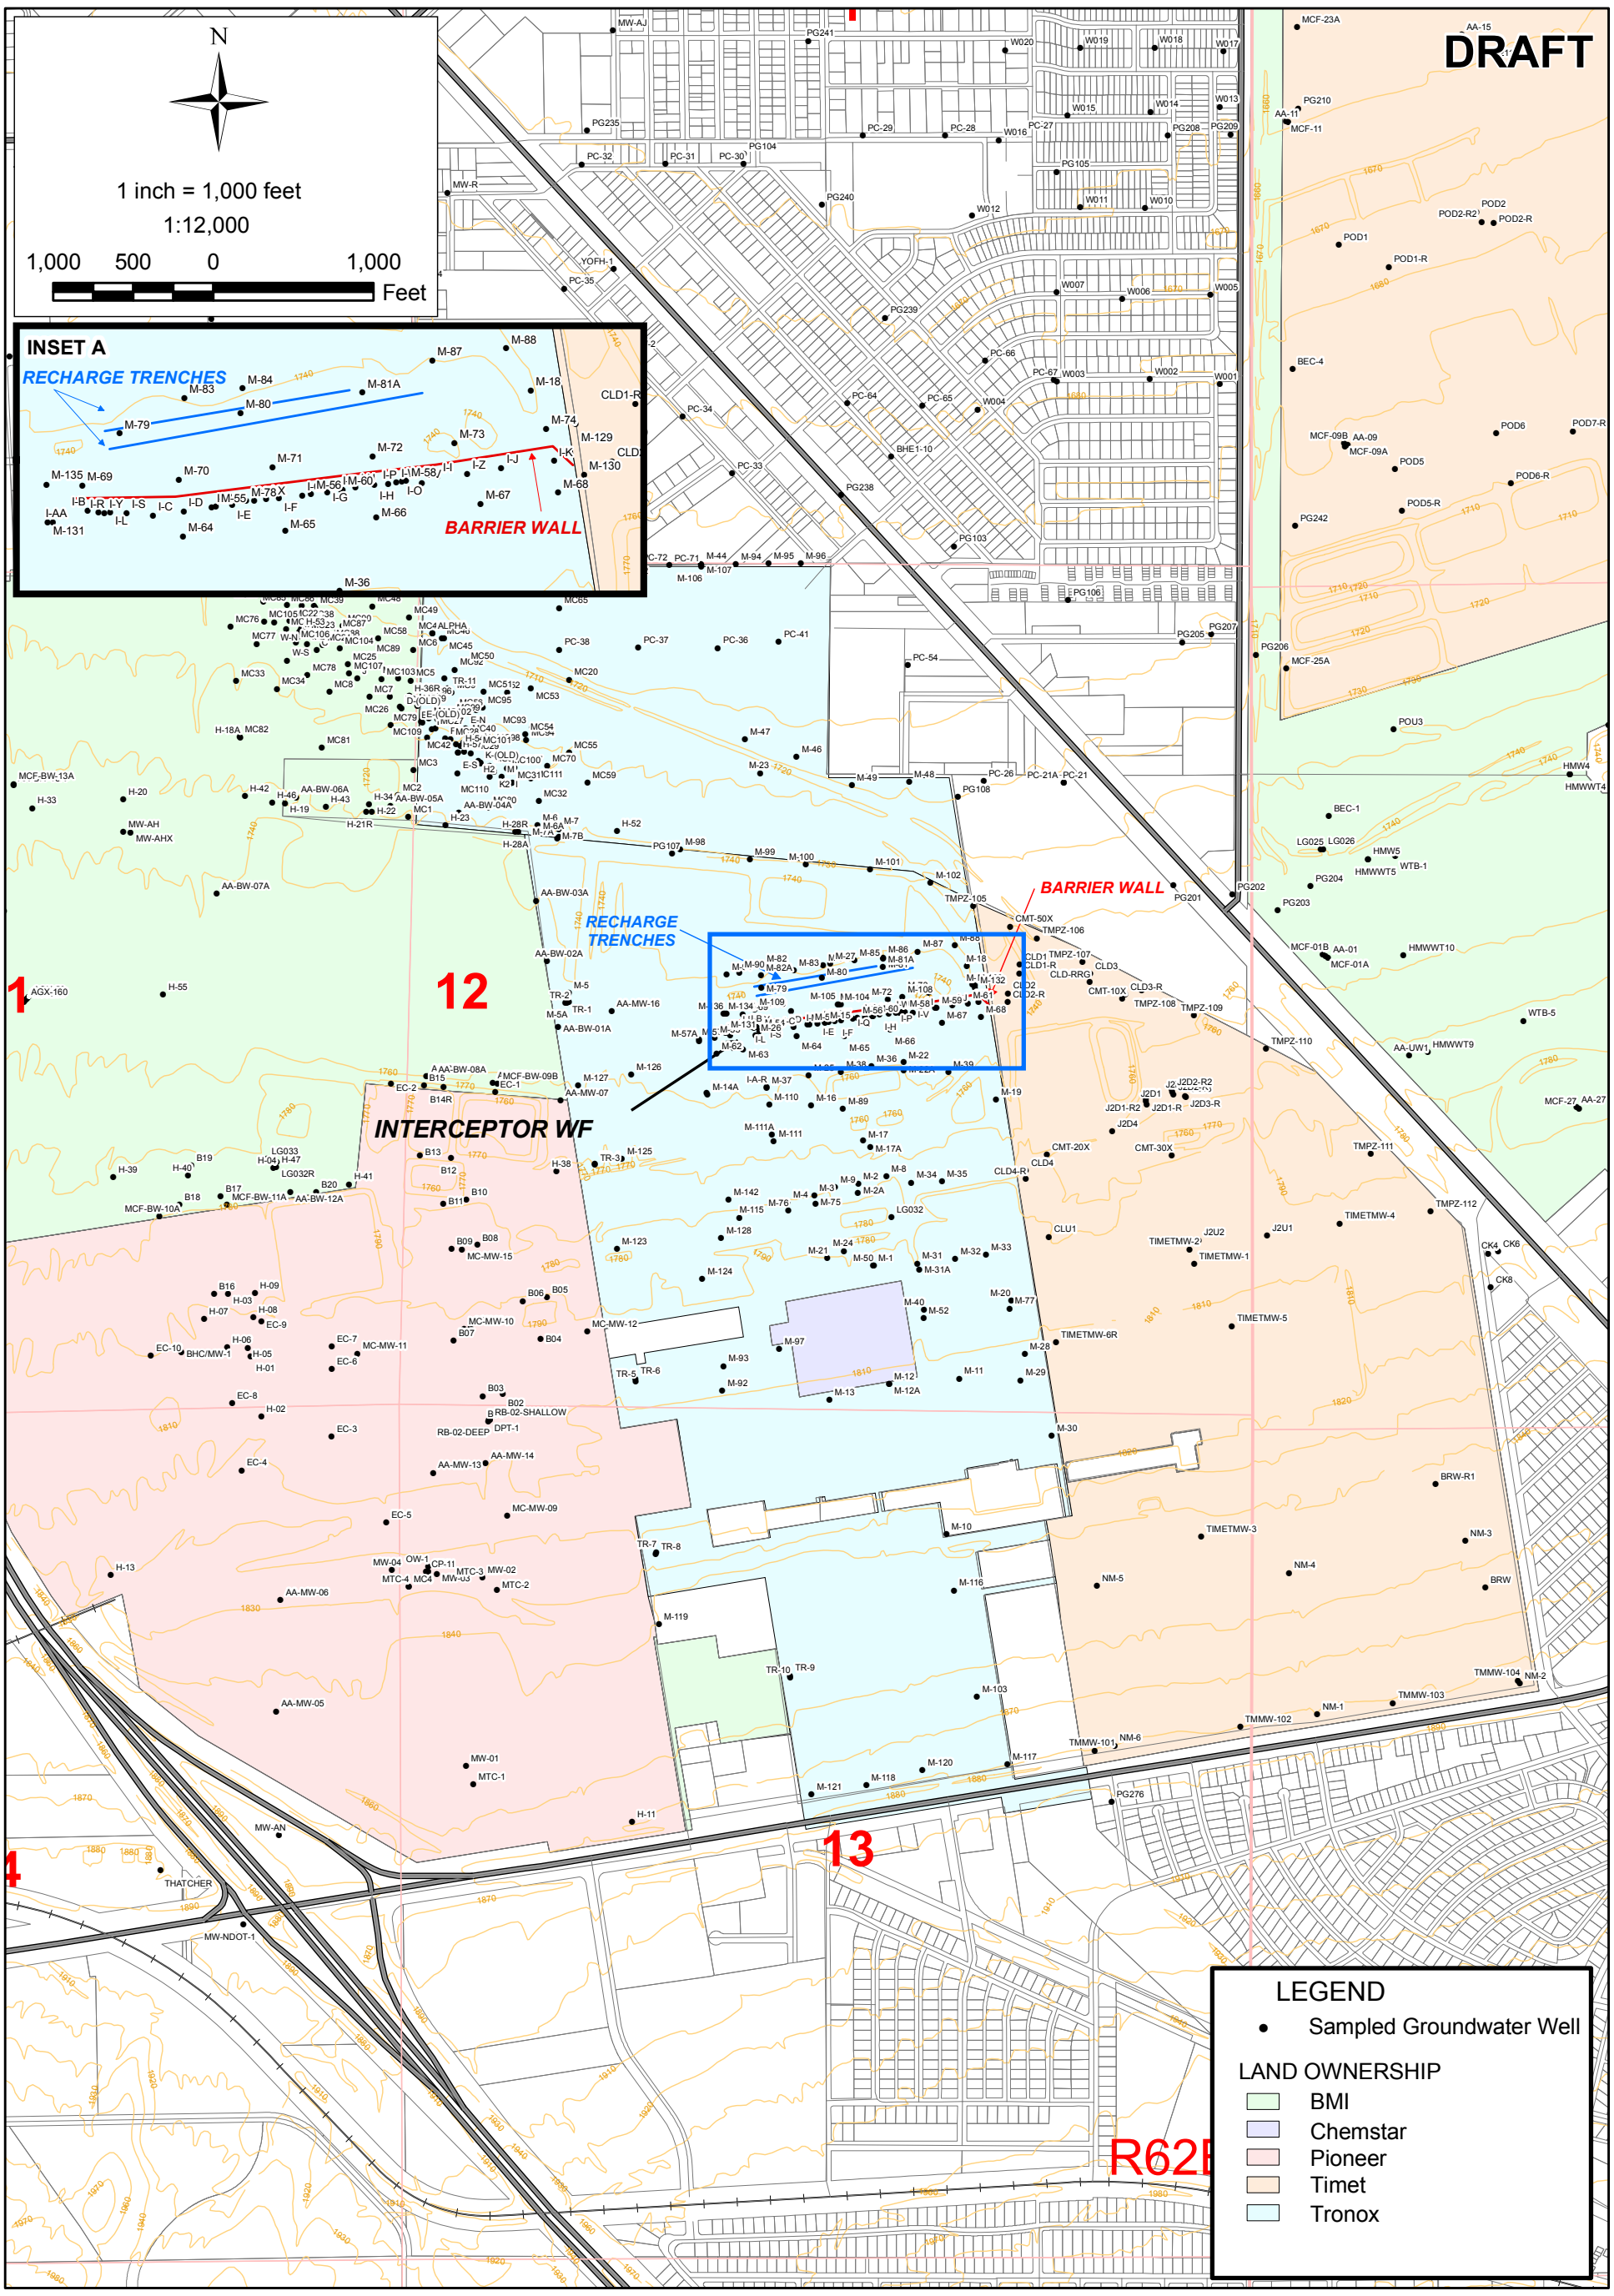

SHEET NUMBER:	FIGURE NUMBER:
1	6

LOCATION OF MONITORING WELLS

Removal Action Work Plan
Tronox LLC
Henderson, Nevada

SCALE:	DATE:	PROJECT NUMBER:
1 in = 1,000 ft	03/29/10	2027

DESIGNED BY:	REVISIONS			
NGEM	NO.:	DESCRIPTION:	DATE:	BY:
DRAWN BY:				
NGEM				
CHECKED BY:				
NGEM				
APPROVED BY:				
NGEM				

northgate environmental management, inc.

TRONOX

http://www.ngem.com