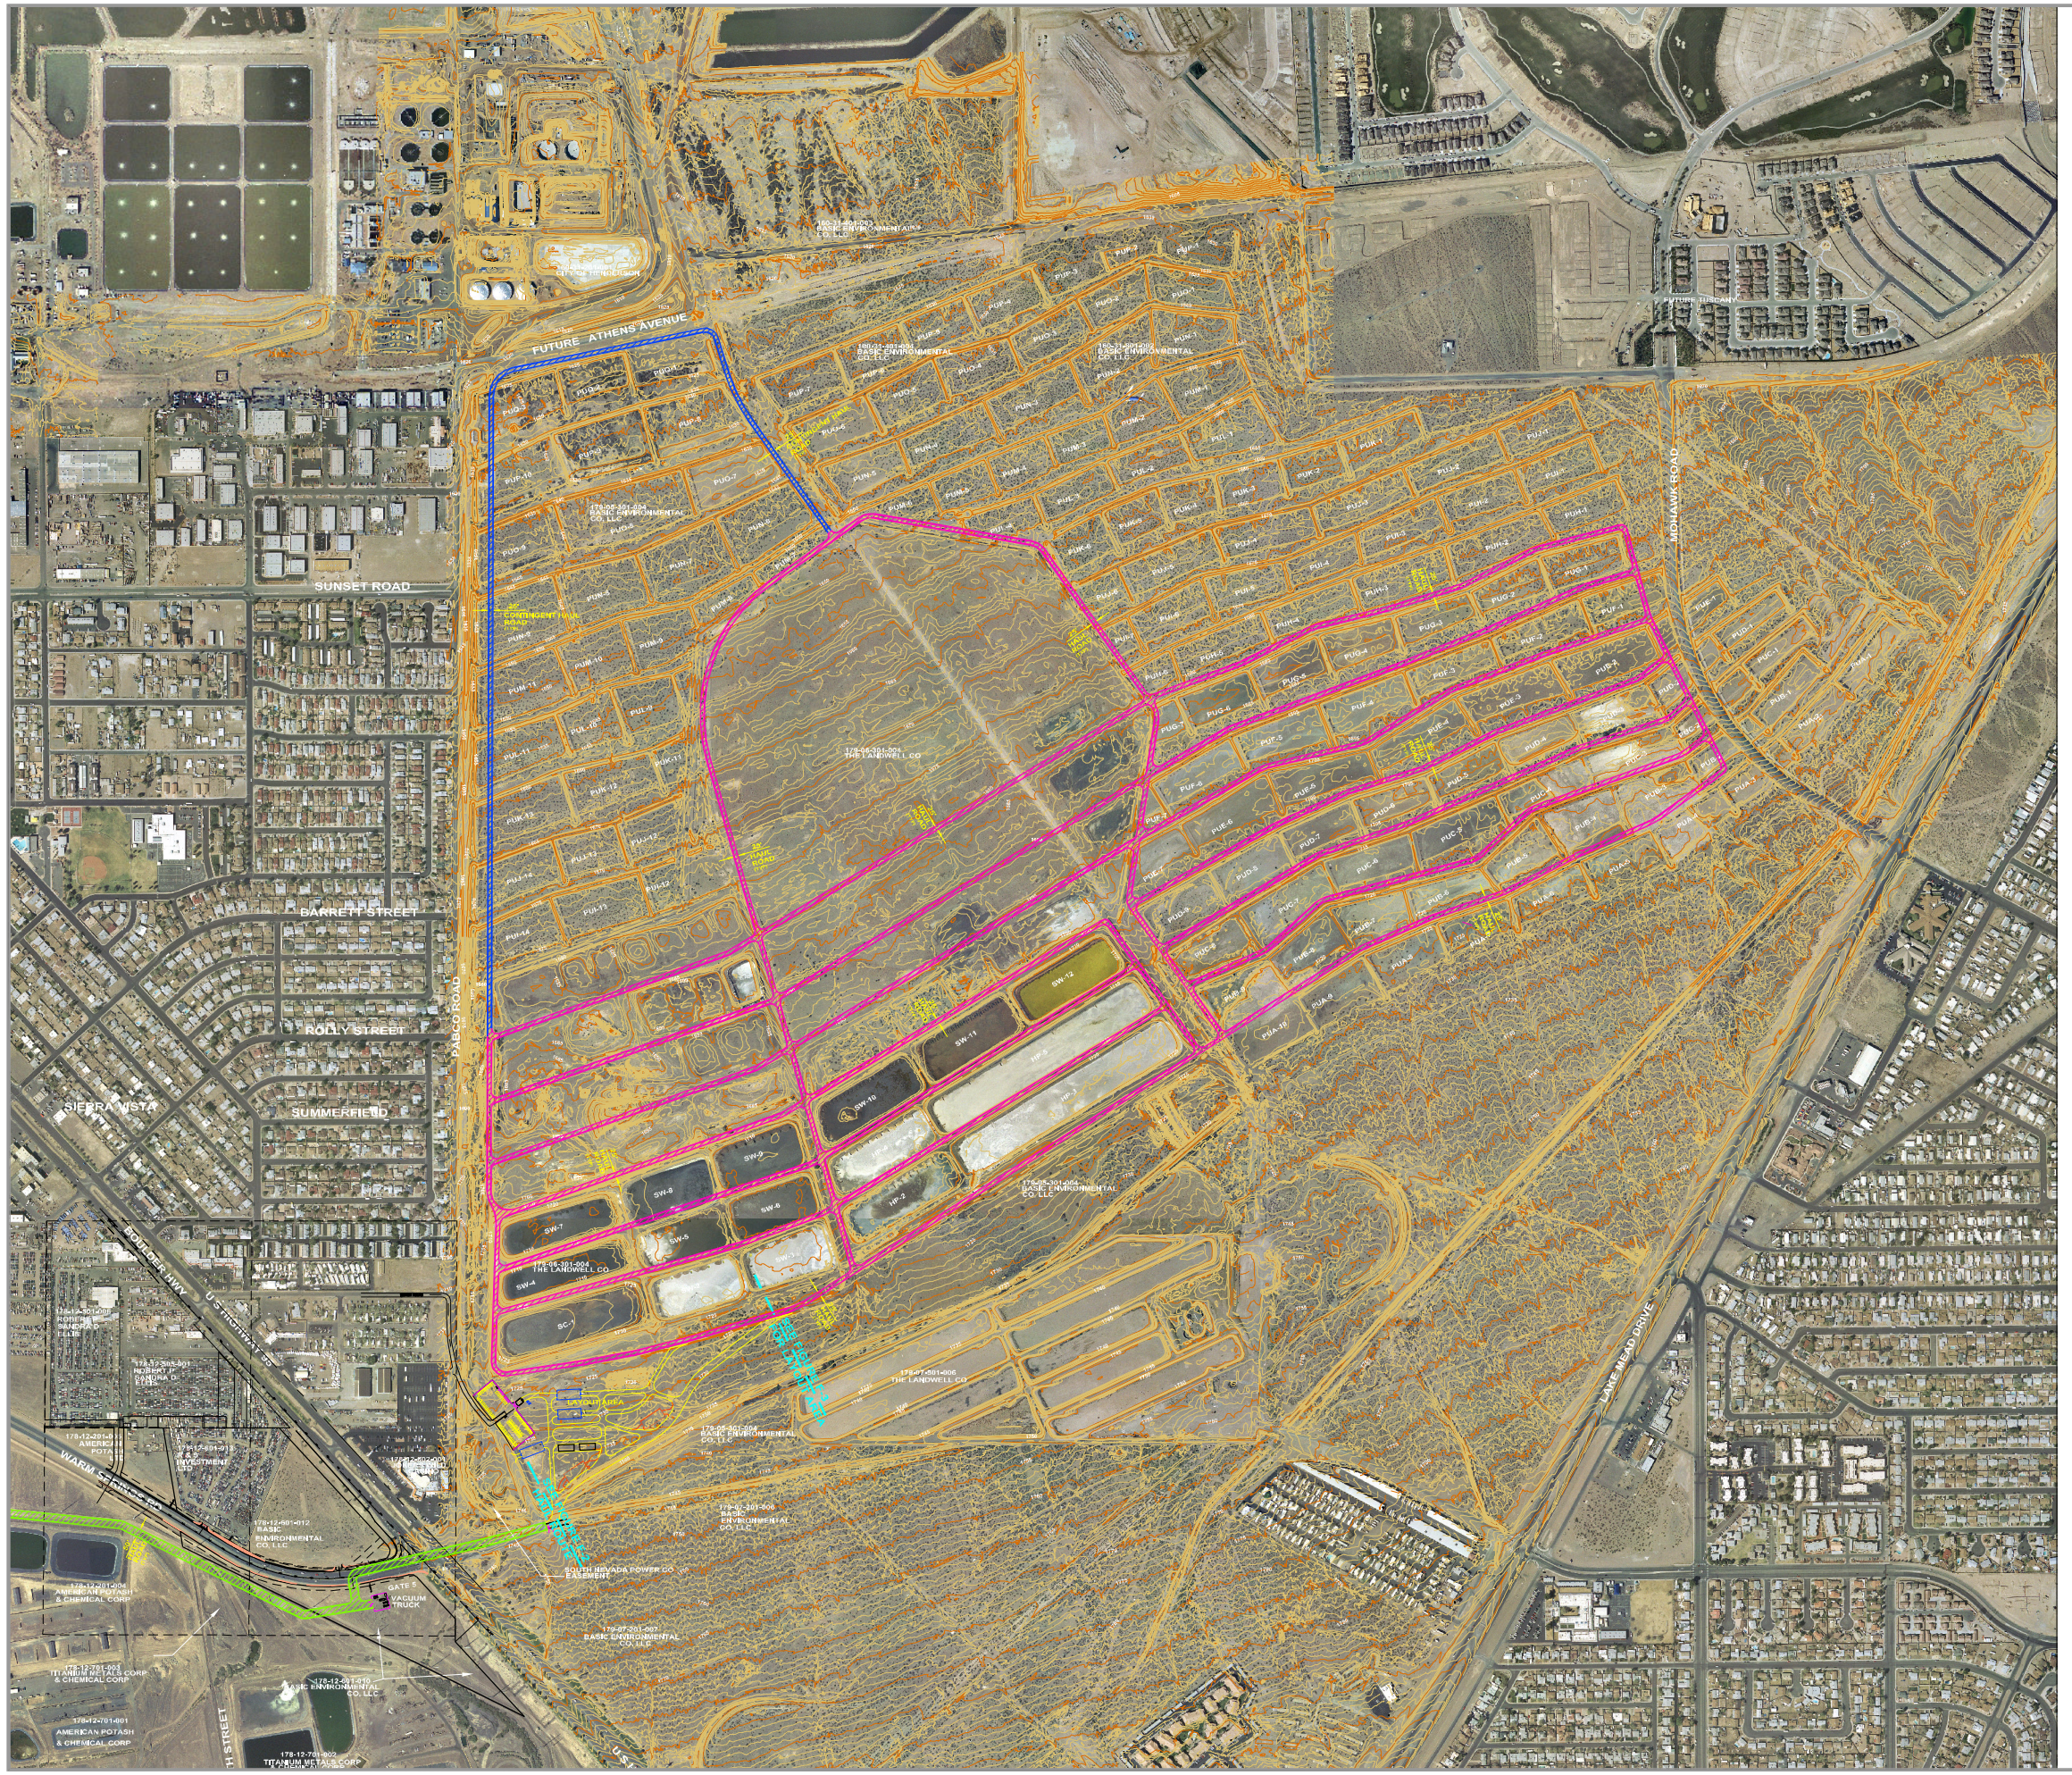

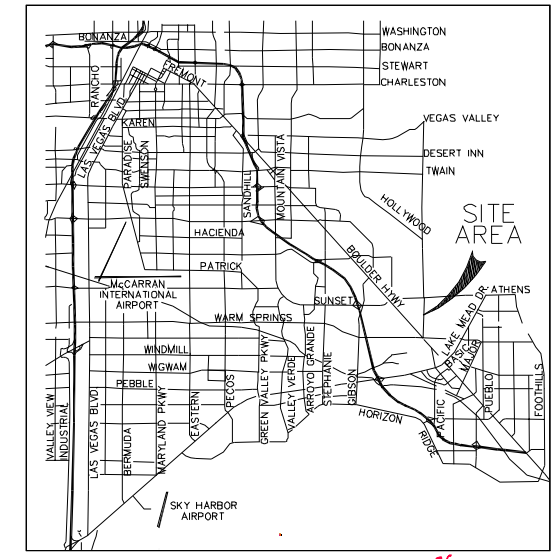

VICINITY MAP

NO SCALE

LEGEND

- PROPOSED 50' HAUL ROUTE
- PROPOSED 25' HAUL ROUTE
- CONTINGENT HAUL ROUTE
- POND NUMBERS
- 5-FOOT CONTOUR LINE

GRAPHIC SCALE

400 0 200 400

(IN FEET)

1 inch = 400ft.

Basic Remediation COMPANY

PBSJ

2270 Corporate Circle
Suite 100
Henderson, Nevada 89074
Telephone: 702/263-7275
Fax: 702/263-7200

ENGINEERING PLANNING SURVEYING CONSTRUCTION SERVICES

FIGURE F-1
EASTSIDE HAUL ROUTES

SHEET F-1

DATE: 9/14/06

PROJECT NUMBER
511729