\\NG-OAK1\NG-GIS\01_Projects\2027_Tronox\Phase_B\Remediation\RAW\Figure-1_Remediation_Zones2.mxd Last updated 3/17/2010 4:27:38 PM

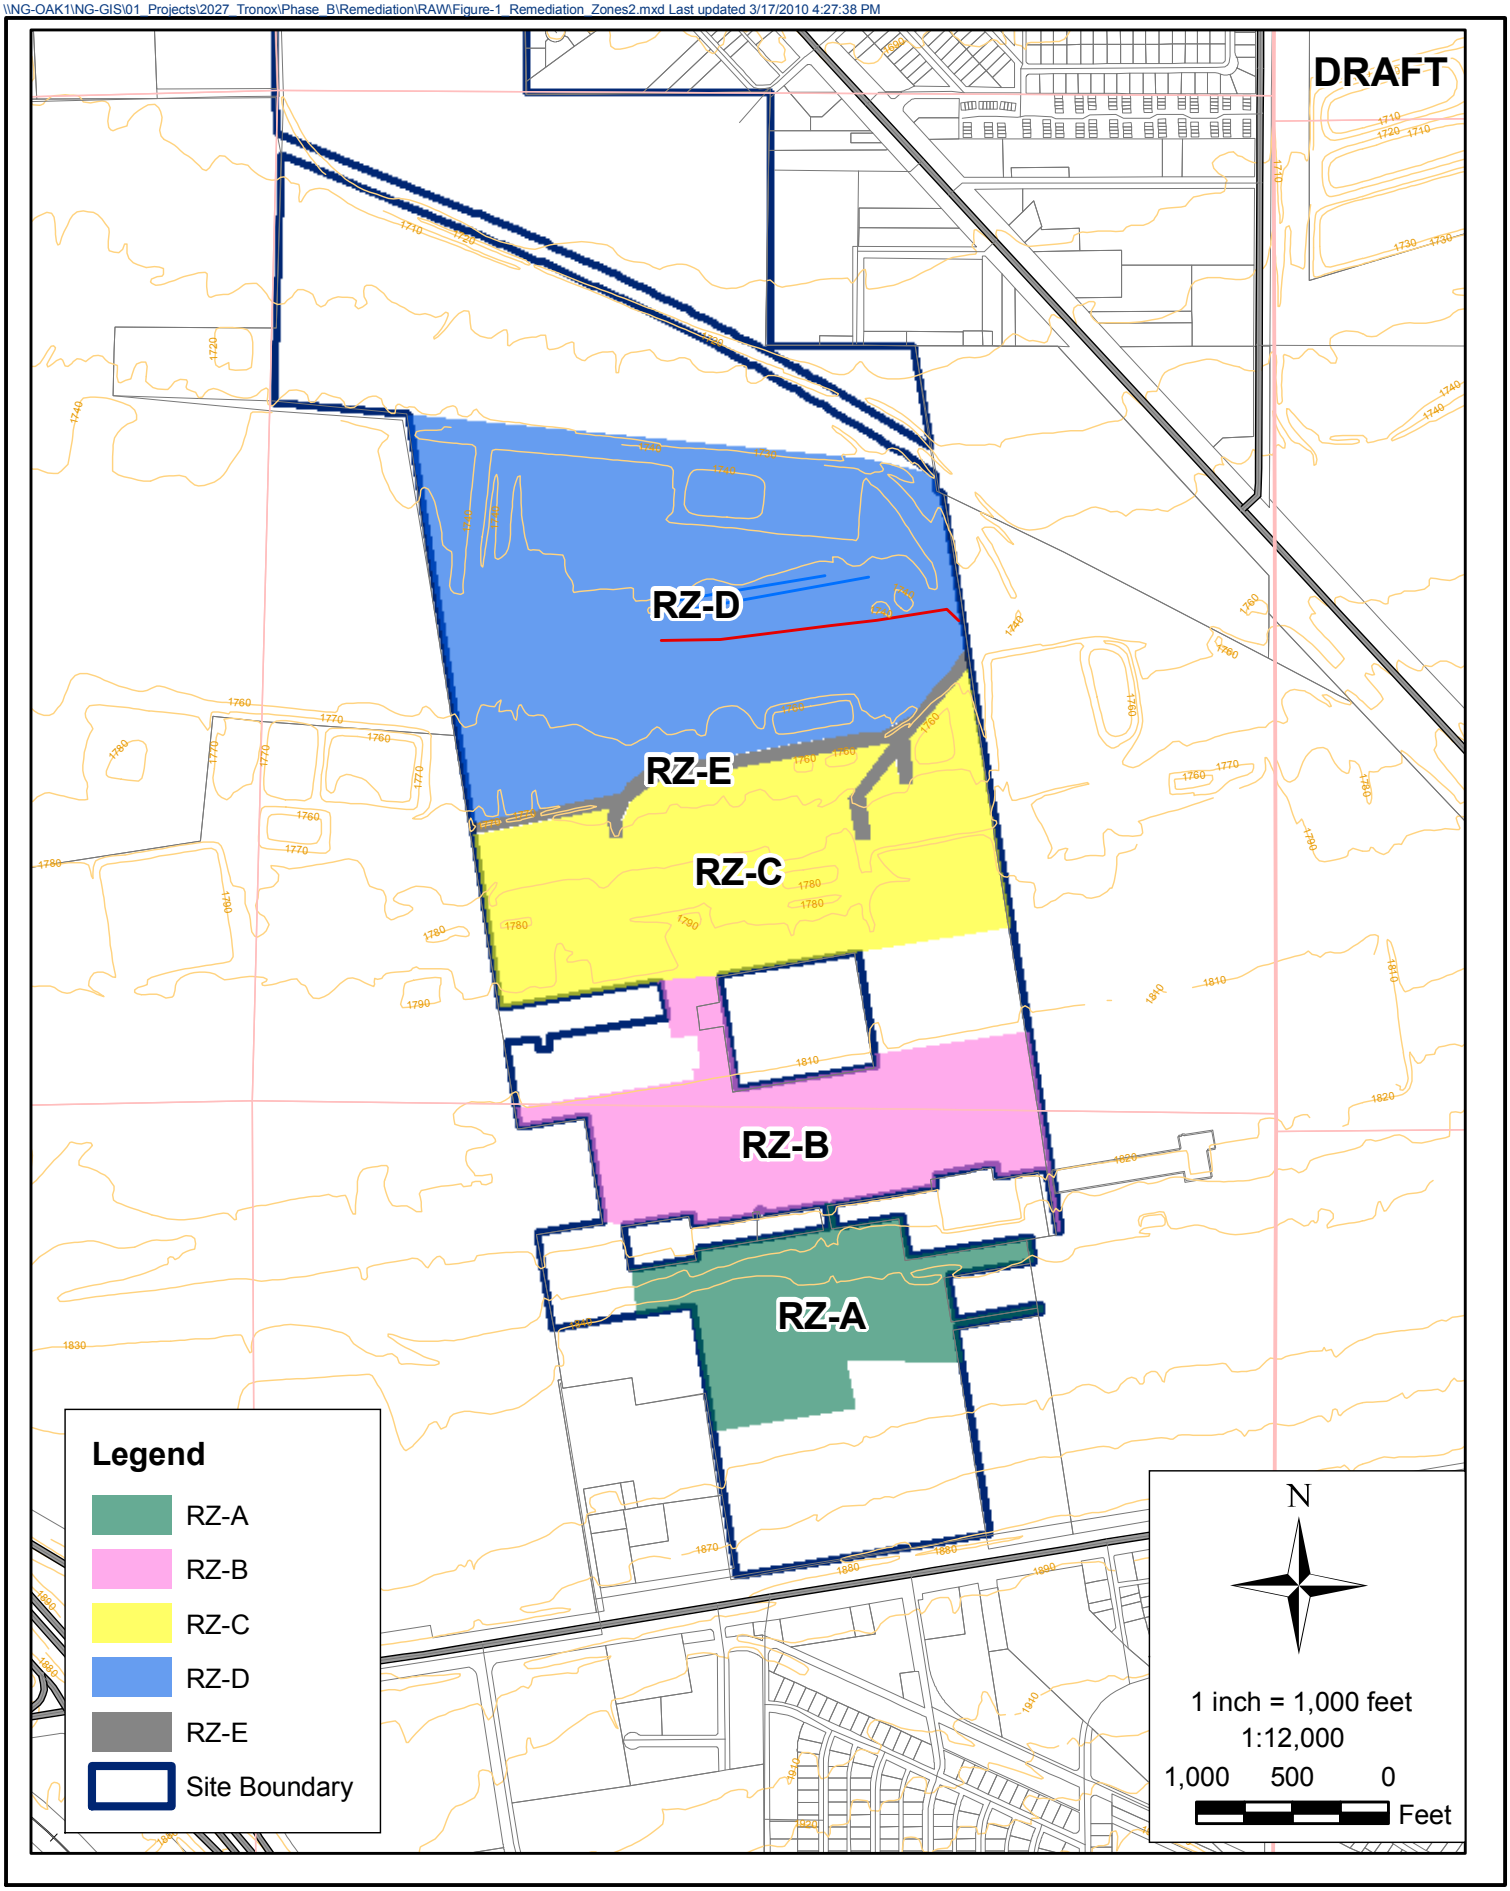

FIGURE NUMBER: 1

SHEET NUMBER: 1

REMEDIATION ZONES
Removal Action Work Plan
Tronox Facility
Henderson, Nevada

SCALE:	DATE:	PROJECT NUMBER:
1 in = 1,000 ft	03/29/10	2027.01

DESIGNED BY:	REVISIONS			
	NO.:	DESCRIPTION:	DATE:	BY:
DRAWN BY: NGEM				
CHECKED BY: NGEM				
APPROVED BY: NGEM				

northgate environmental management, inc.
TRONOX
http://www.ngem.com