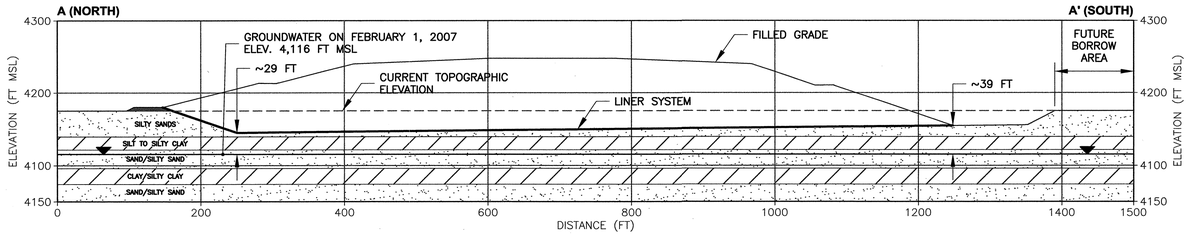

A 10|15 CROSS-SECTION A-A' FOR INITIAL CELL DEVELOPMENT

100 0 100
SCALE FEET

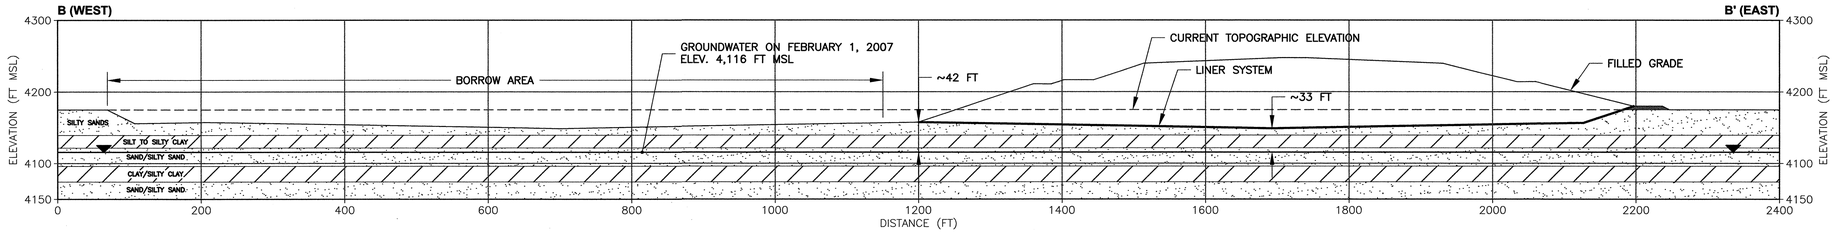

B 10|15 CROSS-SECTION B-B' FOR INITIAL CELL DEVELOPMENT

100 0 100
SCALE FEET

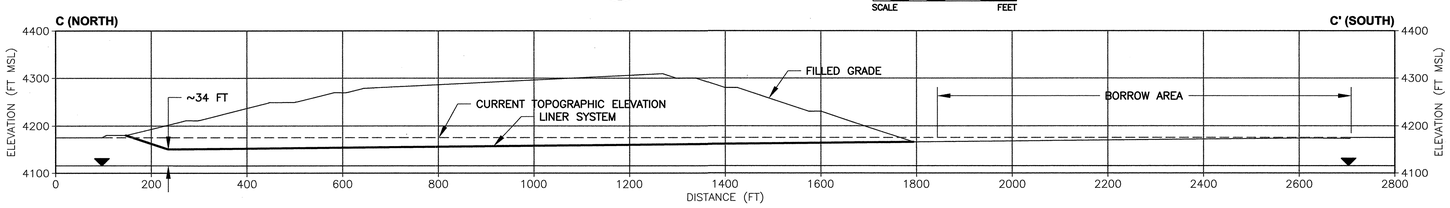

C 11|15 CROSS-SECTION C-C' FOR CELL DEVELOPMENT - YEAR 10

150 0 150
1:1800 FEET

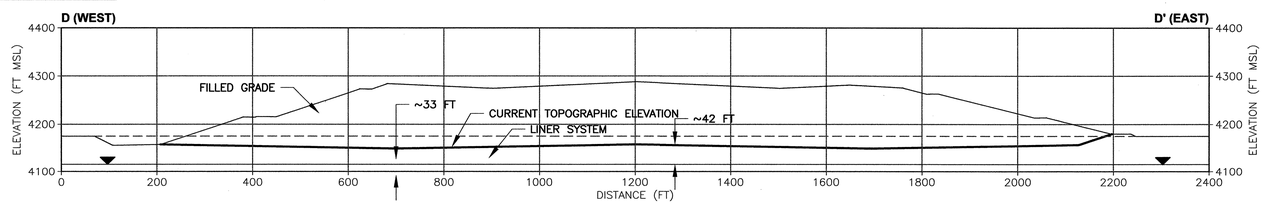

D 11|15 CROSS-SECTION D-D' FOR CELL DEVELOPMENT - YEAR 10

150 0 150
1:1800 FEET

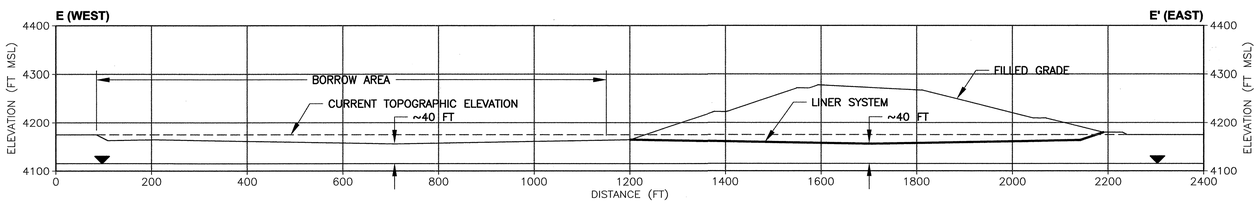

E 12|15 CROSS-SECTION E-E' FOR CELL DEVELOPMENT - YEAR 25

150 0 150
1:1800 FEET

REV	DATE	DES	REVISION DESCRIPTION	CADD	CHK	RVW
2	05/29/09	KGH	ADD SUBSURFACE DETAIL & BORROW AREAS		KGH	REK
1	03/11/08	KDH	ISSUED FOR PERMITTING	RJS	KDH	REK

PROJECT

JUNGO ROAD LANDFILL
WINNEMUCCA, HUMBOLDT COUNTY, NEVADA

REGISTERED PROFESSIONAL ENGINEER-STATE OF NEVADA
5-29-09
RICHARD E. KIFL
No. 08011

TITLE

LANDFILL DEVELOPMENT CROSS SECTIONS 1 OF 2

Golder Associates
Sacramento, CA

PROJECT No. 063-7079-100			FILE No. DWG 15-16-LF Develop Seq CS	
DESIGN	KGH	10/01/07	SCALE AS SHOWN	REV. B
CADD	JDR	03/05/08	15	
CHECK	KGH	03/06/08		
REVIEW	REK	03/08/08		

Drawing file: DWG 15-16 - LF Develop Seq CS.dwg May 27, 2009 - 7:04pm