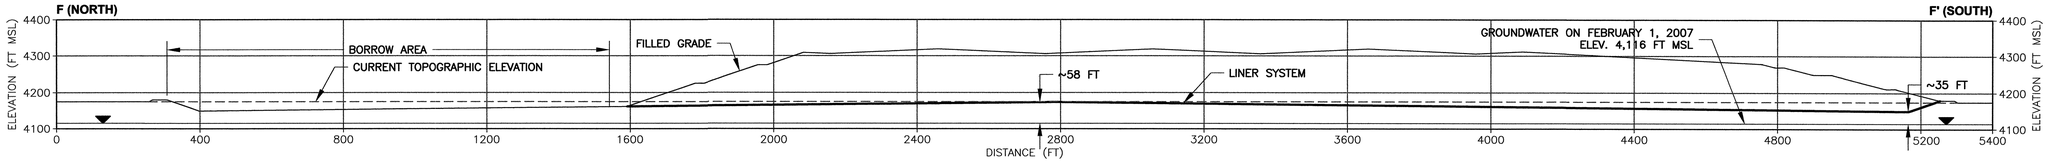

F 12|16 CROSS-SECTION F-F' FOR CELL DEVELOPMENT - YEAR 25

200 0 200
1:2400 FEET

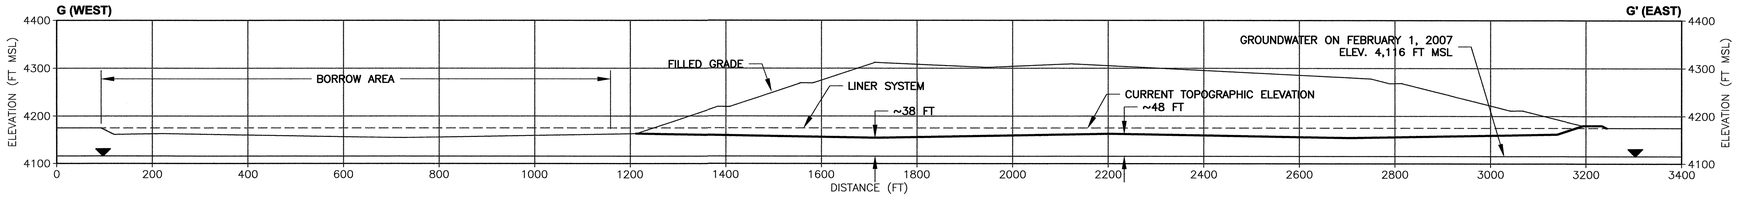

G 13|16 CROSS-SECTION G-G' FOR CELL DEVELOPMENT - YEAR 50

150 0 150
1:1800 FEET

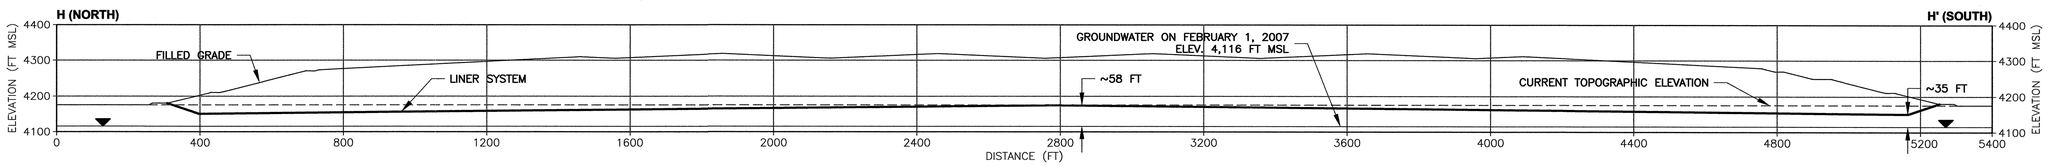

H 13|16 CROSS-SECTION H-H' FOR CELL DEVELOPMENT - YEAR 50

200 0 200
1:2400 FEET

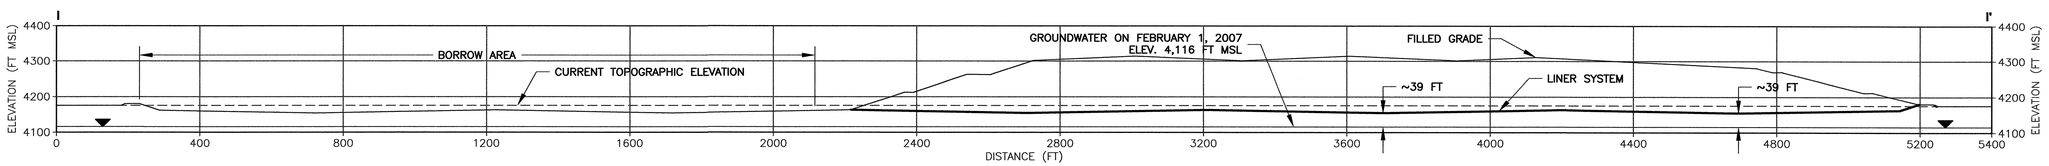

I 14|16 CROSS-SECTION I-I' FOR CELL DEVELOPMENT - YEAR 75

200 0 200
1:2400 FEET

REV	DATE	DES	REVISION DESCRIPTION	CADD	CHK	RVW
B	05/29/09	KGH	ADD BORROW AREAS		KGH	REK
A	03/11/08	KDH	ISSUED FOR PERMITTING	RJS	KGH	REK

PROJECT

JUNGO ROAD LANDFILL
WINNEMUCCA, HUMBOLDT COUNTY, NEVADA

TITLE

LANDFILL DEVELOPMENT CROSS SECTIONS 2 OF 2

REGISTERED PROFESSIONAL ENGINEER STATE OF NEVADA
5-29-09
RICHARD E. KIEF
No. 08011

Golder Associates
Sacramento, CA

PROJECT No. 063-7079-100			FILE No. DWG 15-16-LF Develop Seq CS
DESIGN	KGH	10/01/07	SCALE AS SHOWN REV. B
CADD	JDR	03/05/08	16
CHECK	KGH	03/06/08	
REVIEW	REK	03/08/08	

Drawing file: DWG 15-16 - LF Develop Seq CS.dwg May 27, 2009 - 7:09pm