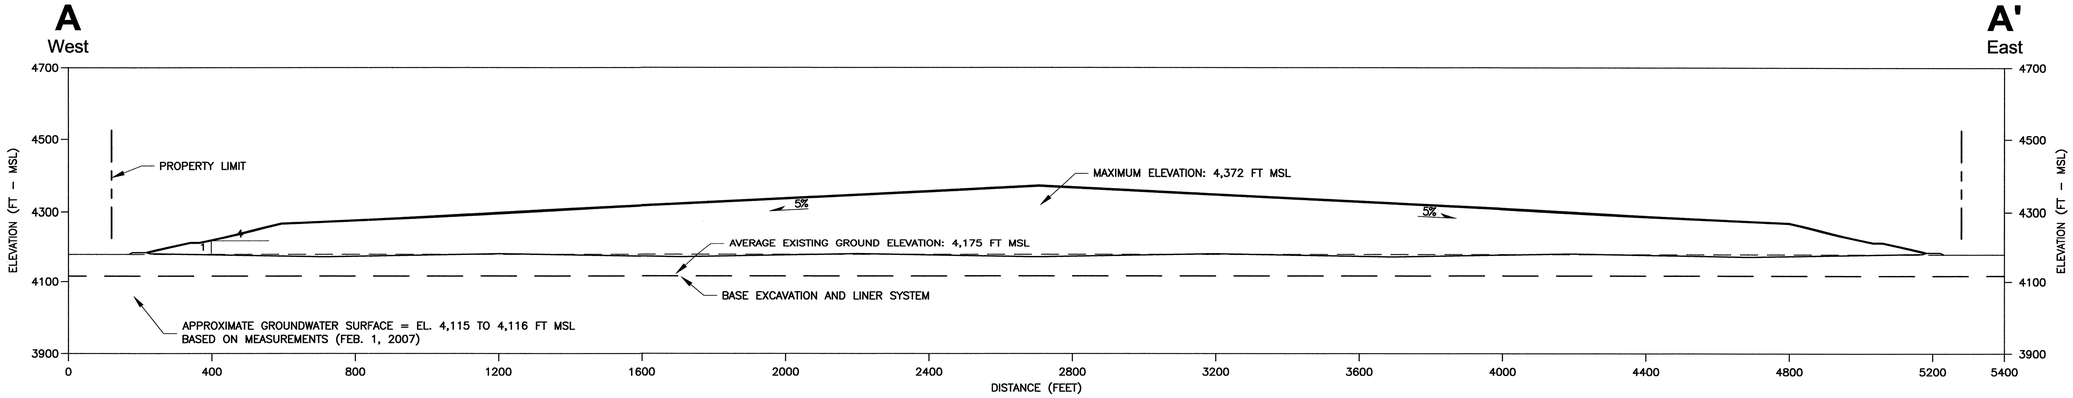

A 3, 5 9 **CROSS-SECTION A-A'**

200 0 200
HORI. & VERT. SCALE FEET

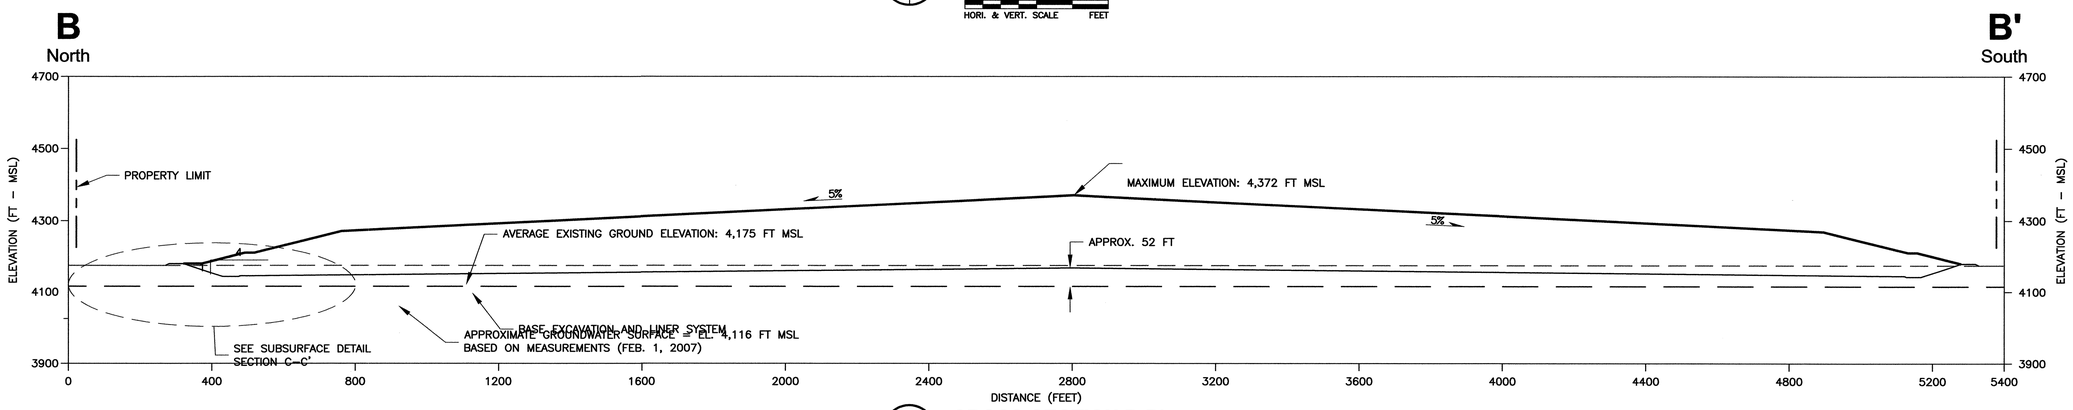

B 3, 5 9 **CROSS-SECTION B-B'**

200 0 200
HORI. & VERT. SCALE FEET

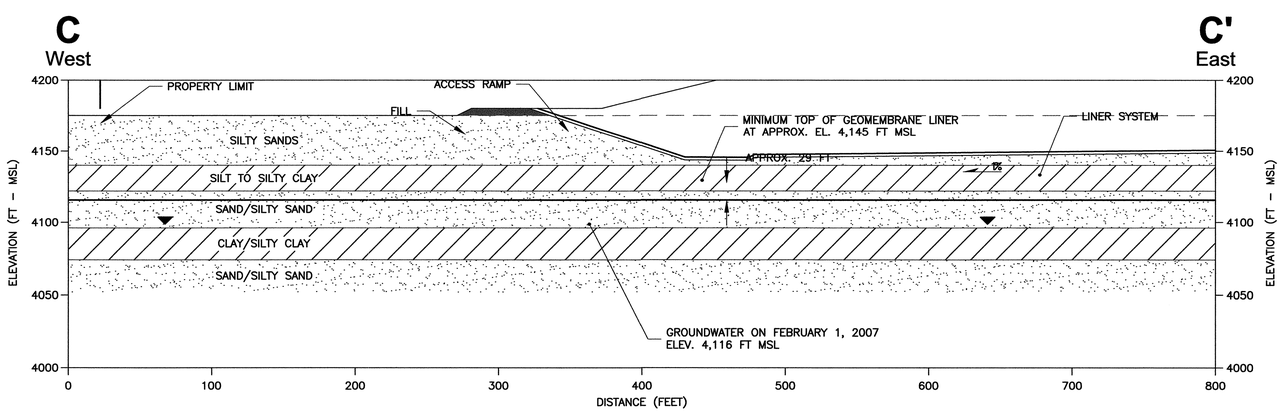

C 9 9 **CROSS-SECTION C-C'**

50 0 50
HORI. & VERT. SCALE FEET

REV	DATE	DES	REVISION DESCRIPTION	CADD	CHK	RVW
2	05/29/09	KGH	ADD SECTION C–C'		KGH	REK
1	03/11/08	KDH	ISSUED FOR PERMITTING	RJS	KGH	REK

PROJECT

JUNGO ROAD LANDFILL
WINNEMUCCA, HUMBOLDT COUNTY, NEVADA

REGISTERED PROFESSIONAL ENGINEER STATE OF NEVADA
5-25-09
RICHARD E. KIEL
CIVIL
No. 08011

TITLE

CROSS SECTIONS

Golder Associates
Sacramento, CA

PROJECT No. 063–7079–100			FILE No.DWG 09 – Cross–Sections	
DESIGN	KGH	10/01/07	SCALE AS SHOWN	REV. B
CADD	JDR	03/05/08	9	
CHECK	KGH	03/06/08		
REVIEW	REK	03/08/08		

Drawing file: DWG 09 – Cross-Sections.dwg May 27, 2009 – 4:29pm