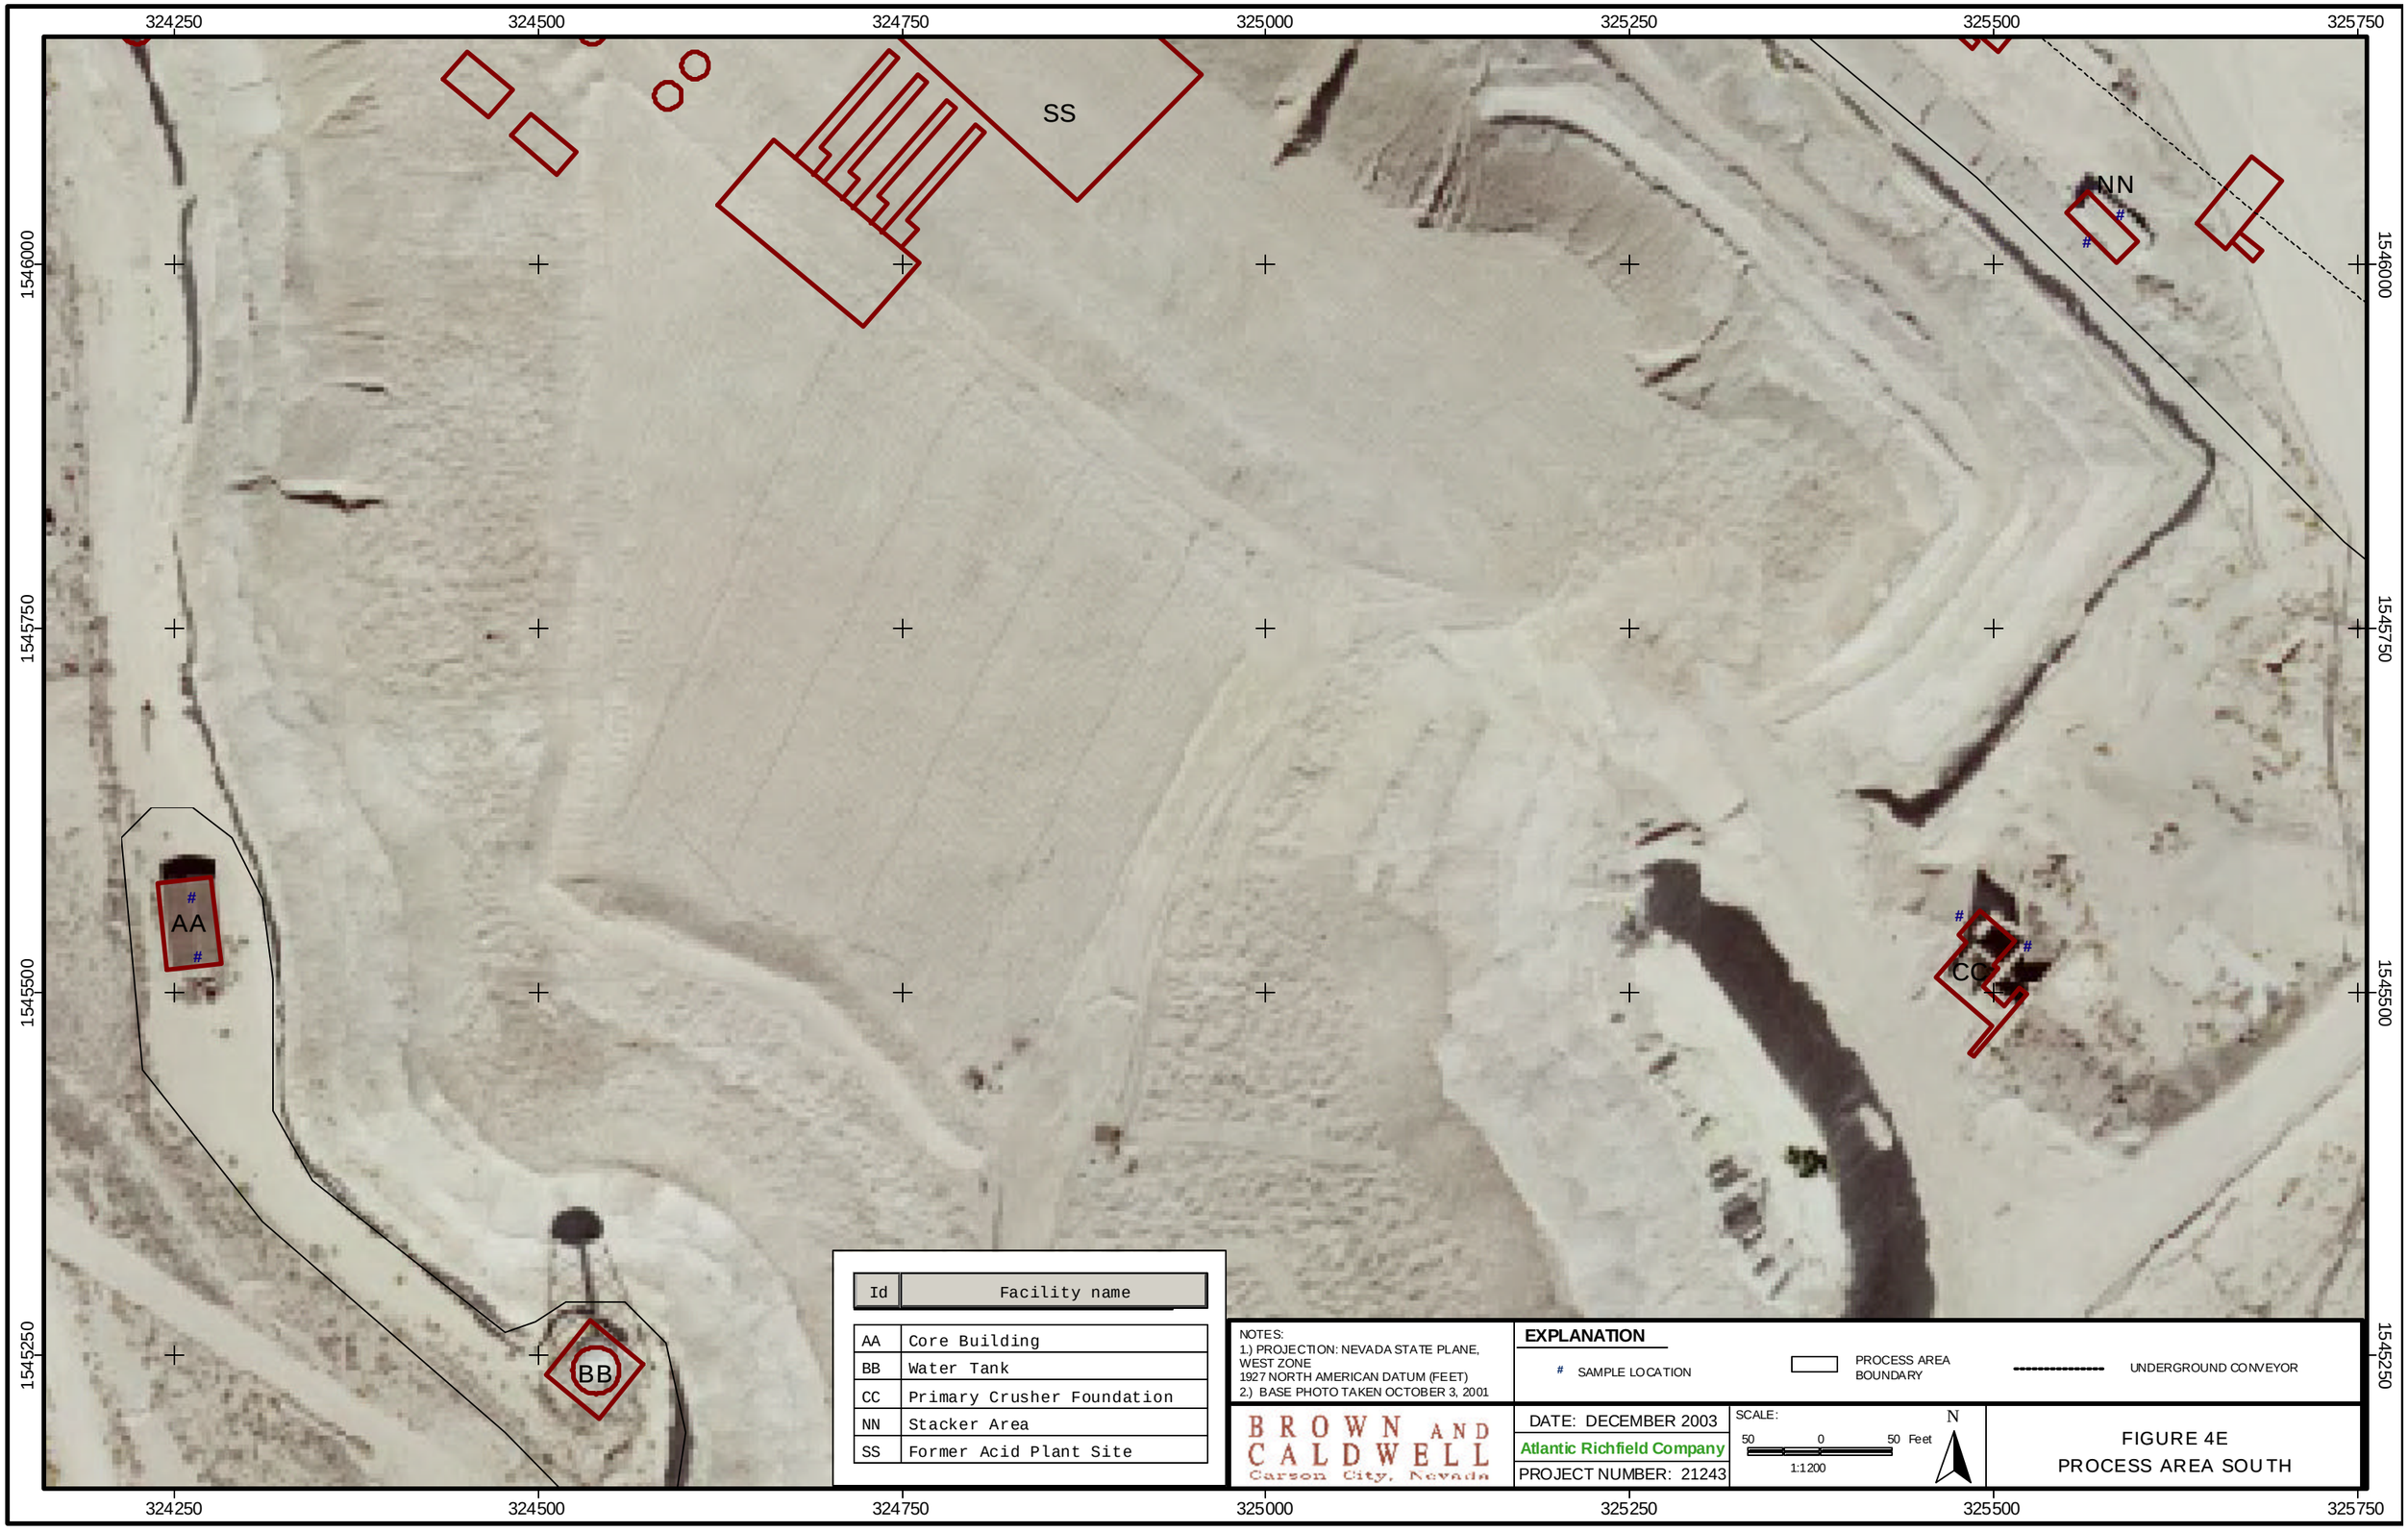

Id	Facility name
AA	Core Building
BB	Water Tank
CC	Primary Crusher Foundation
NN	Stacker Area
SS	Former Acid Plant Site

NOTES:
1.) PROJECTION: NEVADA STATE PLANE, WEST ZONE
1927 NORTH AMERICAN DATUM (FEET)
2.) BASE PHOTO TAKEN OCTOBER 3, 2001

EXPLANATION

SAMPLE LOCATION

PROCESS AREA BOUNDARY

UNDERGROUND CONVEYOR

BROWN AND CALDWELL
Carson City, Nevada

DATE: DECEMBER 2003

Atlantic Richfield Company

PROJECT NUMBER: 21243

SCALE: 50 0 50 Feet
1:1200

N

FIGURE 4E
PROCESS AREA SOUTH