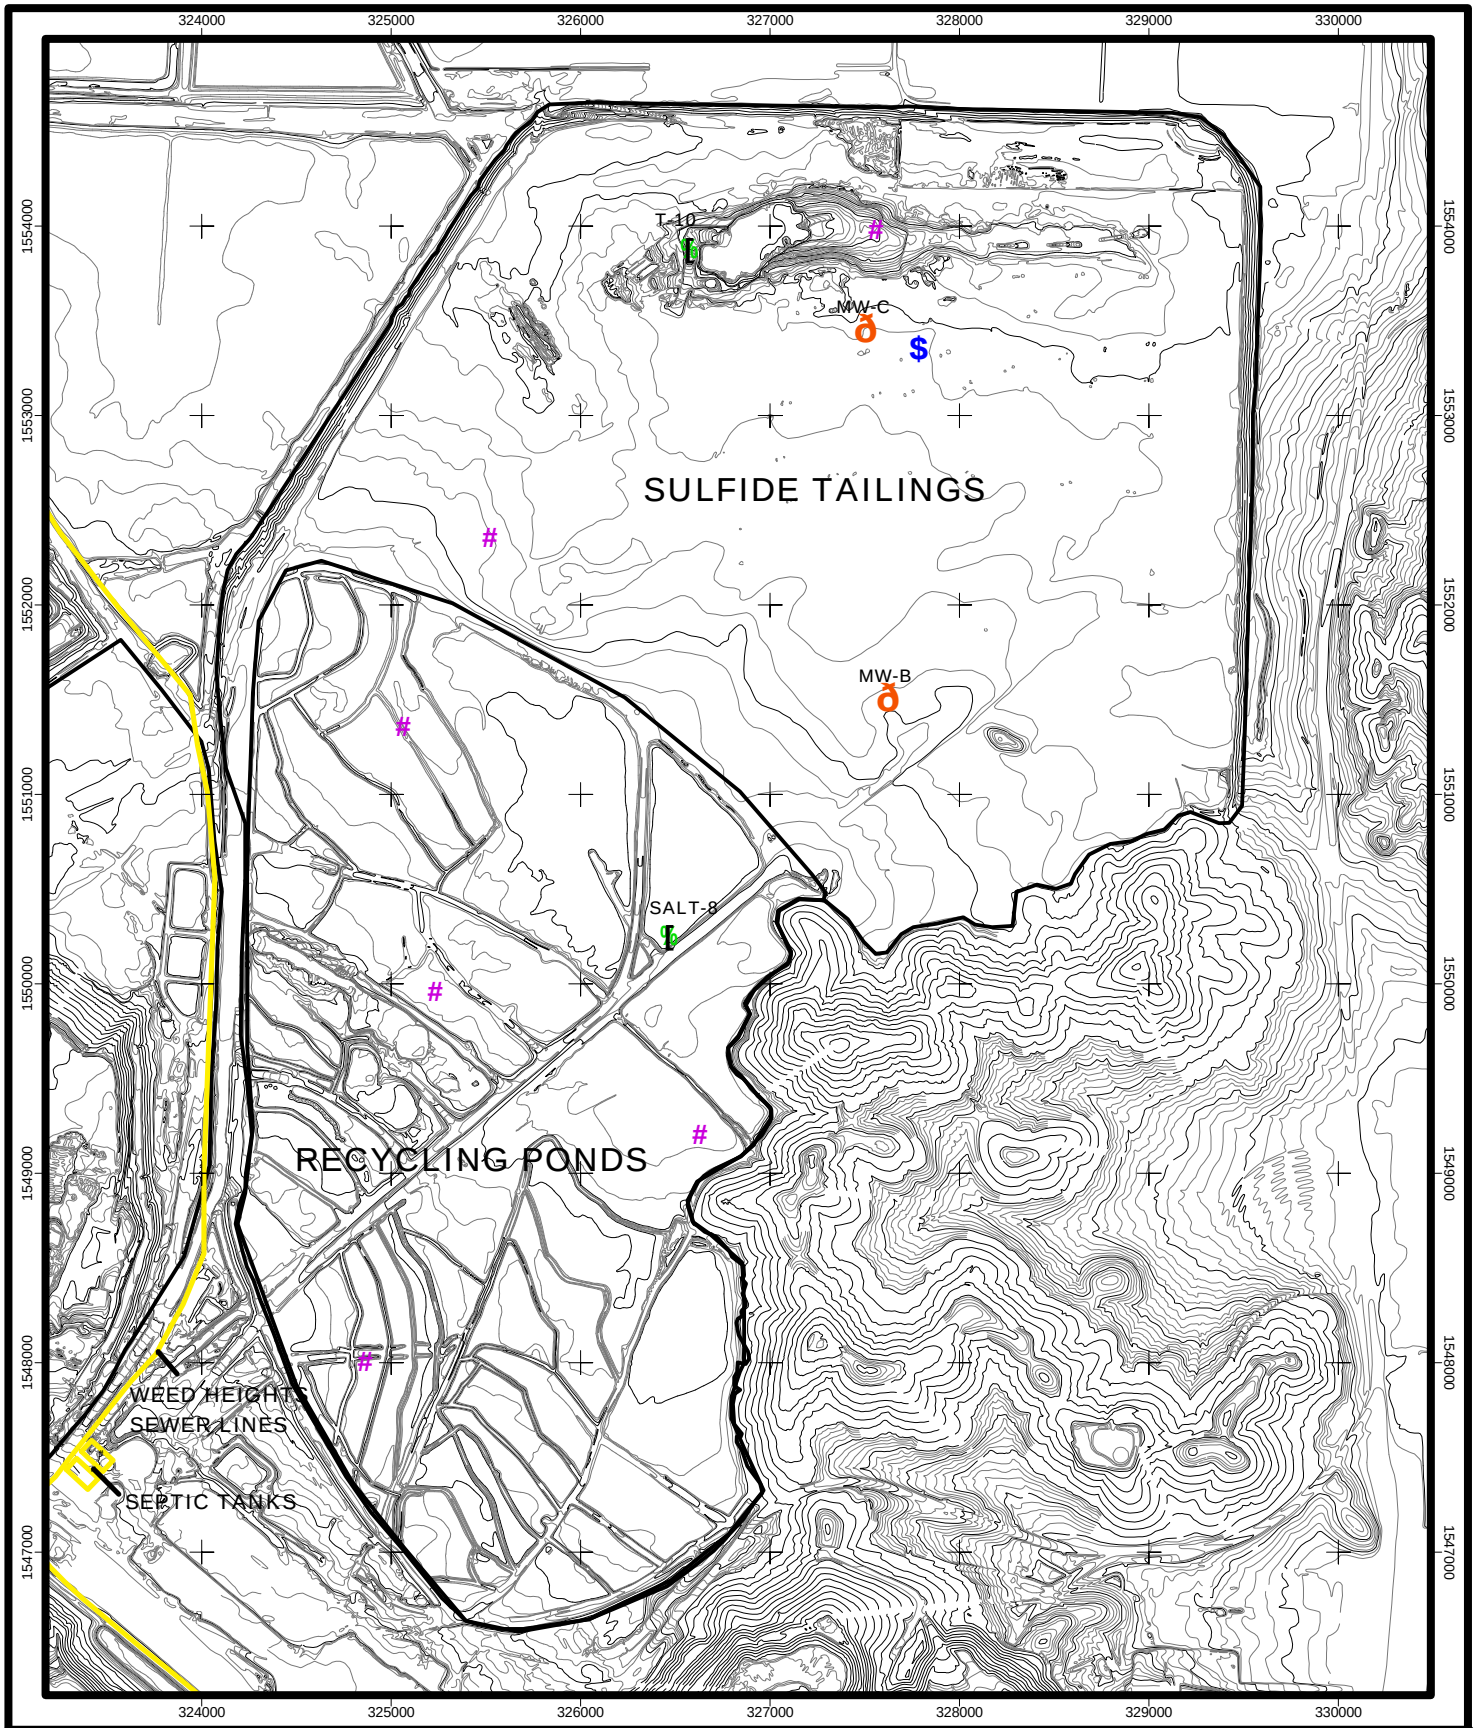

NOTES:
1.) PROJECTION: NEVADA STATE PLANE, WEST ZONE
1927 NORTH AMERICAN DATUM (FEET)
2.) 10ft INDEX CONTOUR

EXPLANATION -

- # PROPOSED SAMPLE LOCATION
- $ PROPOSED SOIL MOISTURE MONITORING LOCATION (FROM GROUNDWATER CONDITIONS WORK PLAN)
- PROPOSED MONITOR WELL LOCATION (FROM GROUNDWATER CONDITIONS WORK PLAN)
- PREVIOUS USEPA SAMPLE LOCATION
- BURIED SEWER LINE

BROWN AND CALDWELL
Carson City, Nevada

DATE: JANUARY 2003

Atlantic Richfield Company

PROJECT NUMBER: 21243

SCALE:
400 0 400 800 Feet
1:9600

N

FIGURE 5
SULFIDE TAILINGS AREA AND RECYCLING PONDS

P:\ARCO\21243\Tailings Areas\General\FIGURE_5