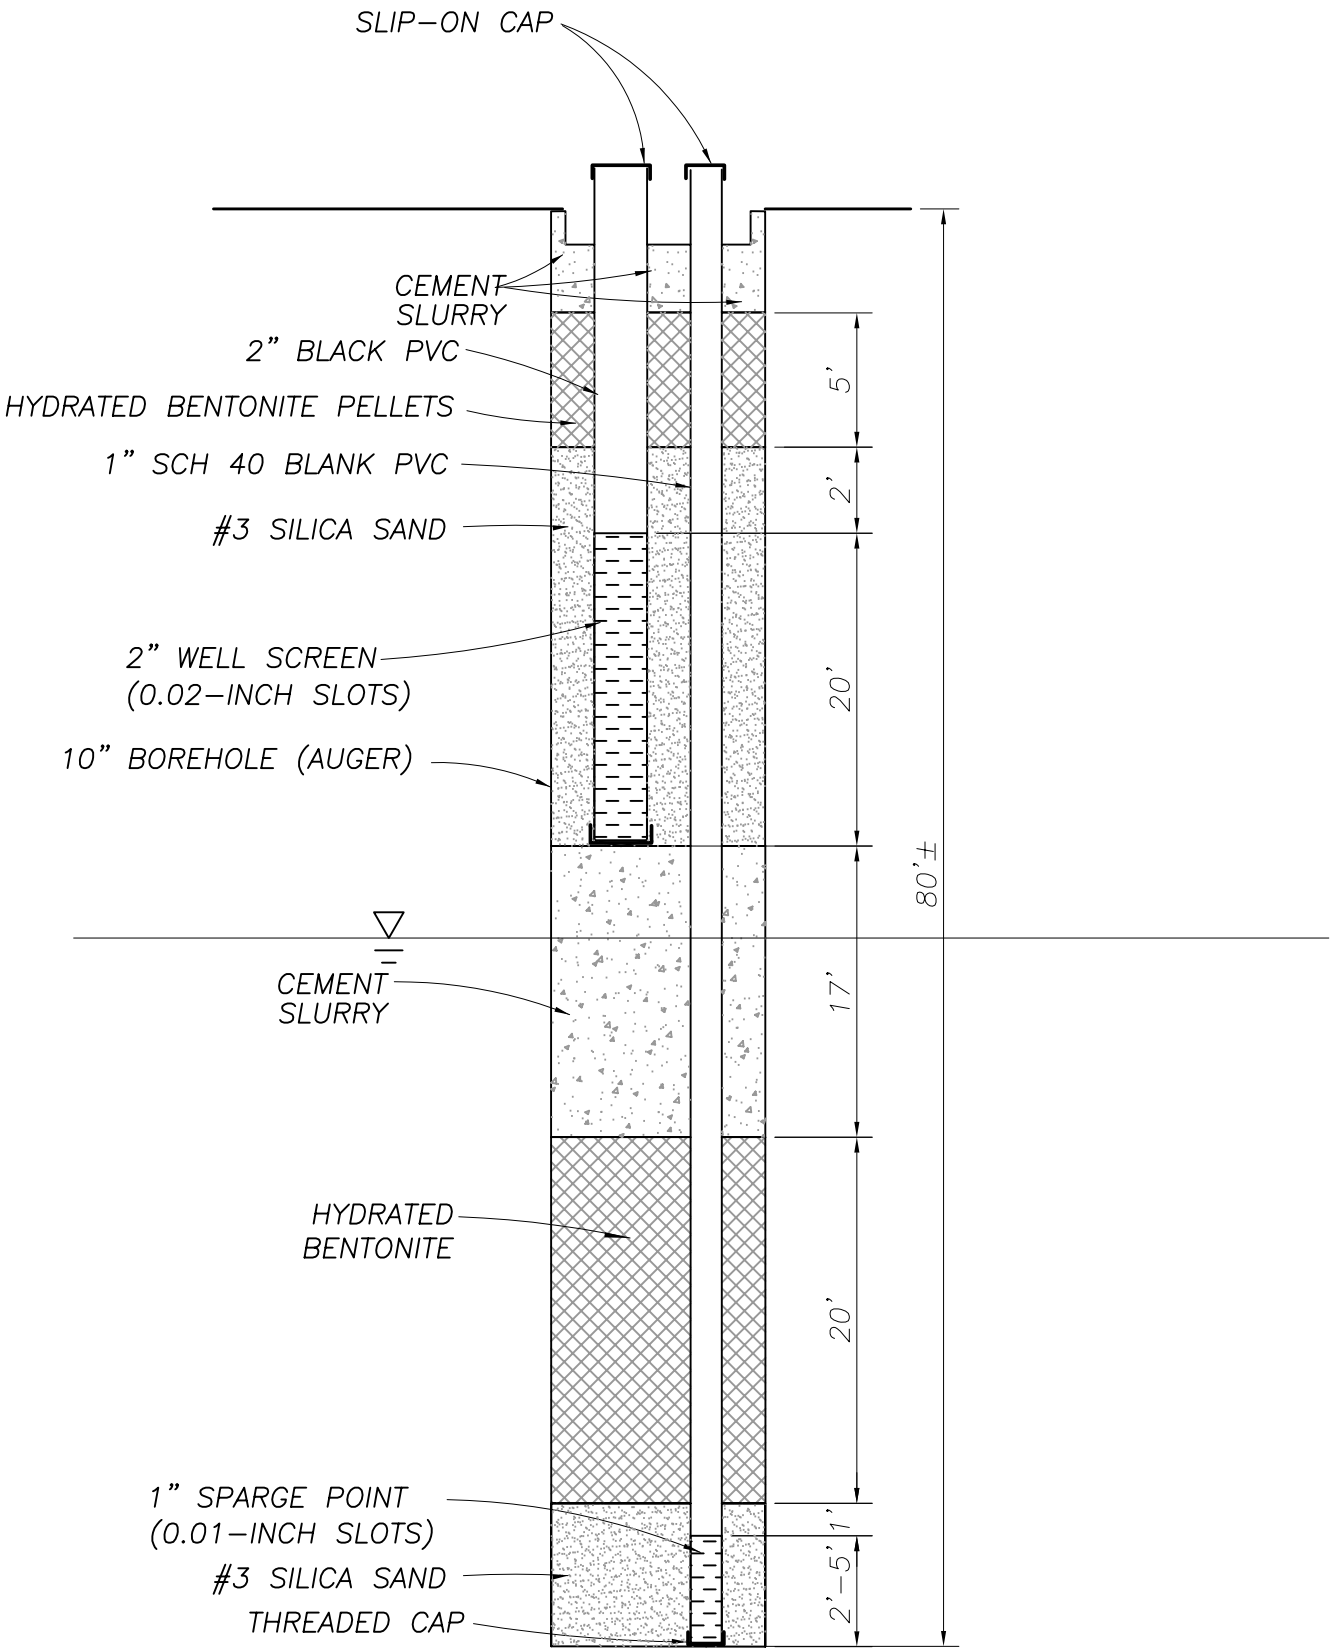

REFERENCE	DESIGNED TJ	08/02	
	DRAWN TAD	08/02	
	CHECKED		
	APPROVED		
REVISIONS	No. DESCRIPTION BY	DATE	

FIGURE 7

DUAL COMPLETION AIR SPARGE POINT/VAPOR EXTRACTION WELL UPPER SITE

FORMER DODD/DEAL FIRE ACADEMY

McGinley & Associates

SCALE: AS SHOWN	REVISION
JOB NO. UNR–004	A
DWG NAME UNR–004–08–AUG–02	