MAIN LINE CONSTRUCTION

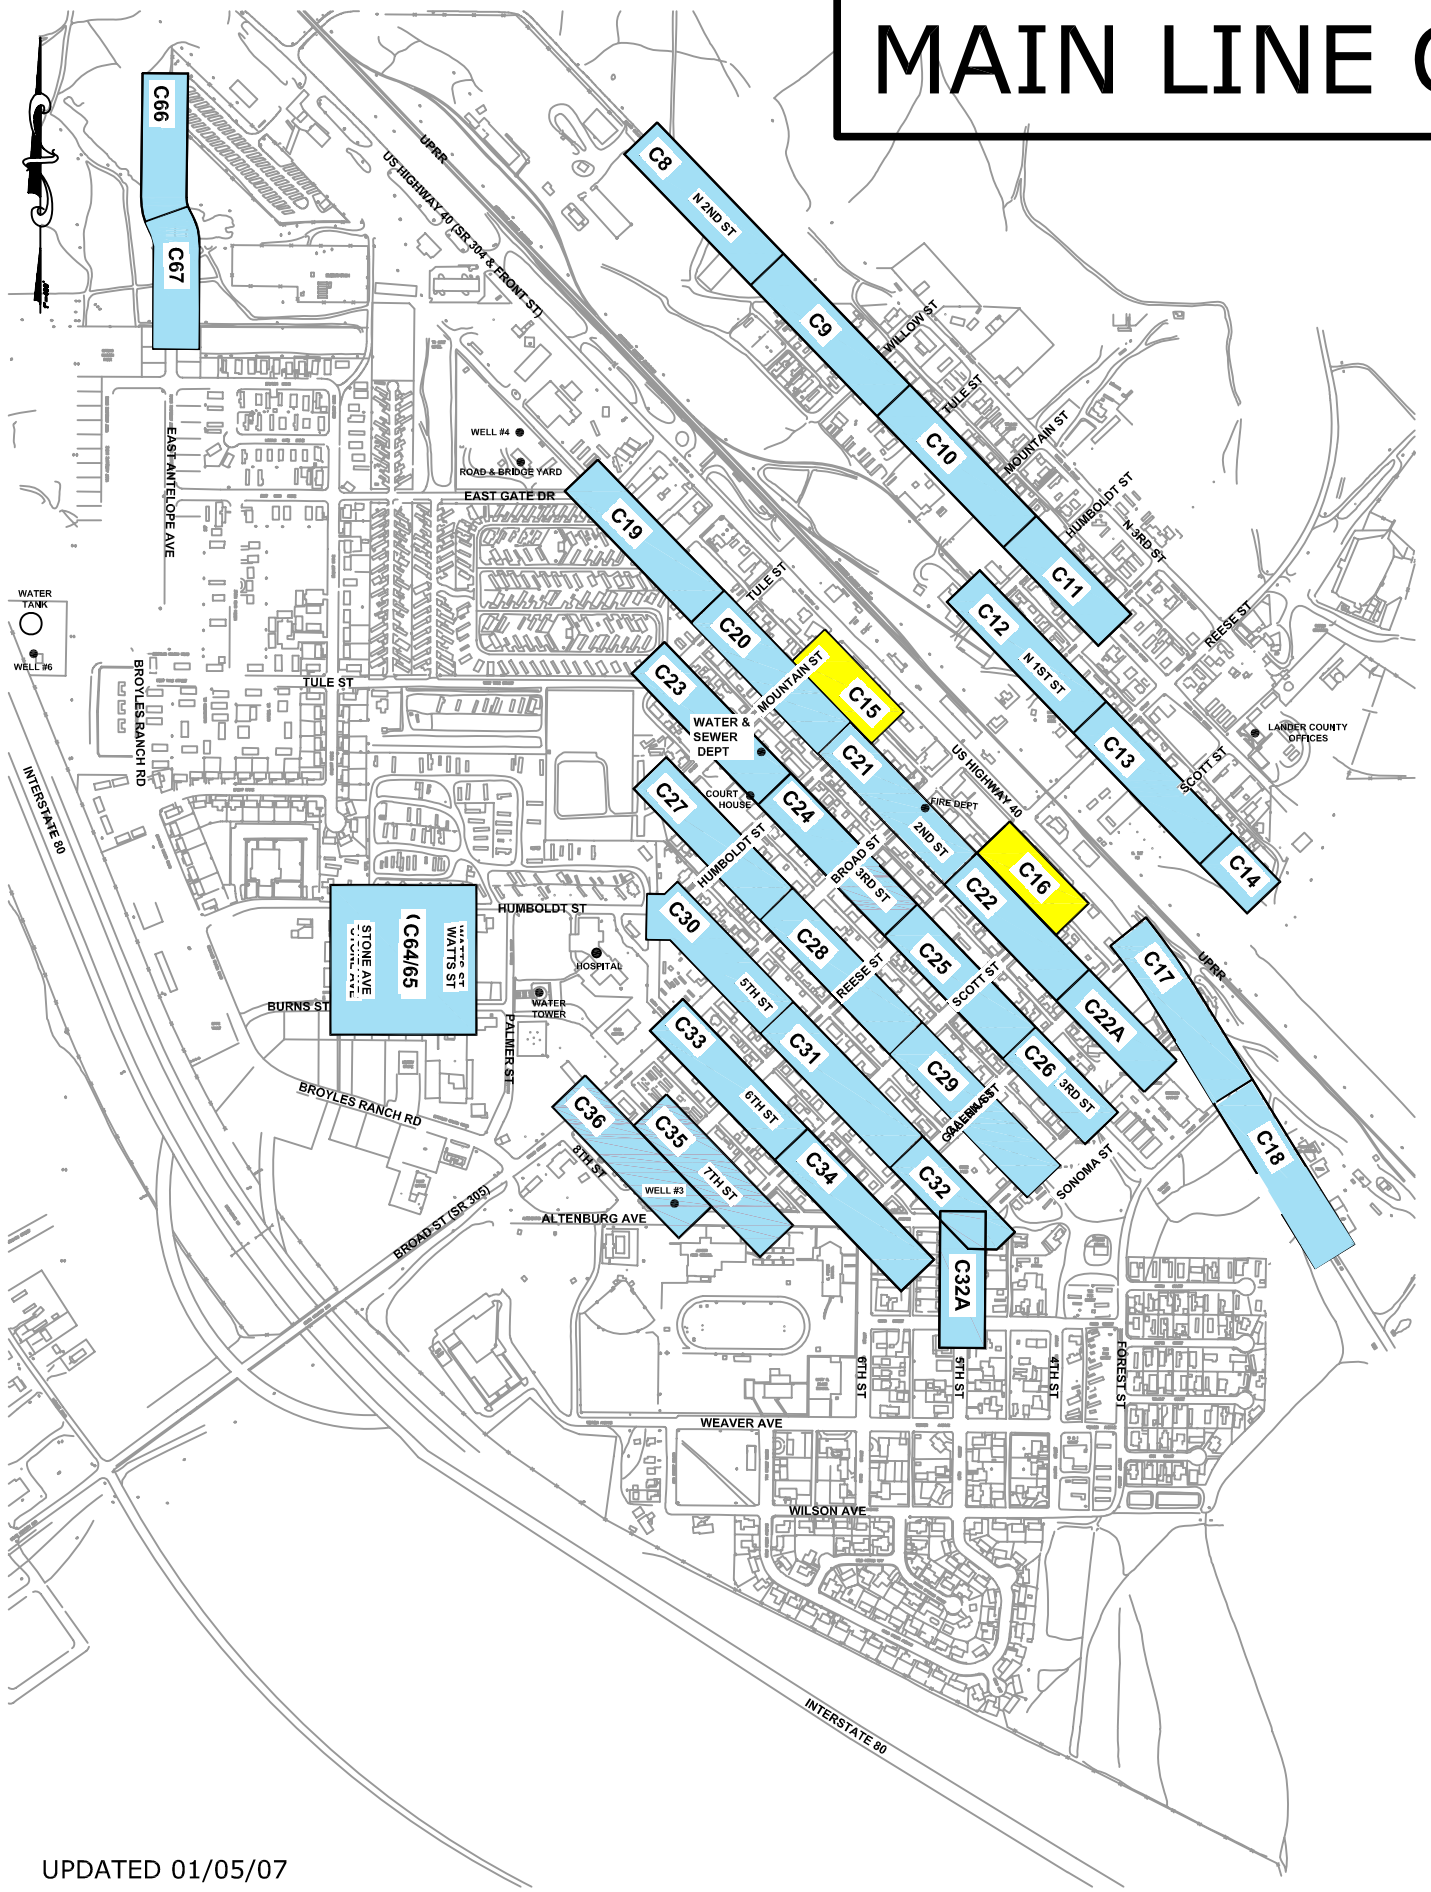

UPDATED 01/05/07

WATER MAIN CONSTRUCTION PROGRESS INDEX

- COMPLETED WATER MAIN CONSTRUCTION
- ELIMINATED FROM PROJECT
- UNCOMPLETED WATER MAIN CONSTRUCTION

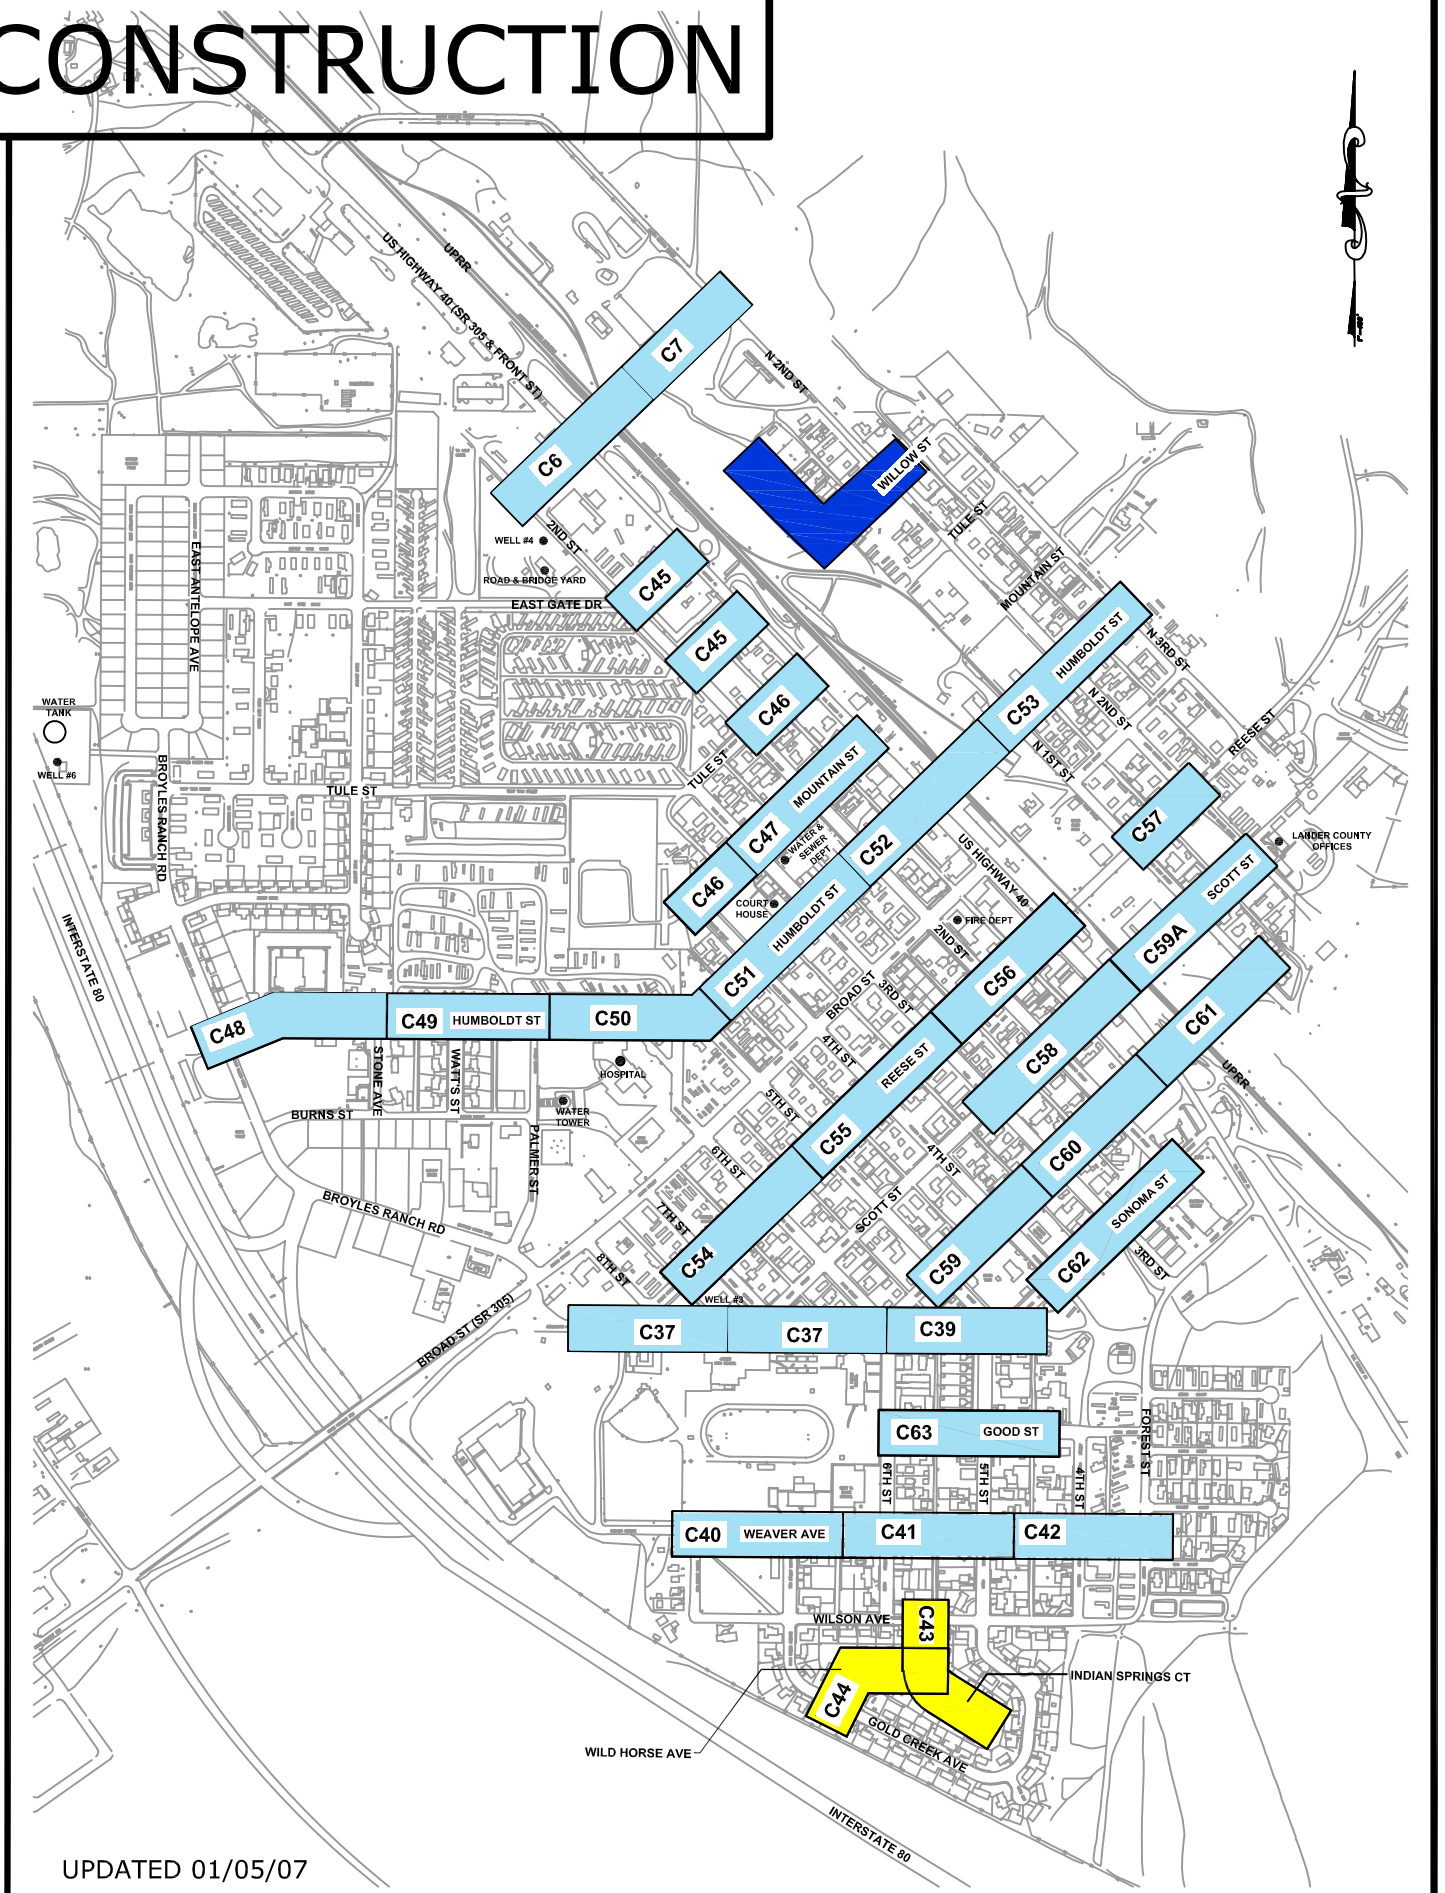

UPDATED 01/05/07

WATER MAIN CONSTRUCTION PROGRESS INDEX

- COMPLETED WATER MAIN CONSTRUCTION
- ELIMINATED FROM PROJECT
- UNCOMPLETED WATER MAIN CONSTRUCTION
- ADDED TO PROJECT AND COMPLETED

REVISIONS

No.	DESCRIPTION	DATE	BY

SHAW ENGINEERING
20 Vine Street
Reno, NV 89503
(775) 329-5559
(888) 329-5559
Fax 329-5406
E-mail
General@shawengineering.com

WATER MAIN CONSTRUCTION PROGRESS INDEX

BATTLE MOUNTAIN
WATER SYSTEM IMPROVEMENTS

PROFESSIONAL ENGINEER - STATE OF NEVADA
STEVEN H. BRIGMAN
Exp. 12-31-2006
CIVIL
No. 10583

DRAWN BY:	KH/KF
DESIGNED BY:	KF
CHECKED:	SB
DATE:	SEPTEMBER 2006
JOB NO.:	6043

SHEET NUMBER

C3