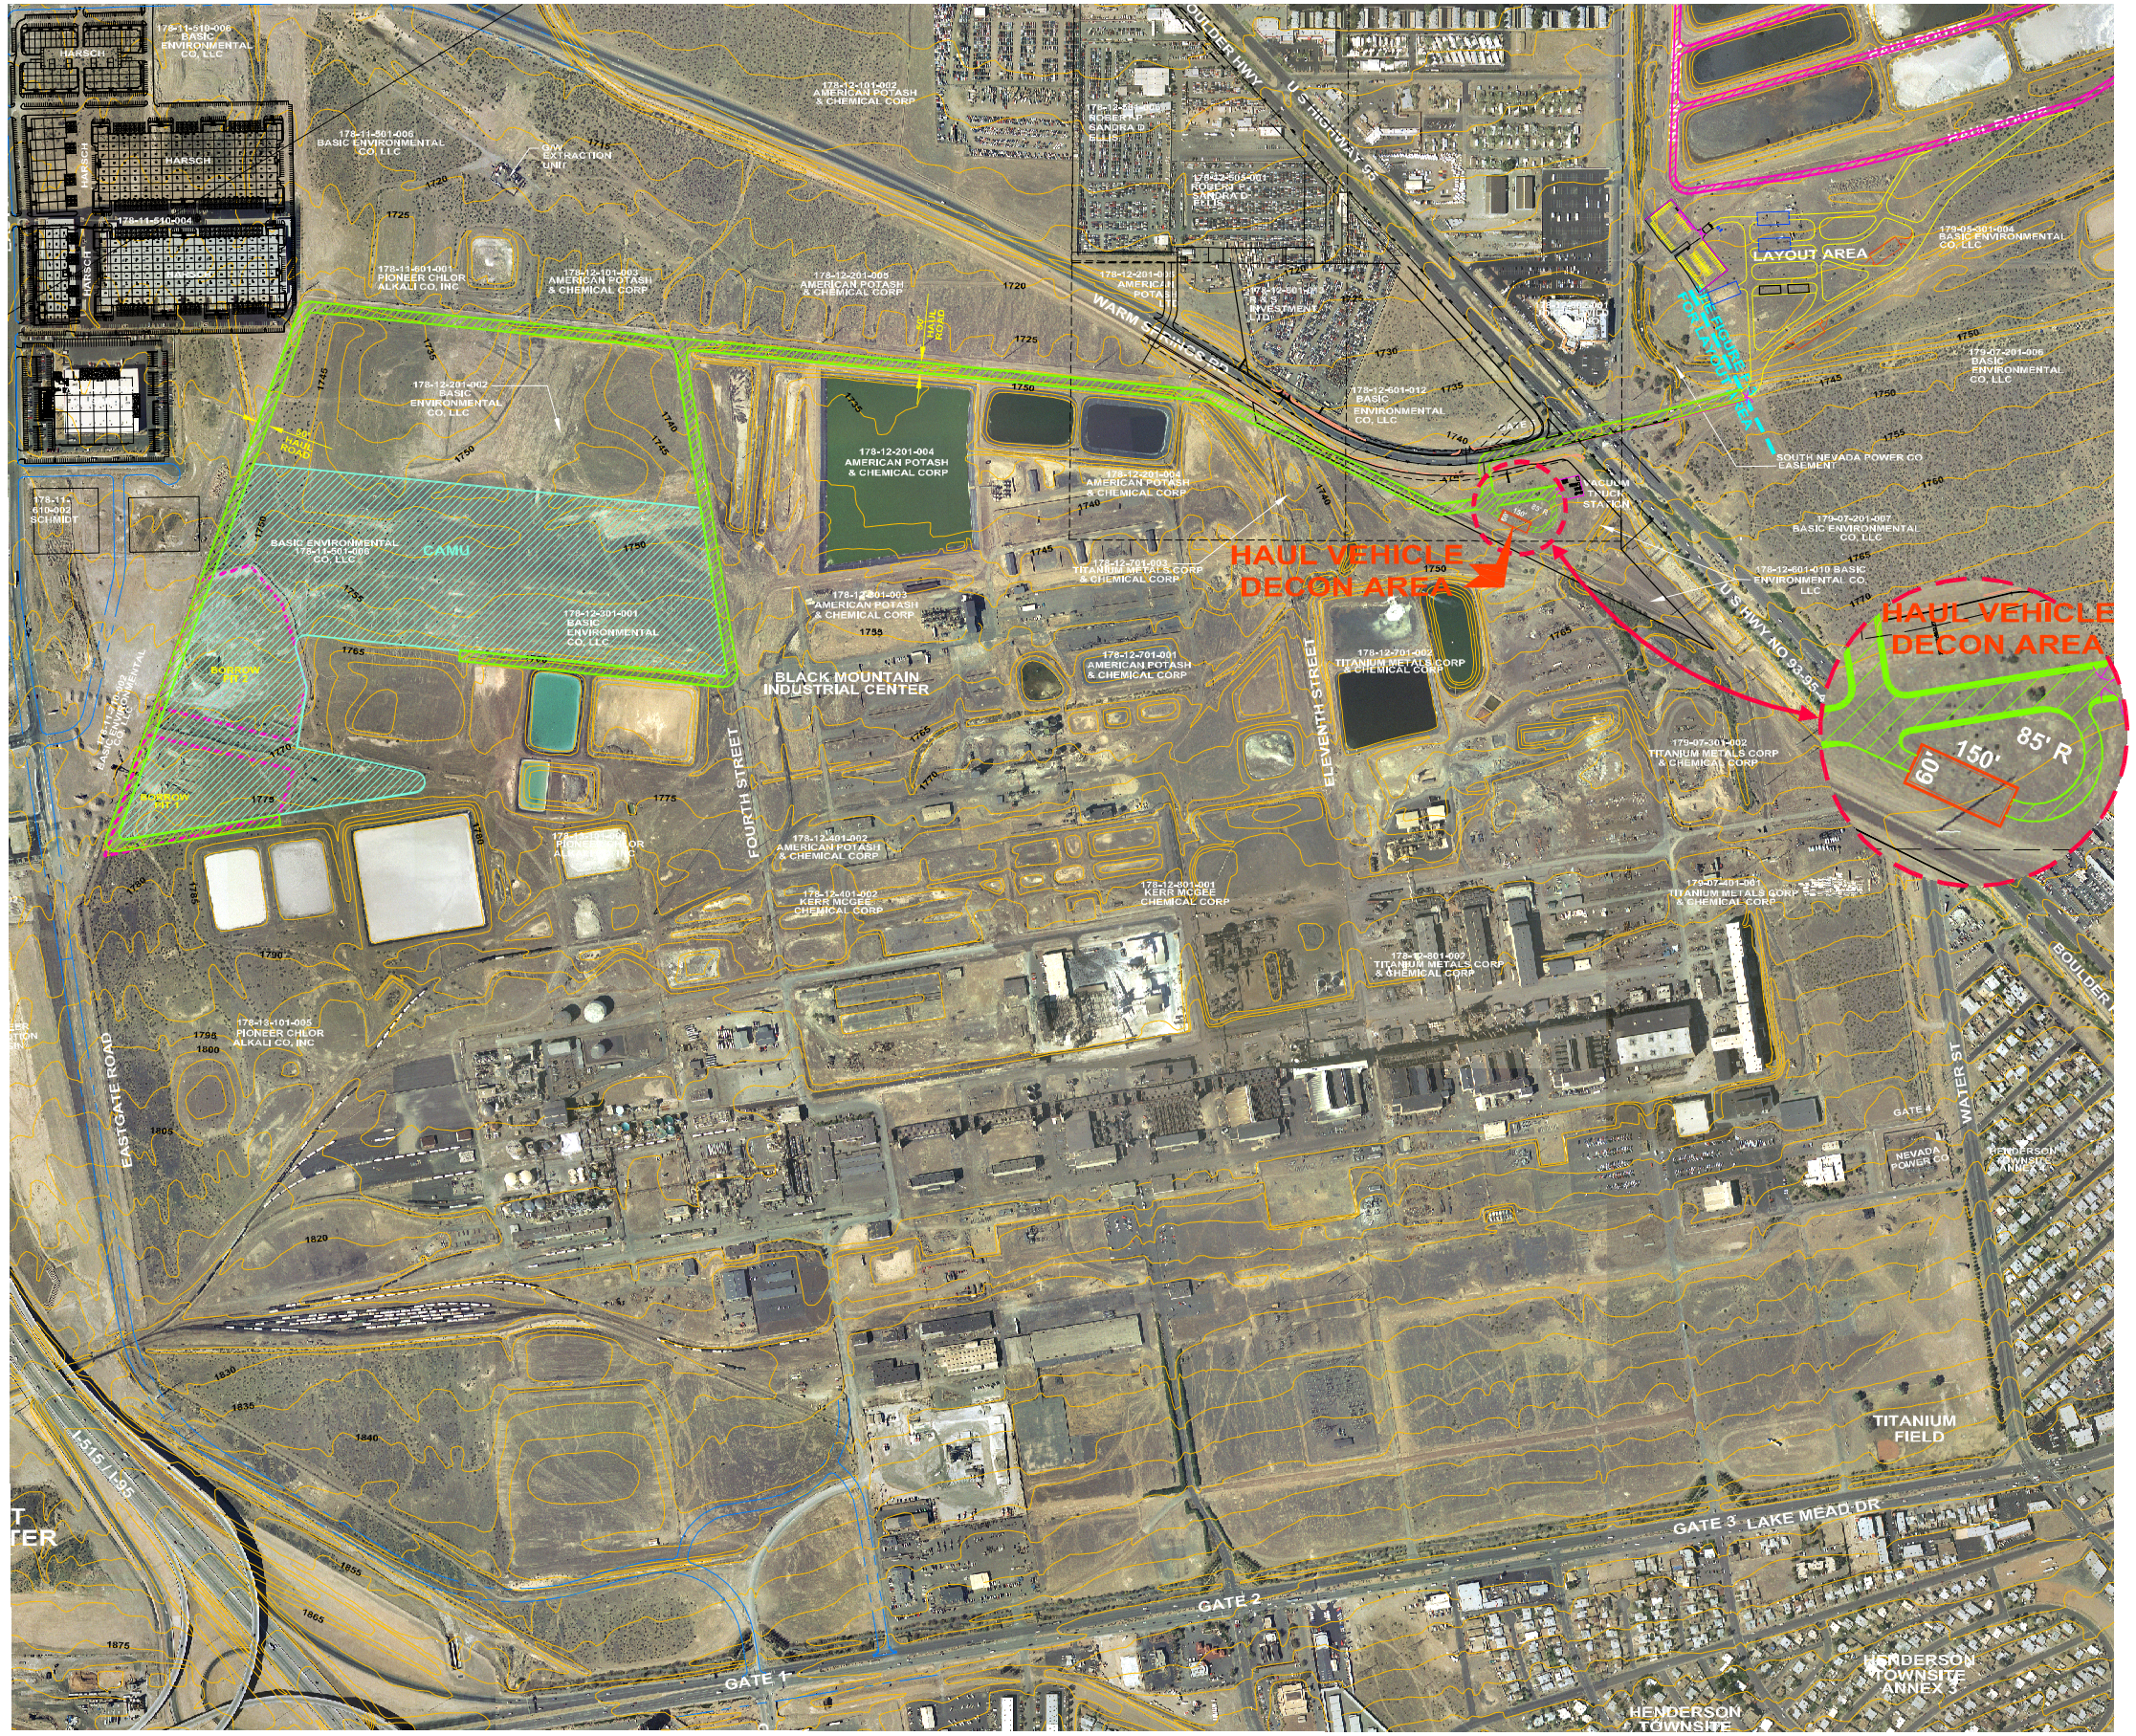

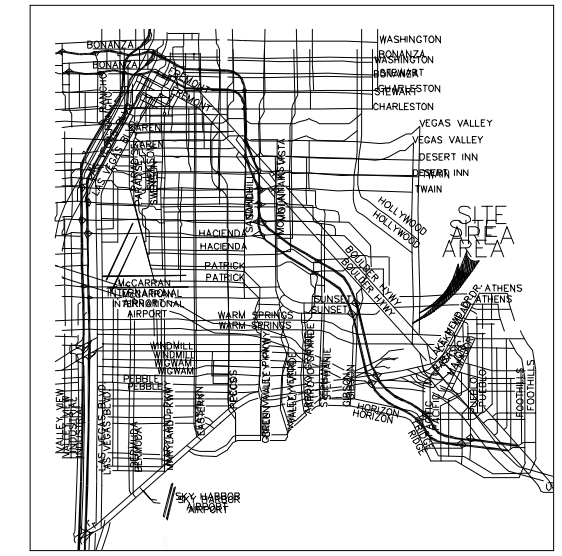

VICINITY MAP

NO SCALE

LEGEND

- PROPOSED 25' HAUL ROUTE
- PROPOSED 50' HAUL ROUTE
- CAMU AREA
- BORROW PIT BOUNDARY
- 5-FOOT GIS CONTOUR LINE

GRAPHIC SCALE

400 0 200 400

(IN FEET)

1 Inch = 400ft.

Basic Remediation COMPANY

PBSJ

2270 Corporate Circle
Suite 100
Henderson, Nevada 89074
Telephone: 702/263-7275
Fax: 702/263-7200

ENGINEERING PLANNING SURVEYING CONSTRUCTION SERVICES

FIGURE F-2
CAMU AREA
HAUL ROUTES

SHEET F-2

DATE: 9/14/06

PROJECT NUMBER
511729