


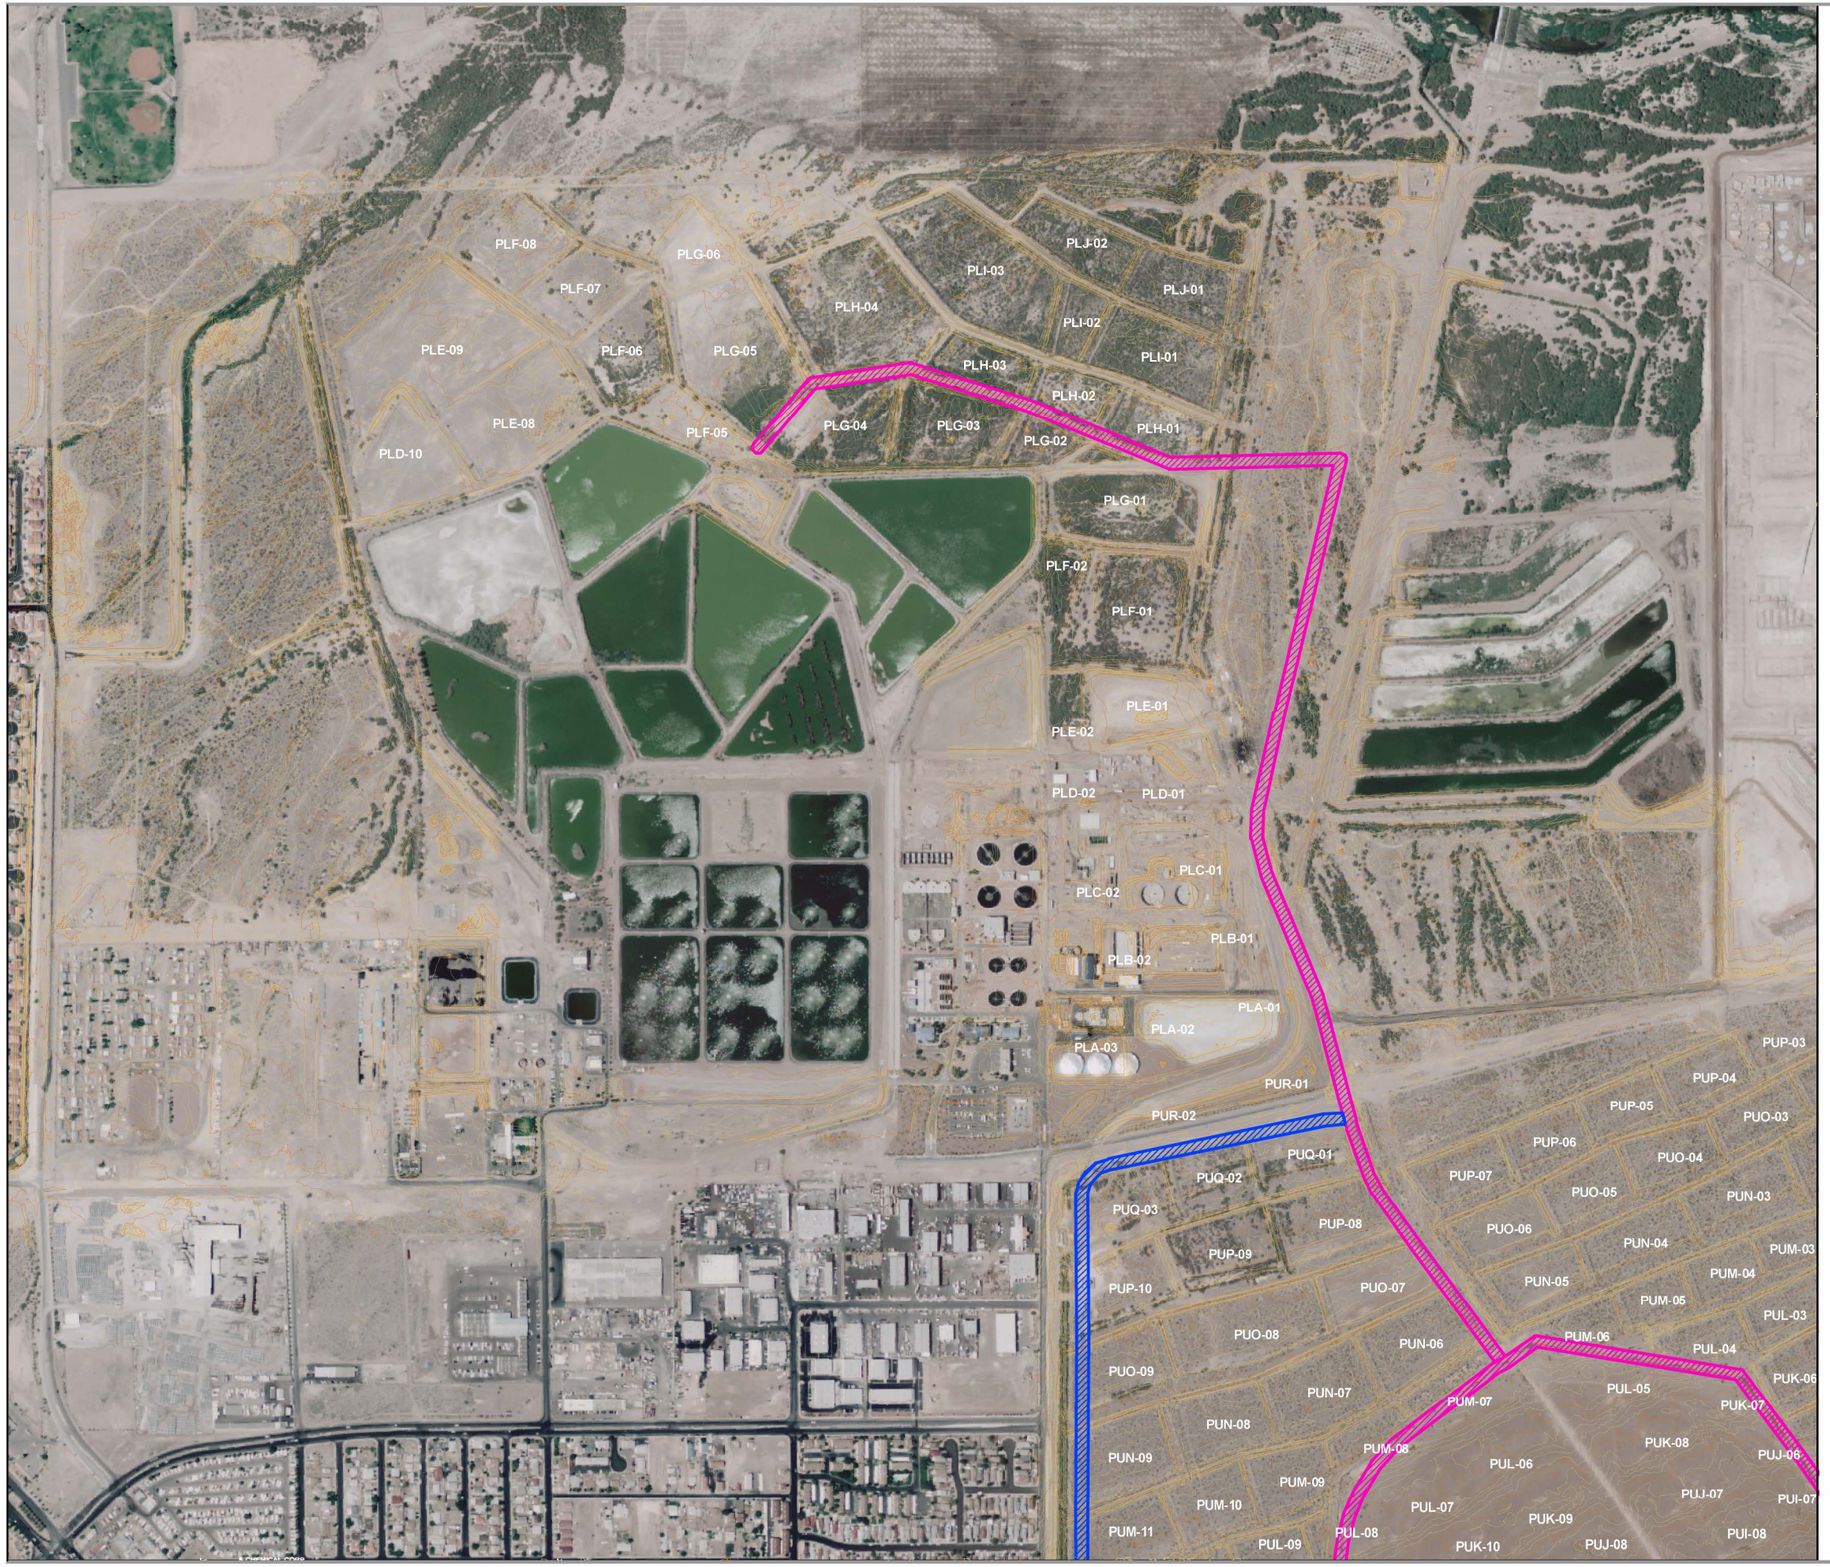


VICINITY MAP

NO SCALE

## LEGEND

- PROPOSED 50' HAUL ROUTE
- PROPOSED 25' HAUL ROUTE
- CONTINGENT HAUL ROUTE
- POND NUMBERS
- 5-FOOT CONTOUR LINE

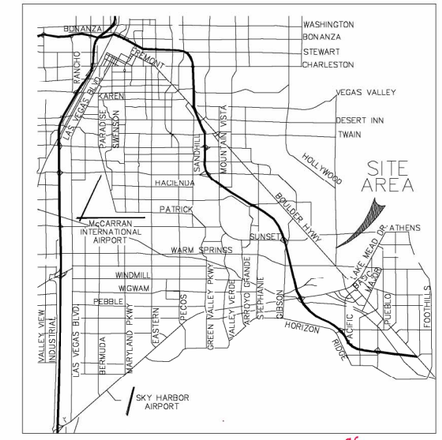GRAPHIC SCALE

Basic Remediation COMPANY

MWH

# FIGURE F-4
# LOWER PONDS
# HAUL ROUTES

SHEET F-4 DATE: 11/8/06

PROJECT NUMBER
1881425