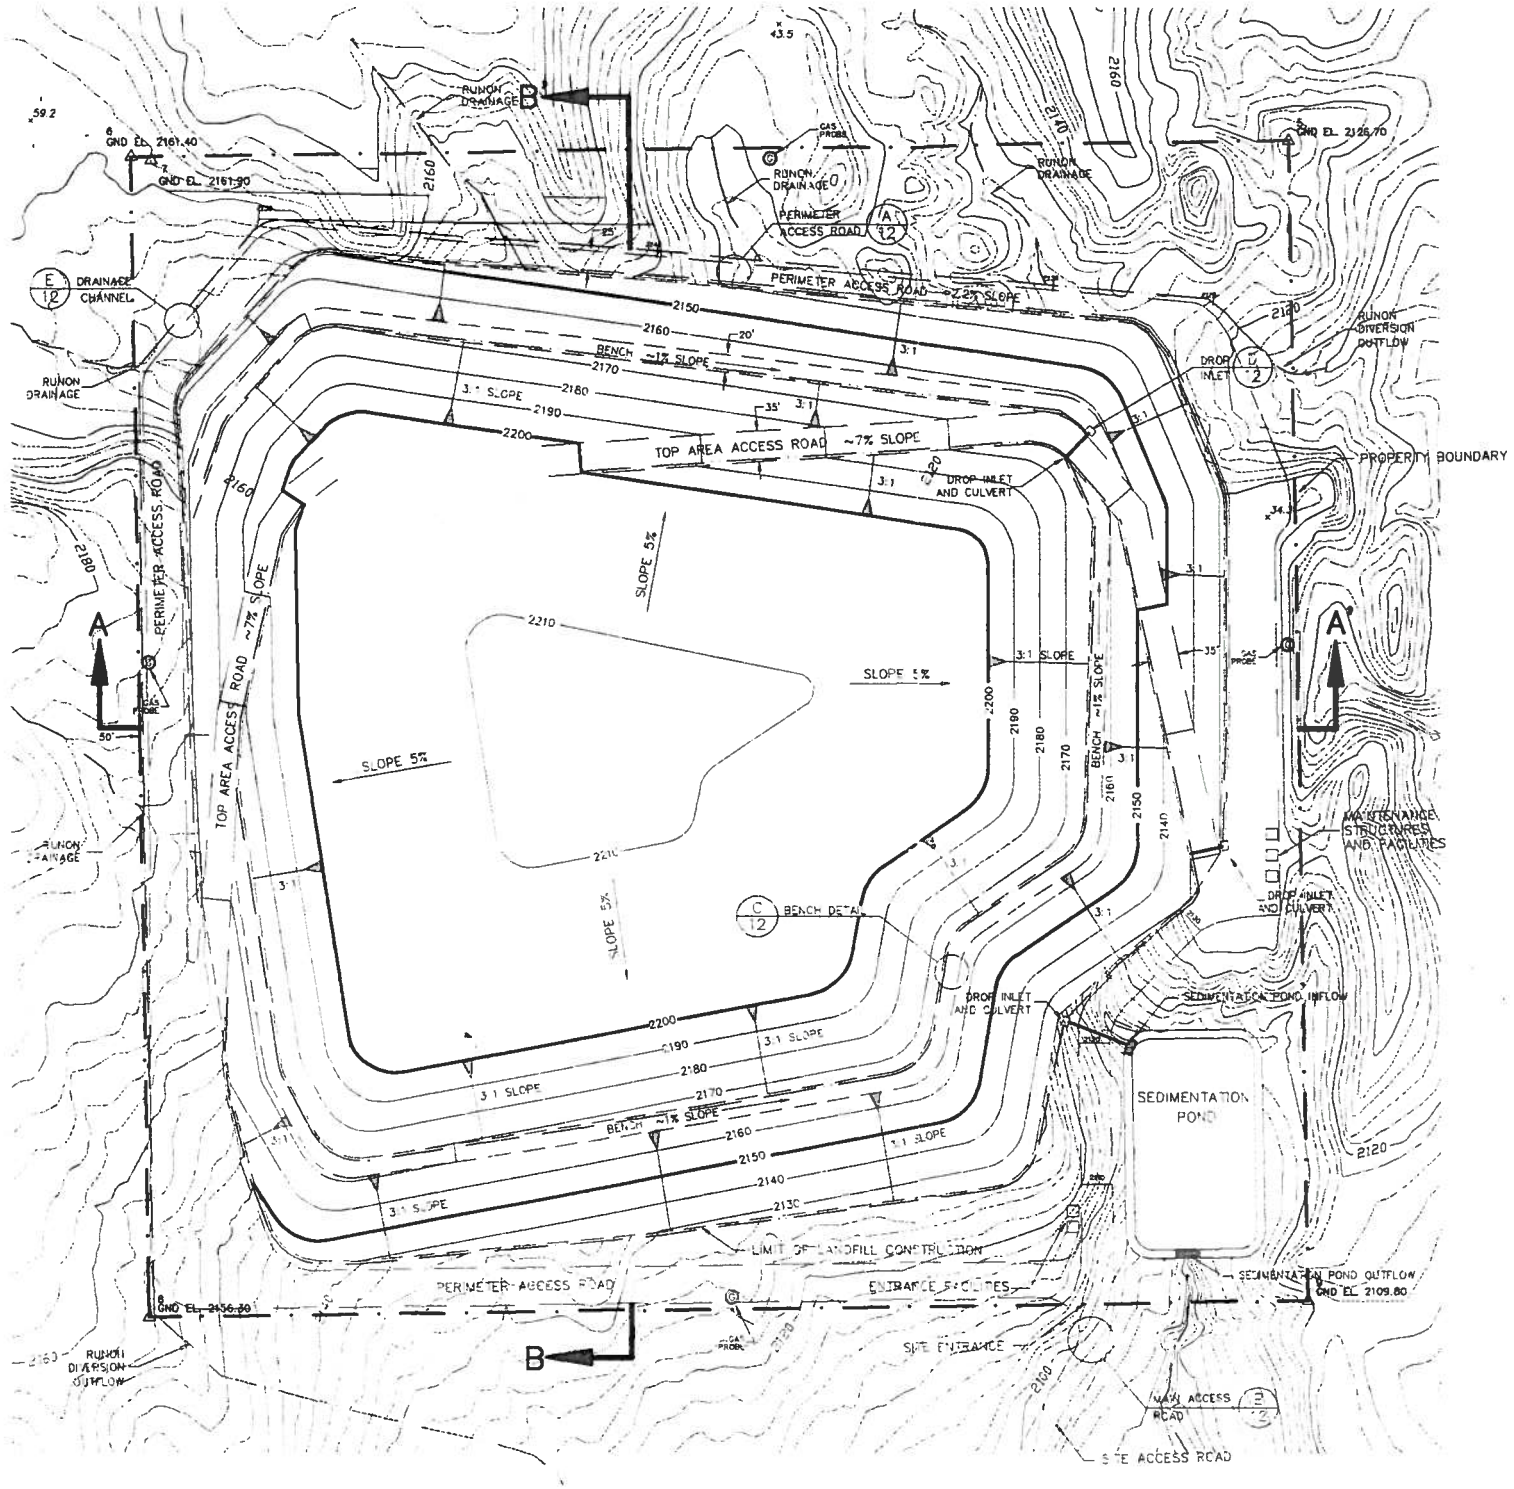

SCALE: 1" = 100 FT
CONTOUR INTERVAL = 2 FT

LEGEND:

- PROPERTY BOUNDARY
- DRAINAGE
- WASTE LIMIT BOUNDARY
- ROADS
- SURVEY MARKERS
- GAS MONITORING PROBE
- STRUCTURE

NOTE:
BASE TOPOGRAPHY MAP BY OLYMPUS AERIAL SURVEYS OF NEVADA, DATED OCTOBER 1993

WASTE FILL VOLUME–FINAL CONFIGURATION:	1,785,000 CUBIC YARDS
TOTAL SOIL CUT VOLUME:	455,000 CUBIC YARDS
ESTIMATED DISPOSAL LIFE:	15.0 YEARS

CITY OF MESQUITE

MUNICIPAL WASTE LANDFILL

Designed by:					
Drawn by:					
Checked by:					
App'd					
App'd	Rev No.	Revision	Date		

This drawing has not been published but rather has been prepared by Vector Engineering, Inc. for use by the client named in the title block, solely in respect of the construction operation, and maintenance of the facility named in the title block. Vector Engineering, Inc. shall not be liable for the use of this drawing on any other facility or for any other purpose.

Designed by: TVN	0	CITY OF MESQUITE MUNICIPAL LANDFILL – REPORT OF DESIGN	07/94	
Drawn by: TVN/SLS JJP				
Checked by: TVN				
App'd				
App'd	Rev No.	Revision	Date	Vector

VECTOR ENGINEERING, INC.

Grass Valley, CA • El Dorado Hills, CA • Carson City, NV • Denver, CO

1601 Fairview Dr. Suite H, Carson City, NV 89701 (702) 883-7065

Drawing Name: PHASE V AND FINAL CONFIGURATION

Location: NE1/4 of SE1/4, SECTION 17 T12S R71E

Drawing No. 200-07 | File Name: 935025P2 | 0 Revision