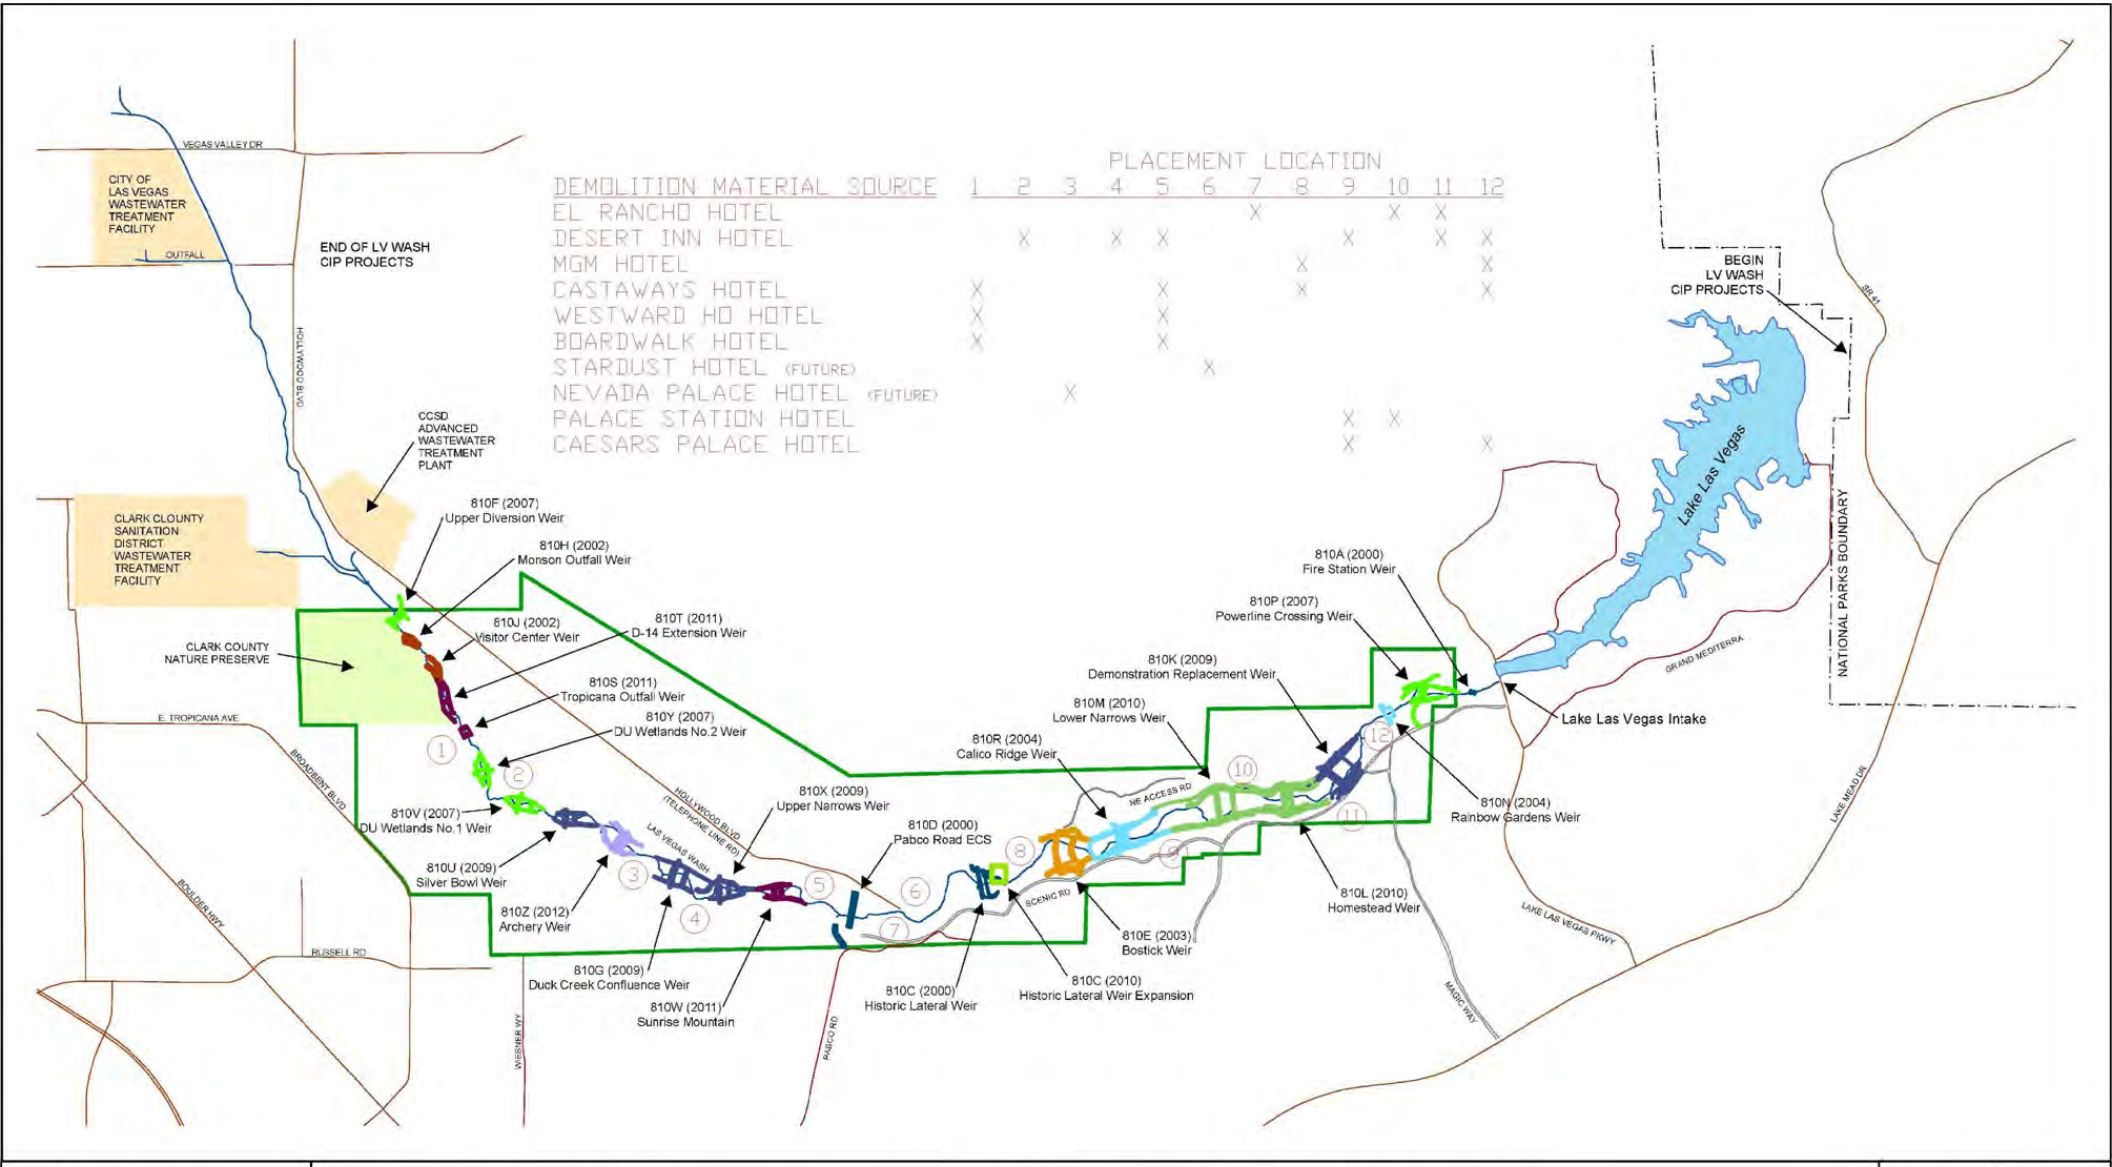

Southern Nevada Water Authority

1900 E. Flamingo Rd., Ste. 170
Las Vegas, NV 89119
Phone: (702) 862-3400 / www.SNWA.com

SNWA LAS VEGAS WASH CAPITAL IMPROVEMENTS PLAN, GRADE CONTROL STRUCTURES

Project Construction Completion Year

2000 2002 2004 2008 2010 2012
2001 2003 2007 2009 2011

N W E S

Feet 0 500 1,000 2,000 3,000 4,000

1 Inch = 3000 Feet

FIGURE: WFE-010

21 OCTOBER 2005