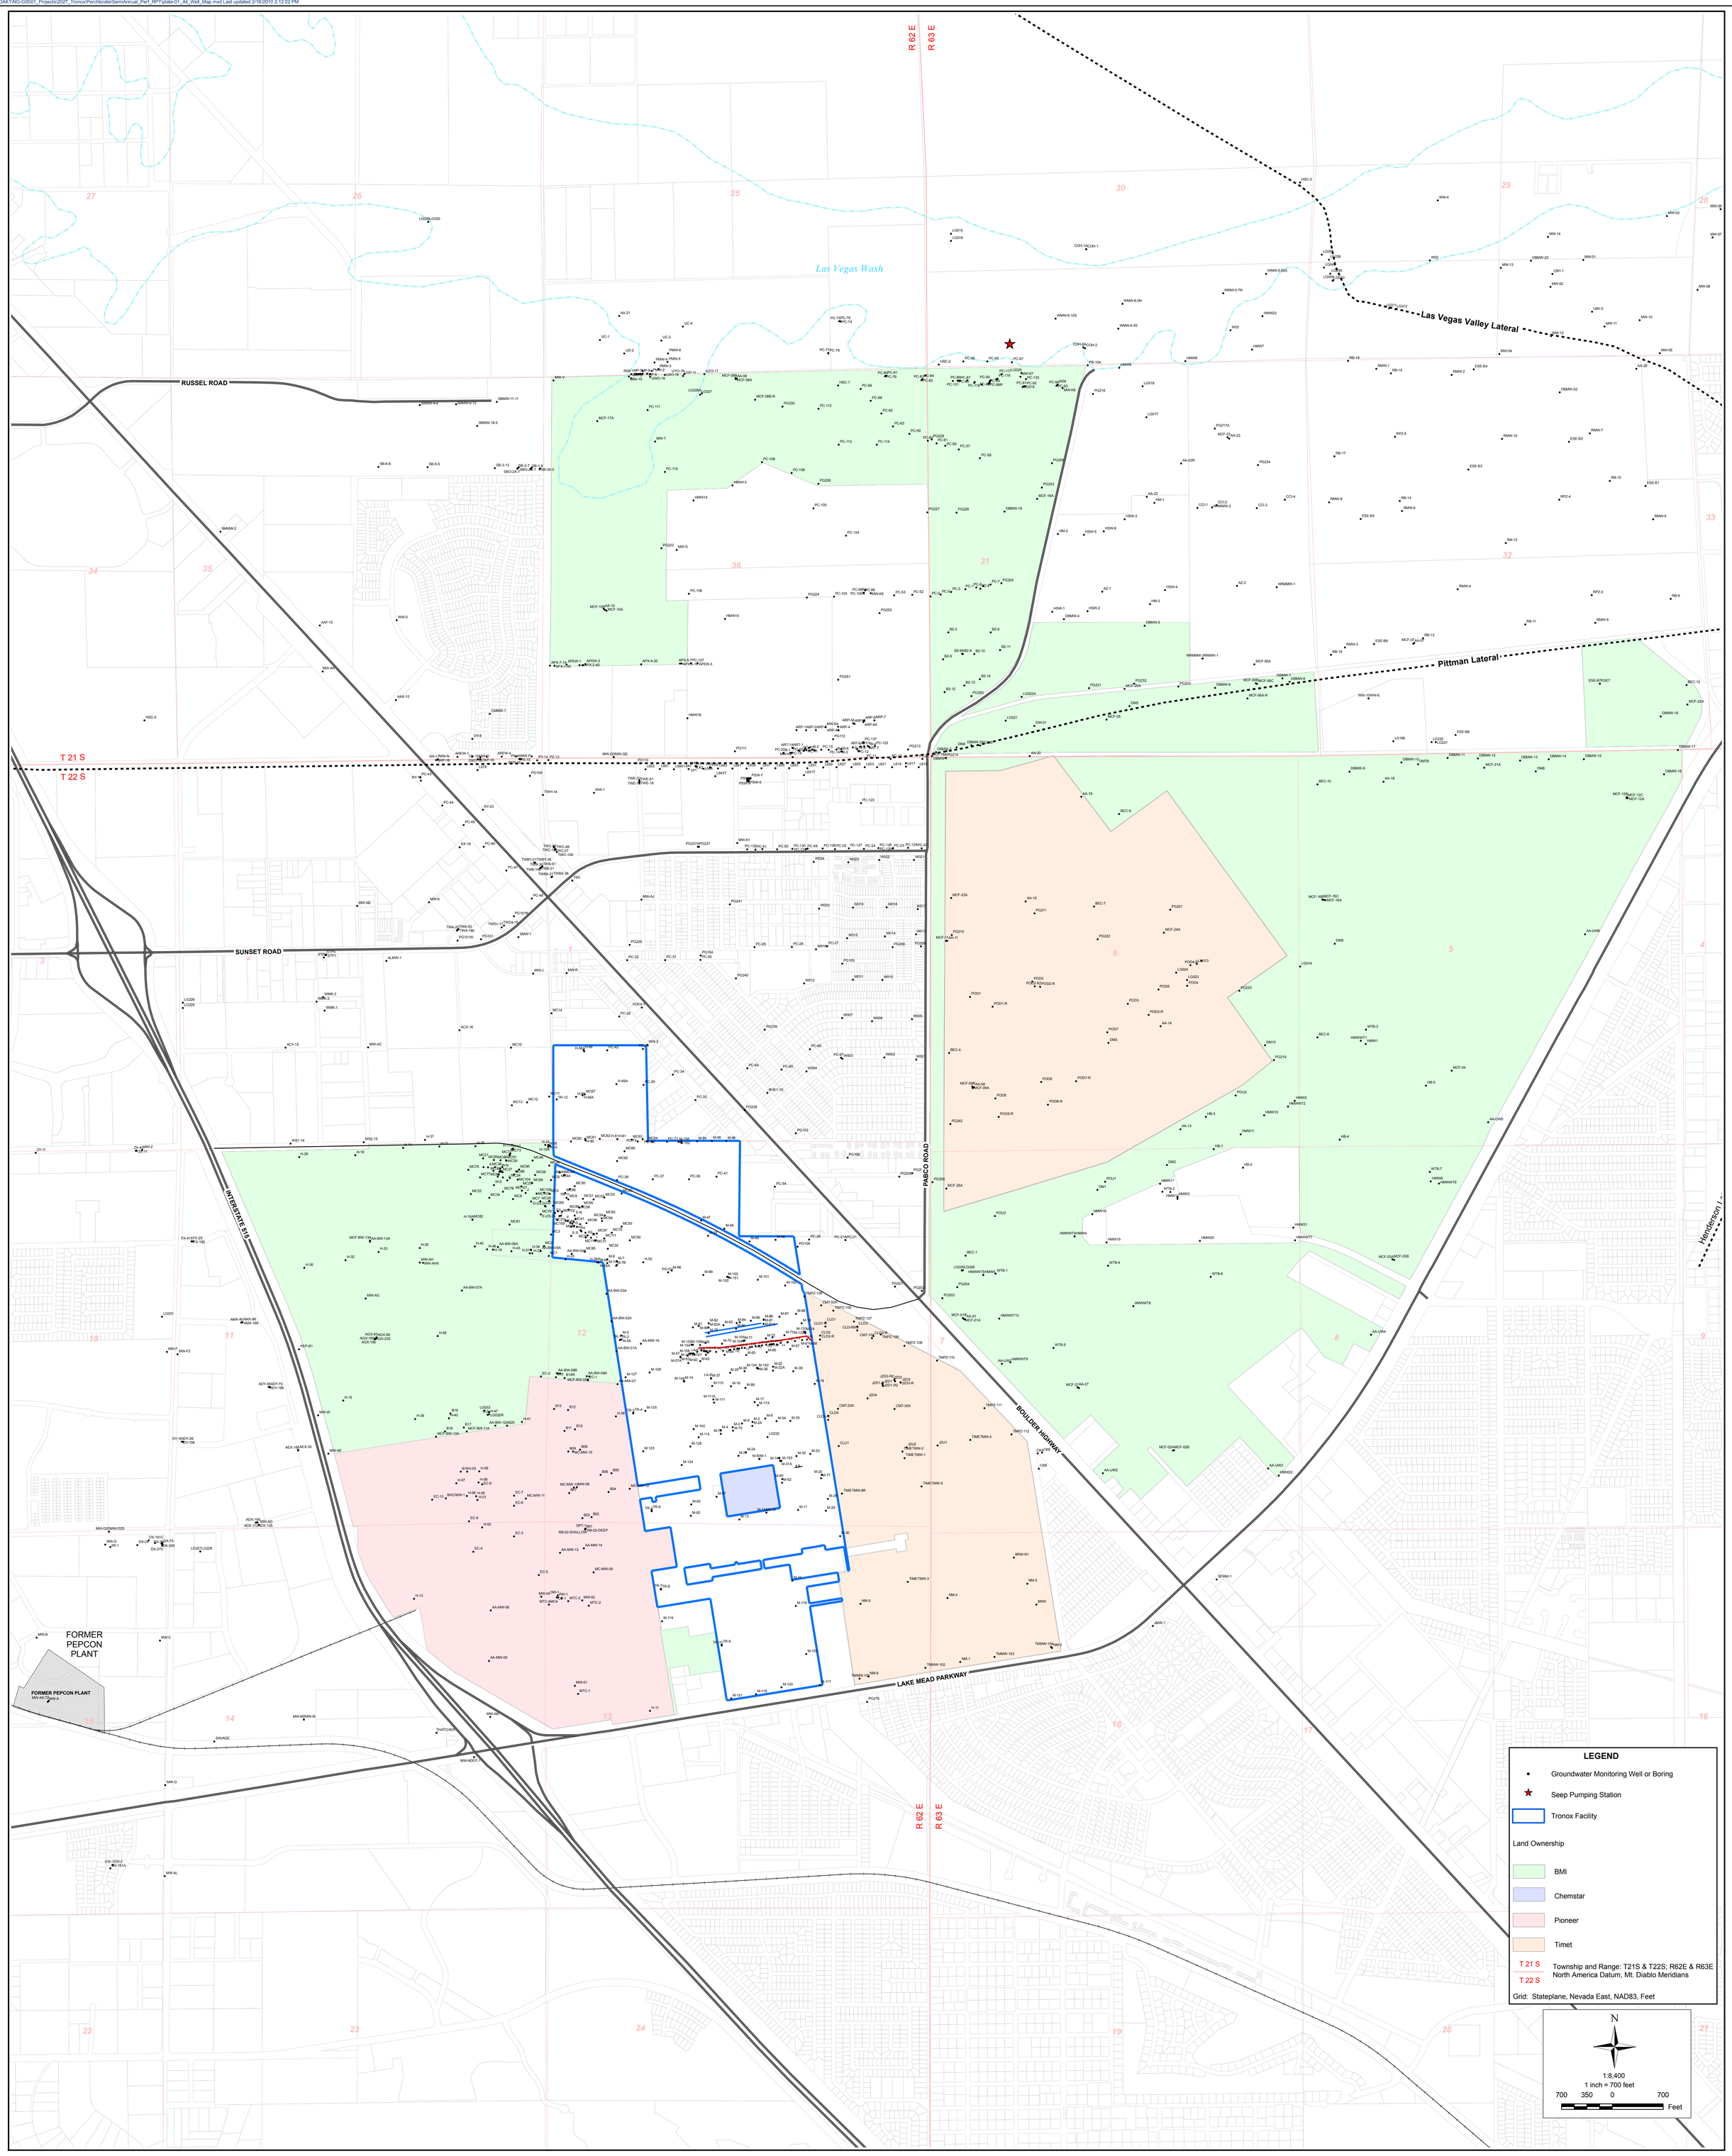


PLATE NUMBER: 1

SHEET NUMBER: 1

# ALL WELL LOCATION MAP

Semi-Annual Remedial Performance Report,
July 2009 - December 2009
Henderson, Nevada

| SCALE: | DATE: | PROJECT NUMBER: |
|---|---|---|
| 1"= 200' | 02/22/10 | 2027.01 |

| DESIGNED BY: | REVISIONS | | | |
|---|---|---|---|---|
| | NO.: | DESCRIPTION: | DATE: | BY: |
| DRAWN BY: NGEM | | | | |
| CHECKED BY: NGEM | | | | |
| APPROVED BY: NGEM | | | | |

northgate environmental management, inc.

TRONOX

http://www.ngem.com