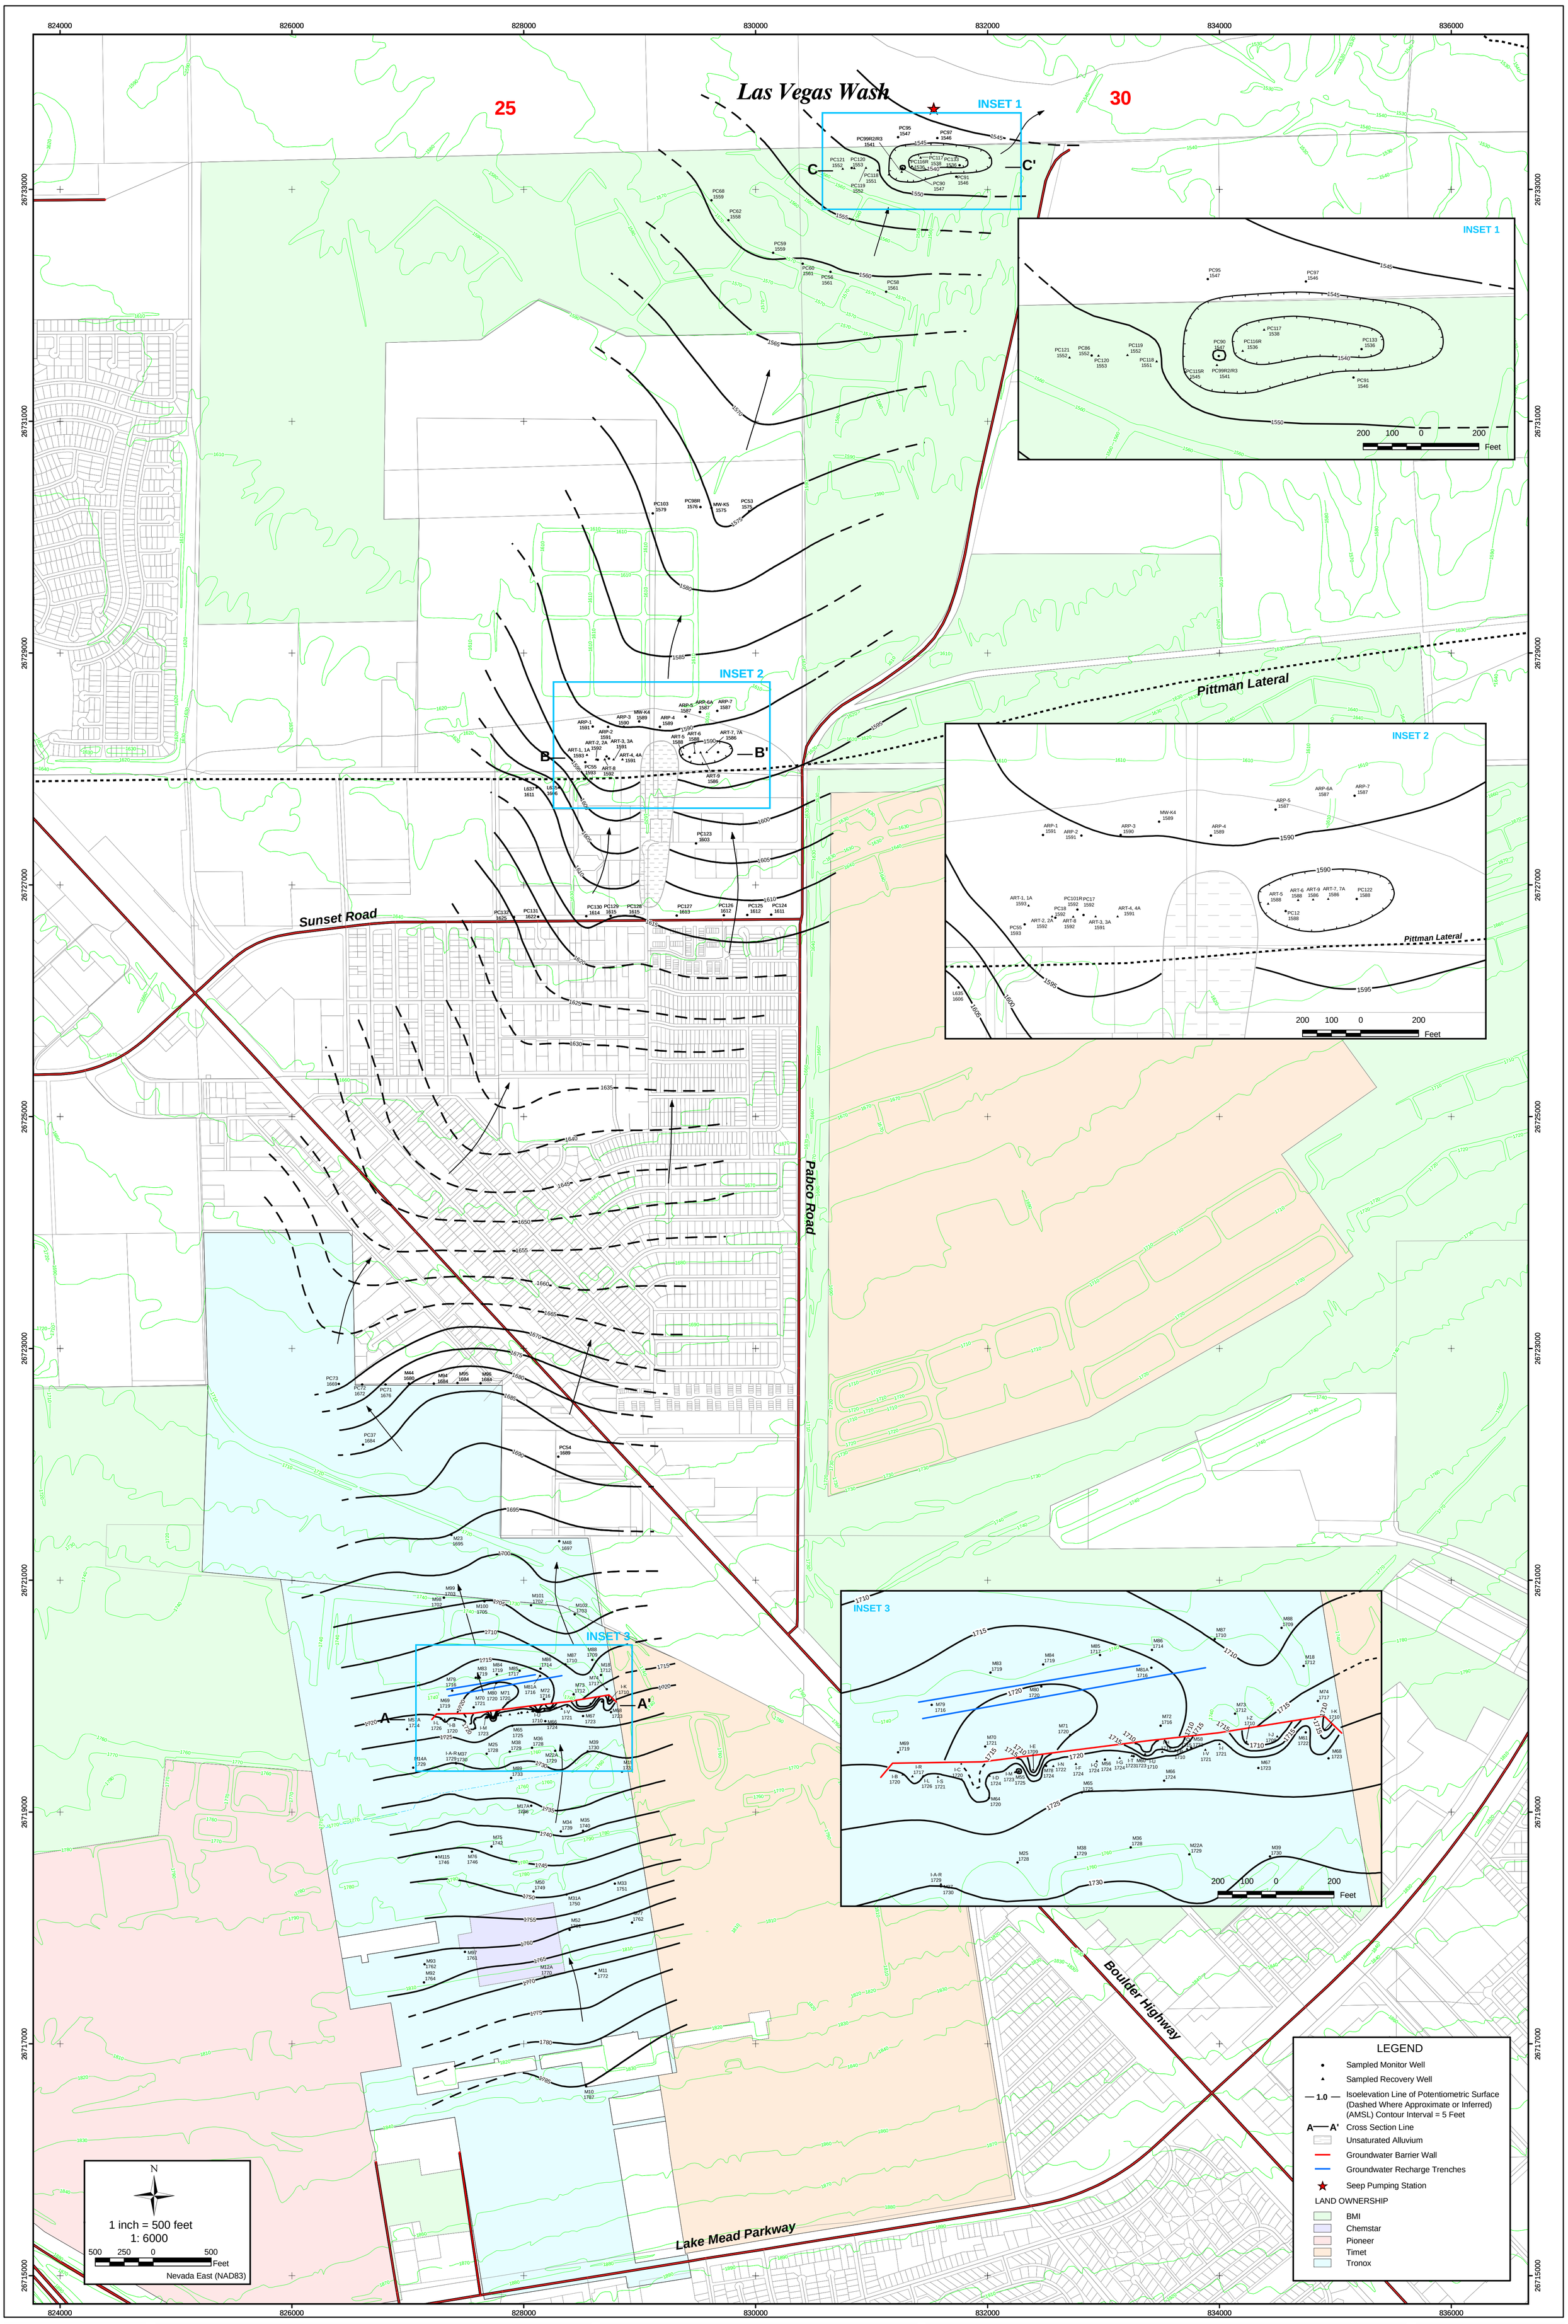

SHEET NUMBER:	PLATE NUMBER:
1	1

POTENTIOMETRIC SURFACE:
TRONOX SITE TO LAS VEGAS WASH
FOURTH QUARTER 2006

Semi-Annual Performance Report
Tronox Facility
Henderson, Nevada

SCALE:	DATE:	PROJECT NUMBER:
1" = 500'	January, 2007	04020-023-110

ENSR | AECOM

ENSR CORPORATION

1220 AVENIDA ACASO
CAMARILLO, CALIFORNIA 93012
PHONE: (805) 388-3775
FAX: (805) 388-3577
WEB: HTTP://WWW.ENSR.AECOM.COM

DESIGNED BY:	REVISIONS			
E. Krish	NO.:	DESCRIPTION:	DATE:	BY:
DRAWN BY:				
M. Scop				
CHECKED BY:				
E. Krish				
APPROVED BY:				
D. Gerry				

TRONOX

J:\TronoxGIS\mxd\combined_july-dec-06\Plate_1_Potentiometric.mxd

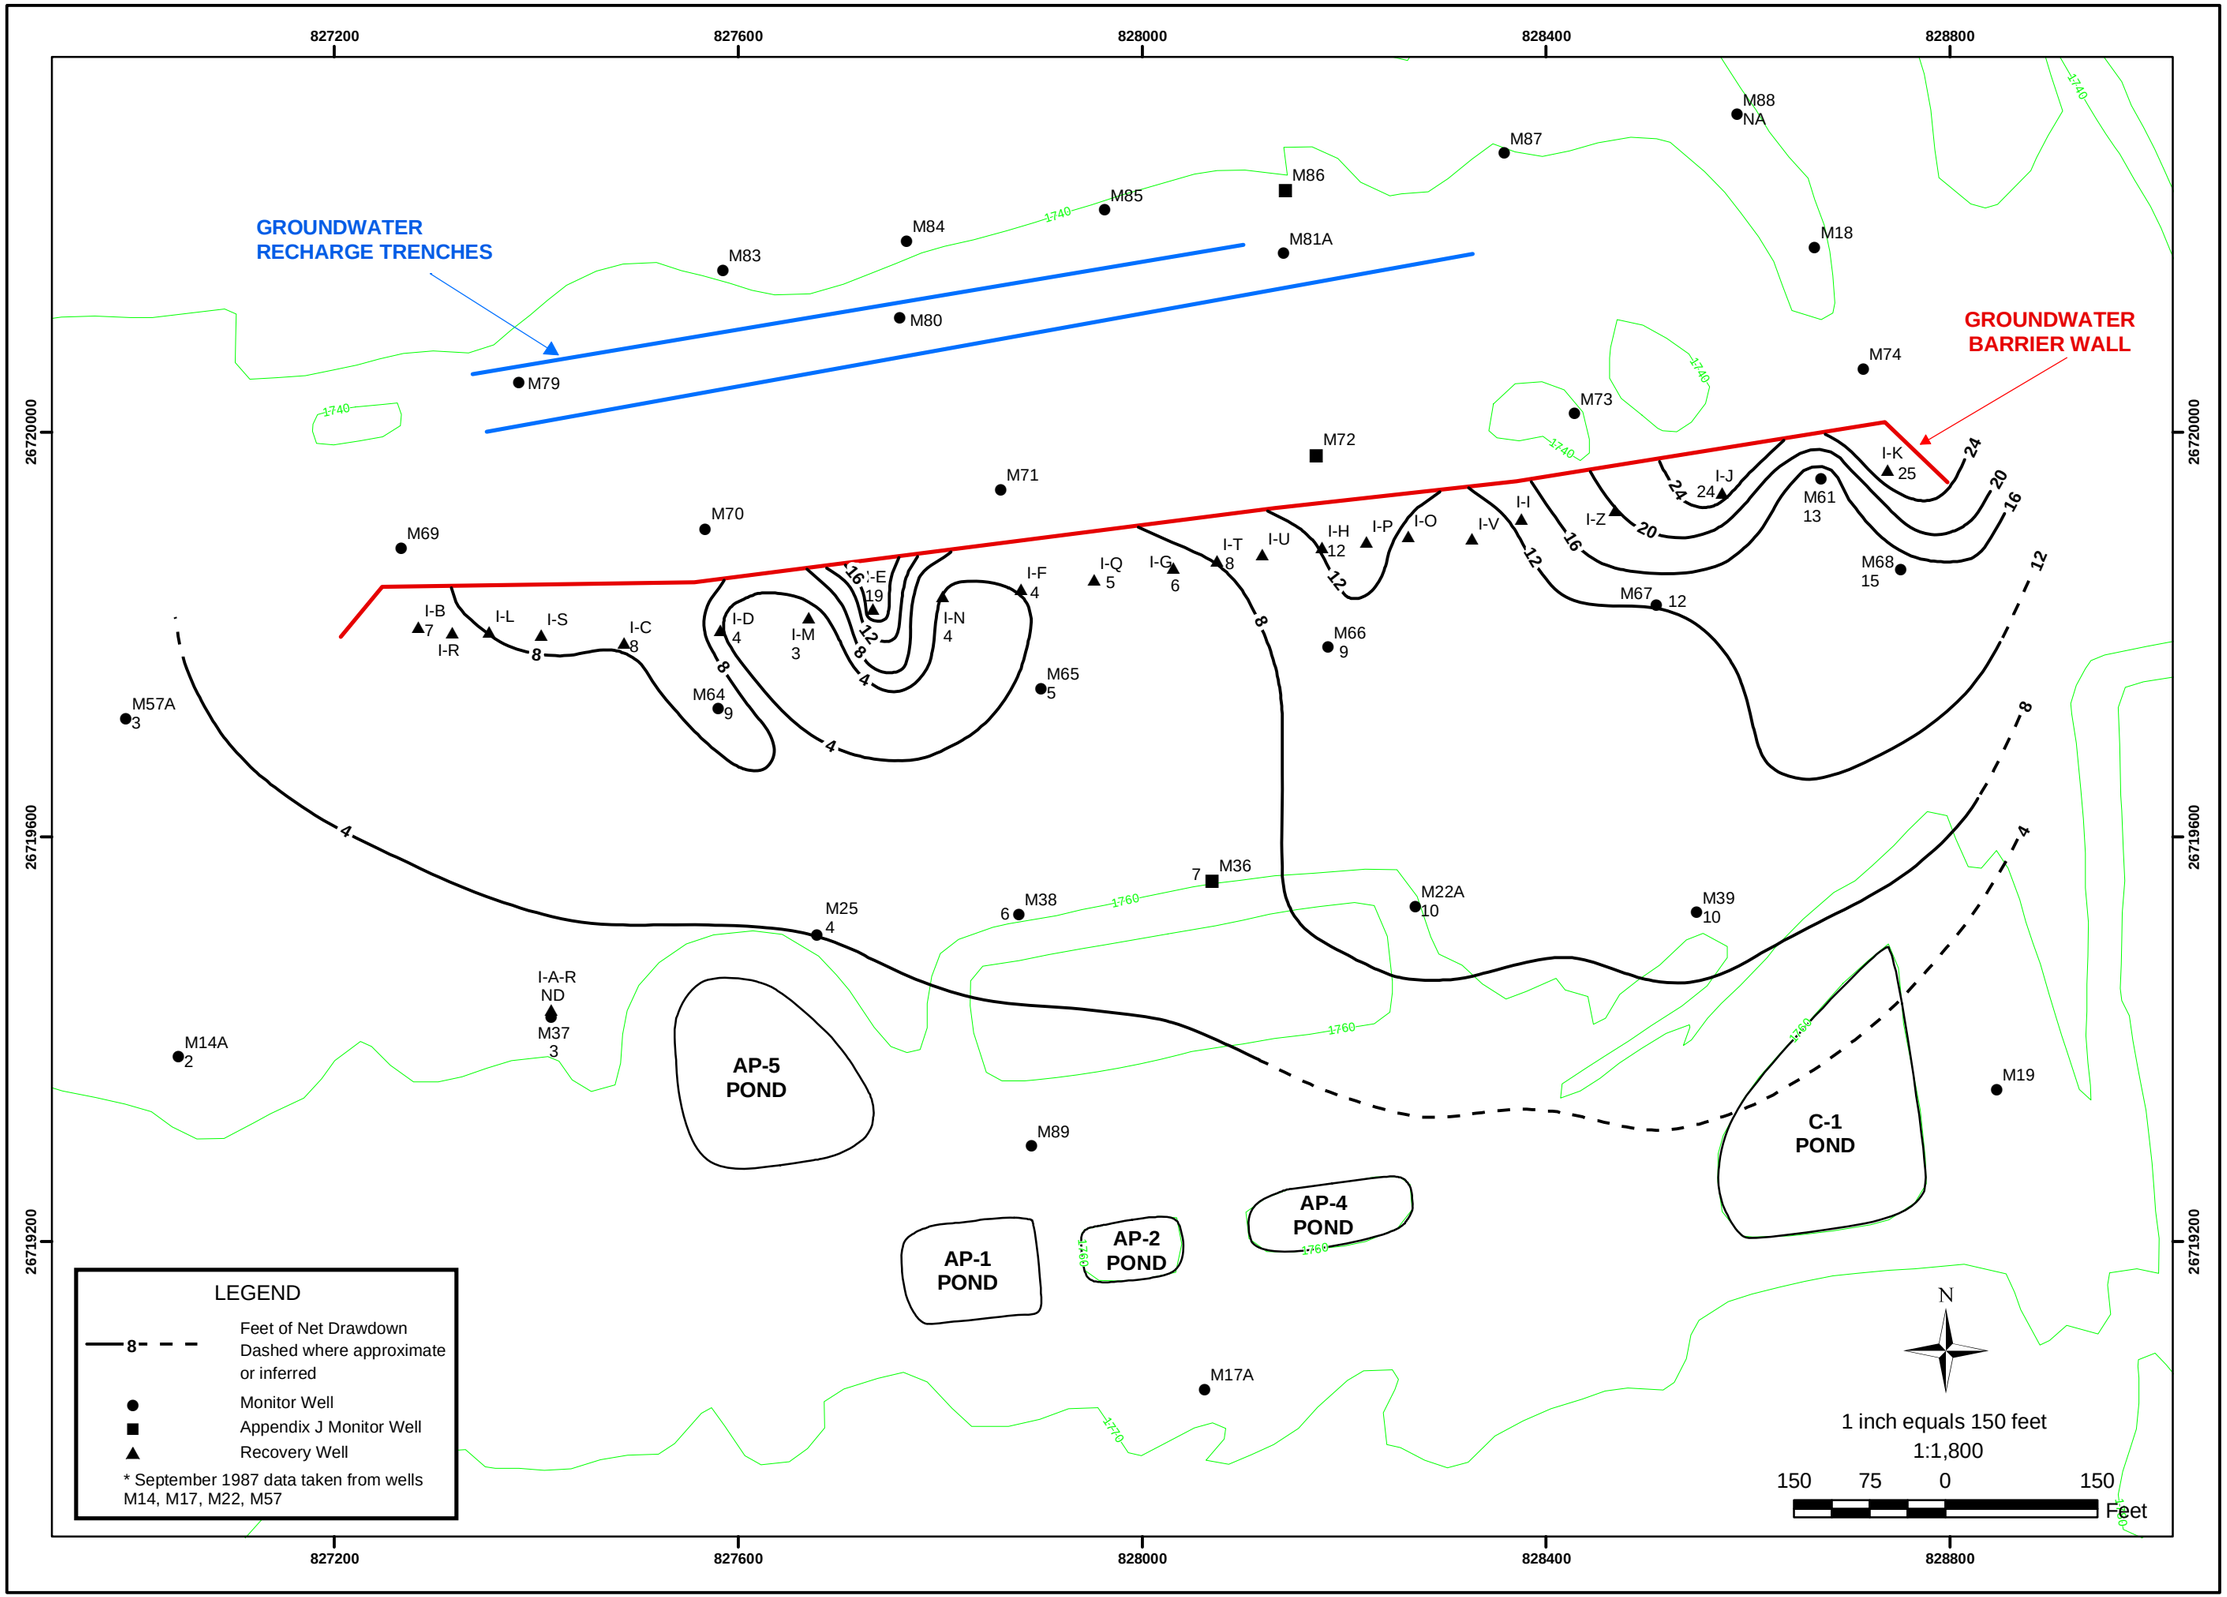

REVISIONS:			
NO:	DESCRIPTION:	DATE:	BY:

DESIGNED BY:	E. Krish
DRAWN BY:	T. McAdam
CHECKED BY:	E. Krish
APPROVED BY:	D. Gery

ENSR | AECOM

ENSR CORPORATION
1220 AVENIDA ACASO
CAMARILLO, CALIFORNIA 93012
PHONE: (805) 388-3775
FAX: (805) 388-3577
WEB: HTTP://WWW.ENSR.AECOM.COM

NET DRAWDOWN AT THE INTERCEPTOR WELL FIELD
SEPTEMBER 1987 TO NOVEMBER 2006
Semi-Annual Performance Report
Tronox Facility
Henderson, Nevada

SCALE:	DATE:	PROJECT NUMBER:
1" = 150'	January 2007	04020-023-110

PLATE NUMBER:
2

SHEET NUMBER:
1

J:\TronoxGIS\mxd\combined_july-dec-06\Plate_2_Net_Drawdown_Interceptor_WF.mxd

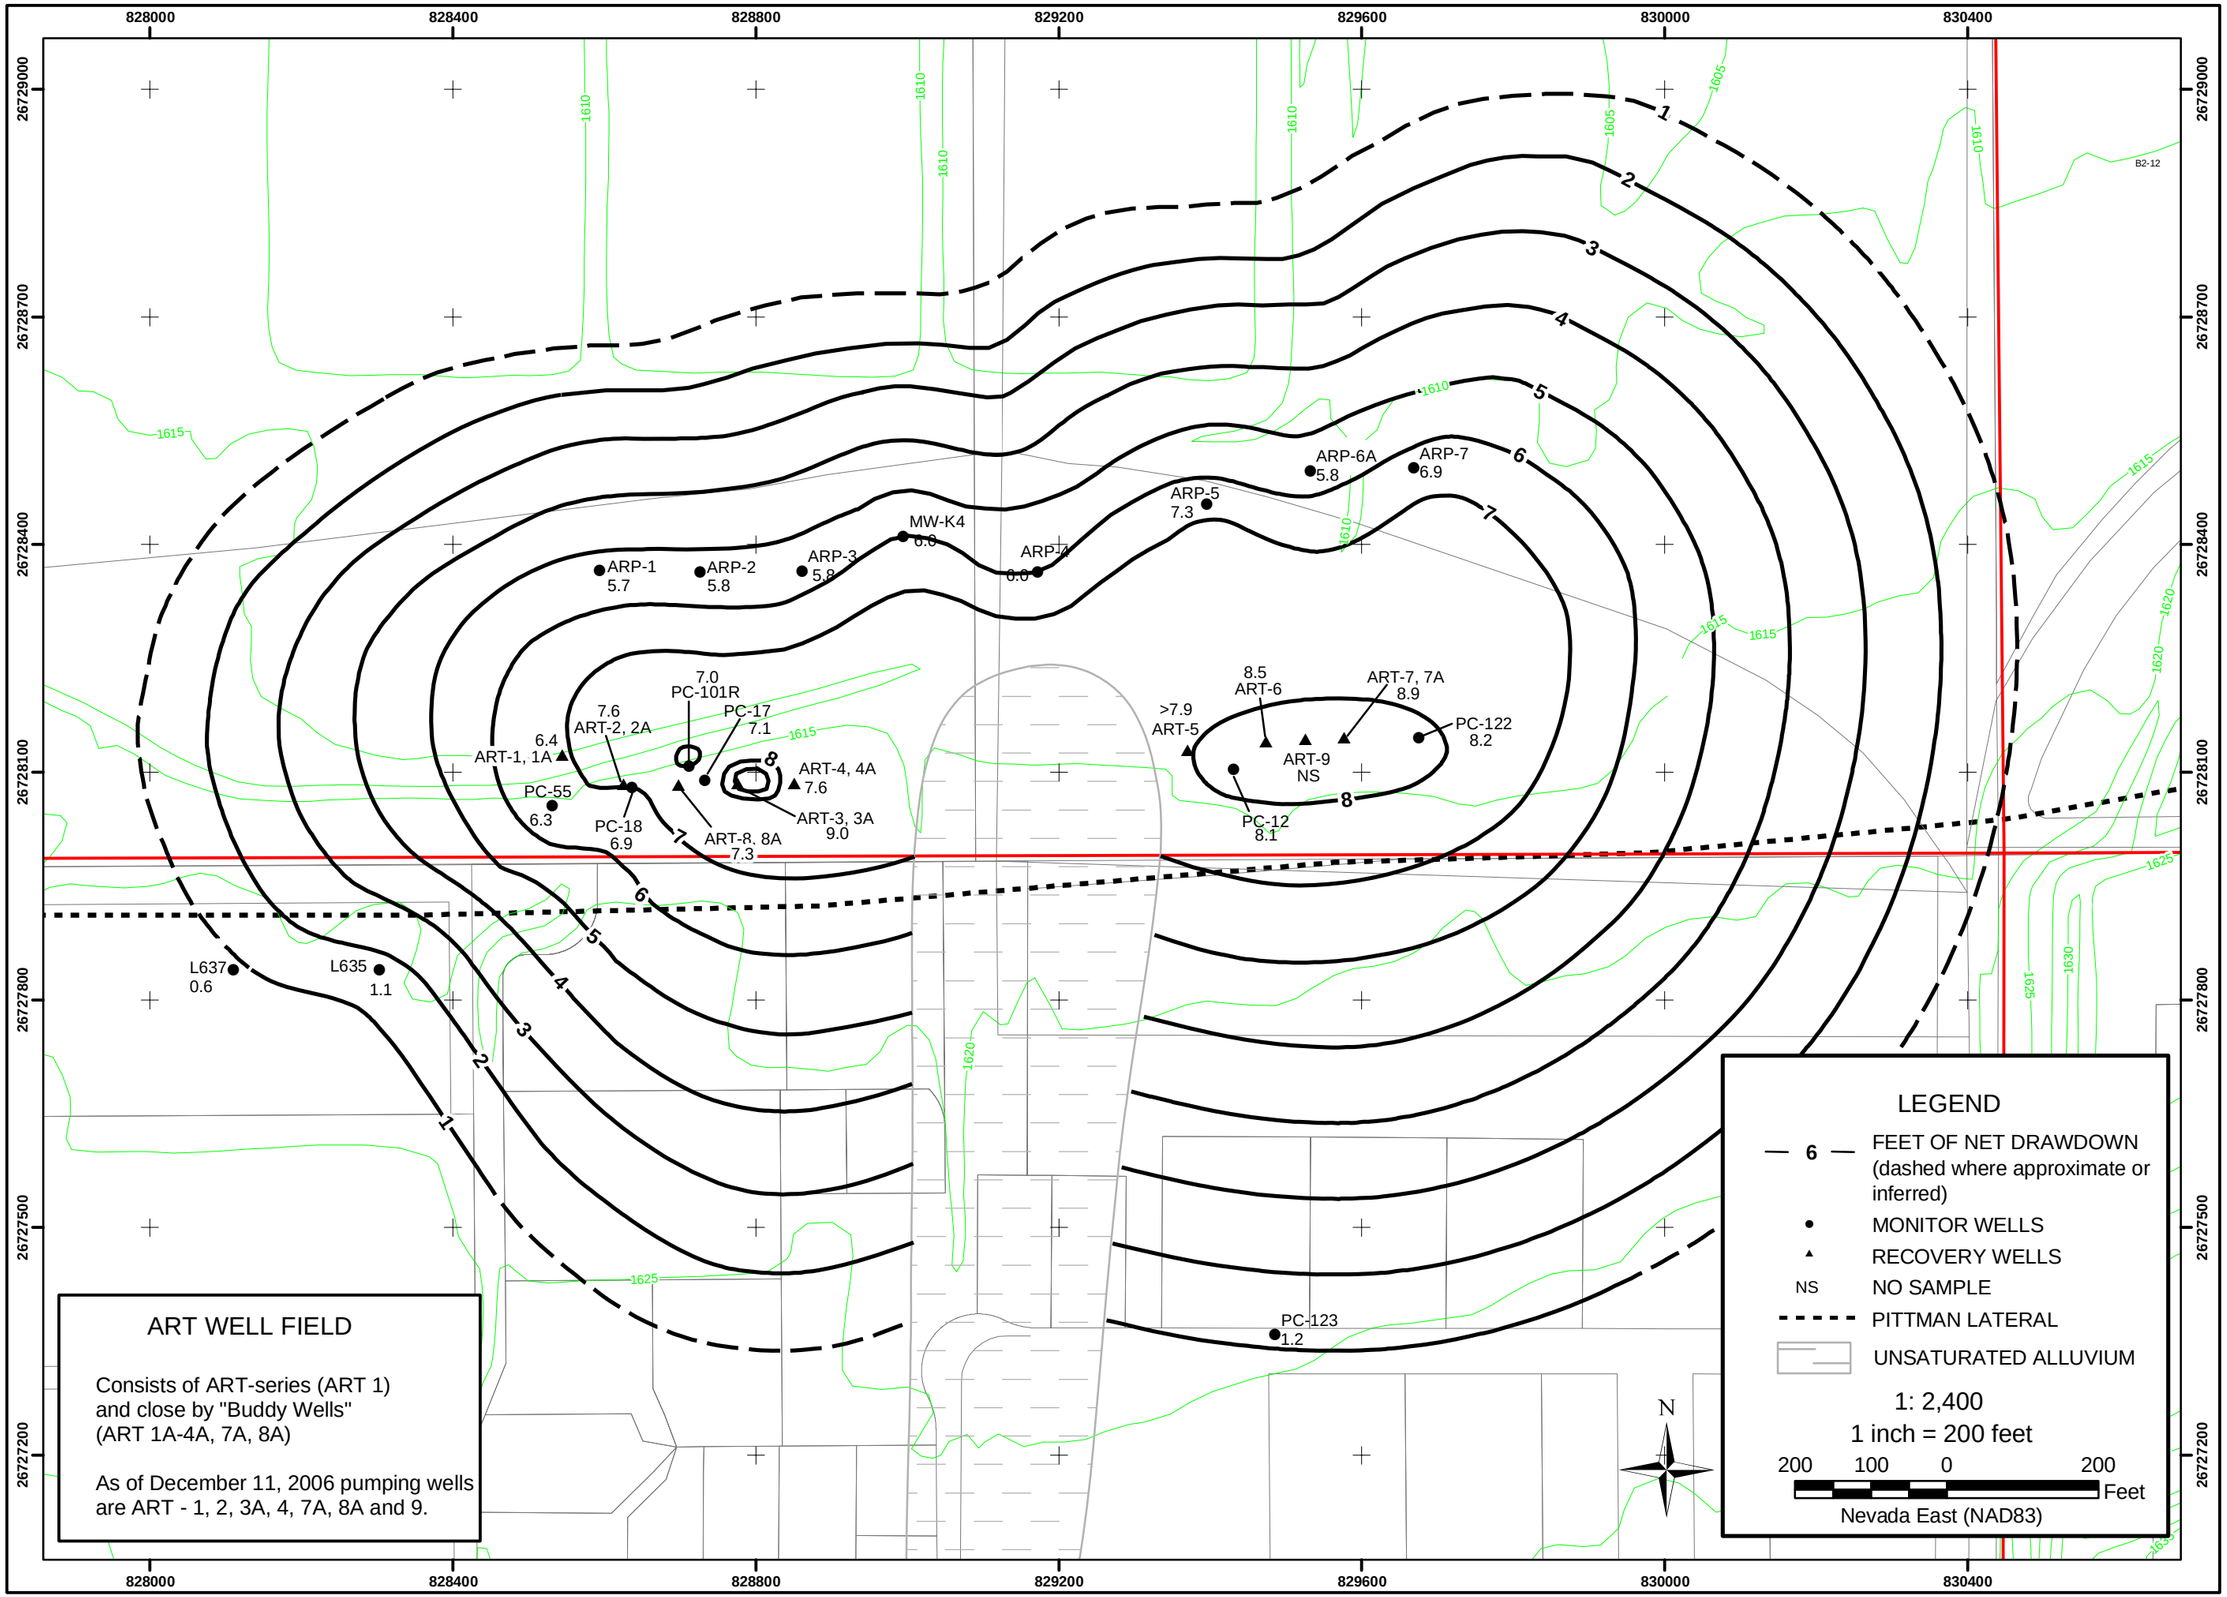

J:\TronoxGIS\mxd\combined_july-dec-06\plate_3_Net_Drawdown_Athens_Road_WF.mxd

REVISIONS:			
NO:	DESCRIPTION:	DATE:	BY:

DESIGNED BY:	E. Krish
DRAWN BY:	M. Scop
CHECKED BY:	E. Krish
APPROVED BY:	D. Gerry

ENSR | AECOM

ENSR CORPORATION
1220 AVENIDA ACASO
CAMARILLO, CALIFORNIA 93012
PHONE: (805) 388-3775
FAX: (805) 388-3577
WEB: HTTP://WWW.ENSR.AECOM.COM

NET DRAWDOWN ATHENS ROAD WELL FIELD
APRIL 2002 TO NOVEMBER 2006
Semi-Annual Performance Report
Tronox Facility
Henderson, Nevada

SCALE:	DATE:	PROJECT NUMBER:
1" = 200'	January 2007	04020-023-110

PLATE NUMBER:
3

SHEET NUMBER:
1

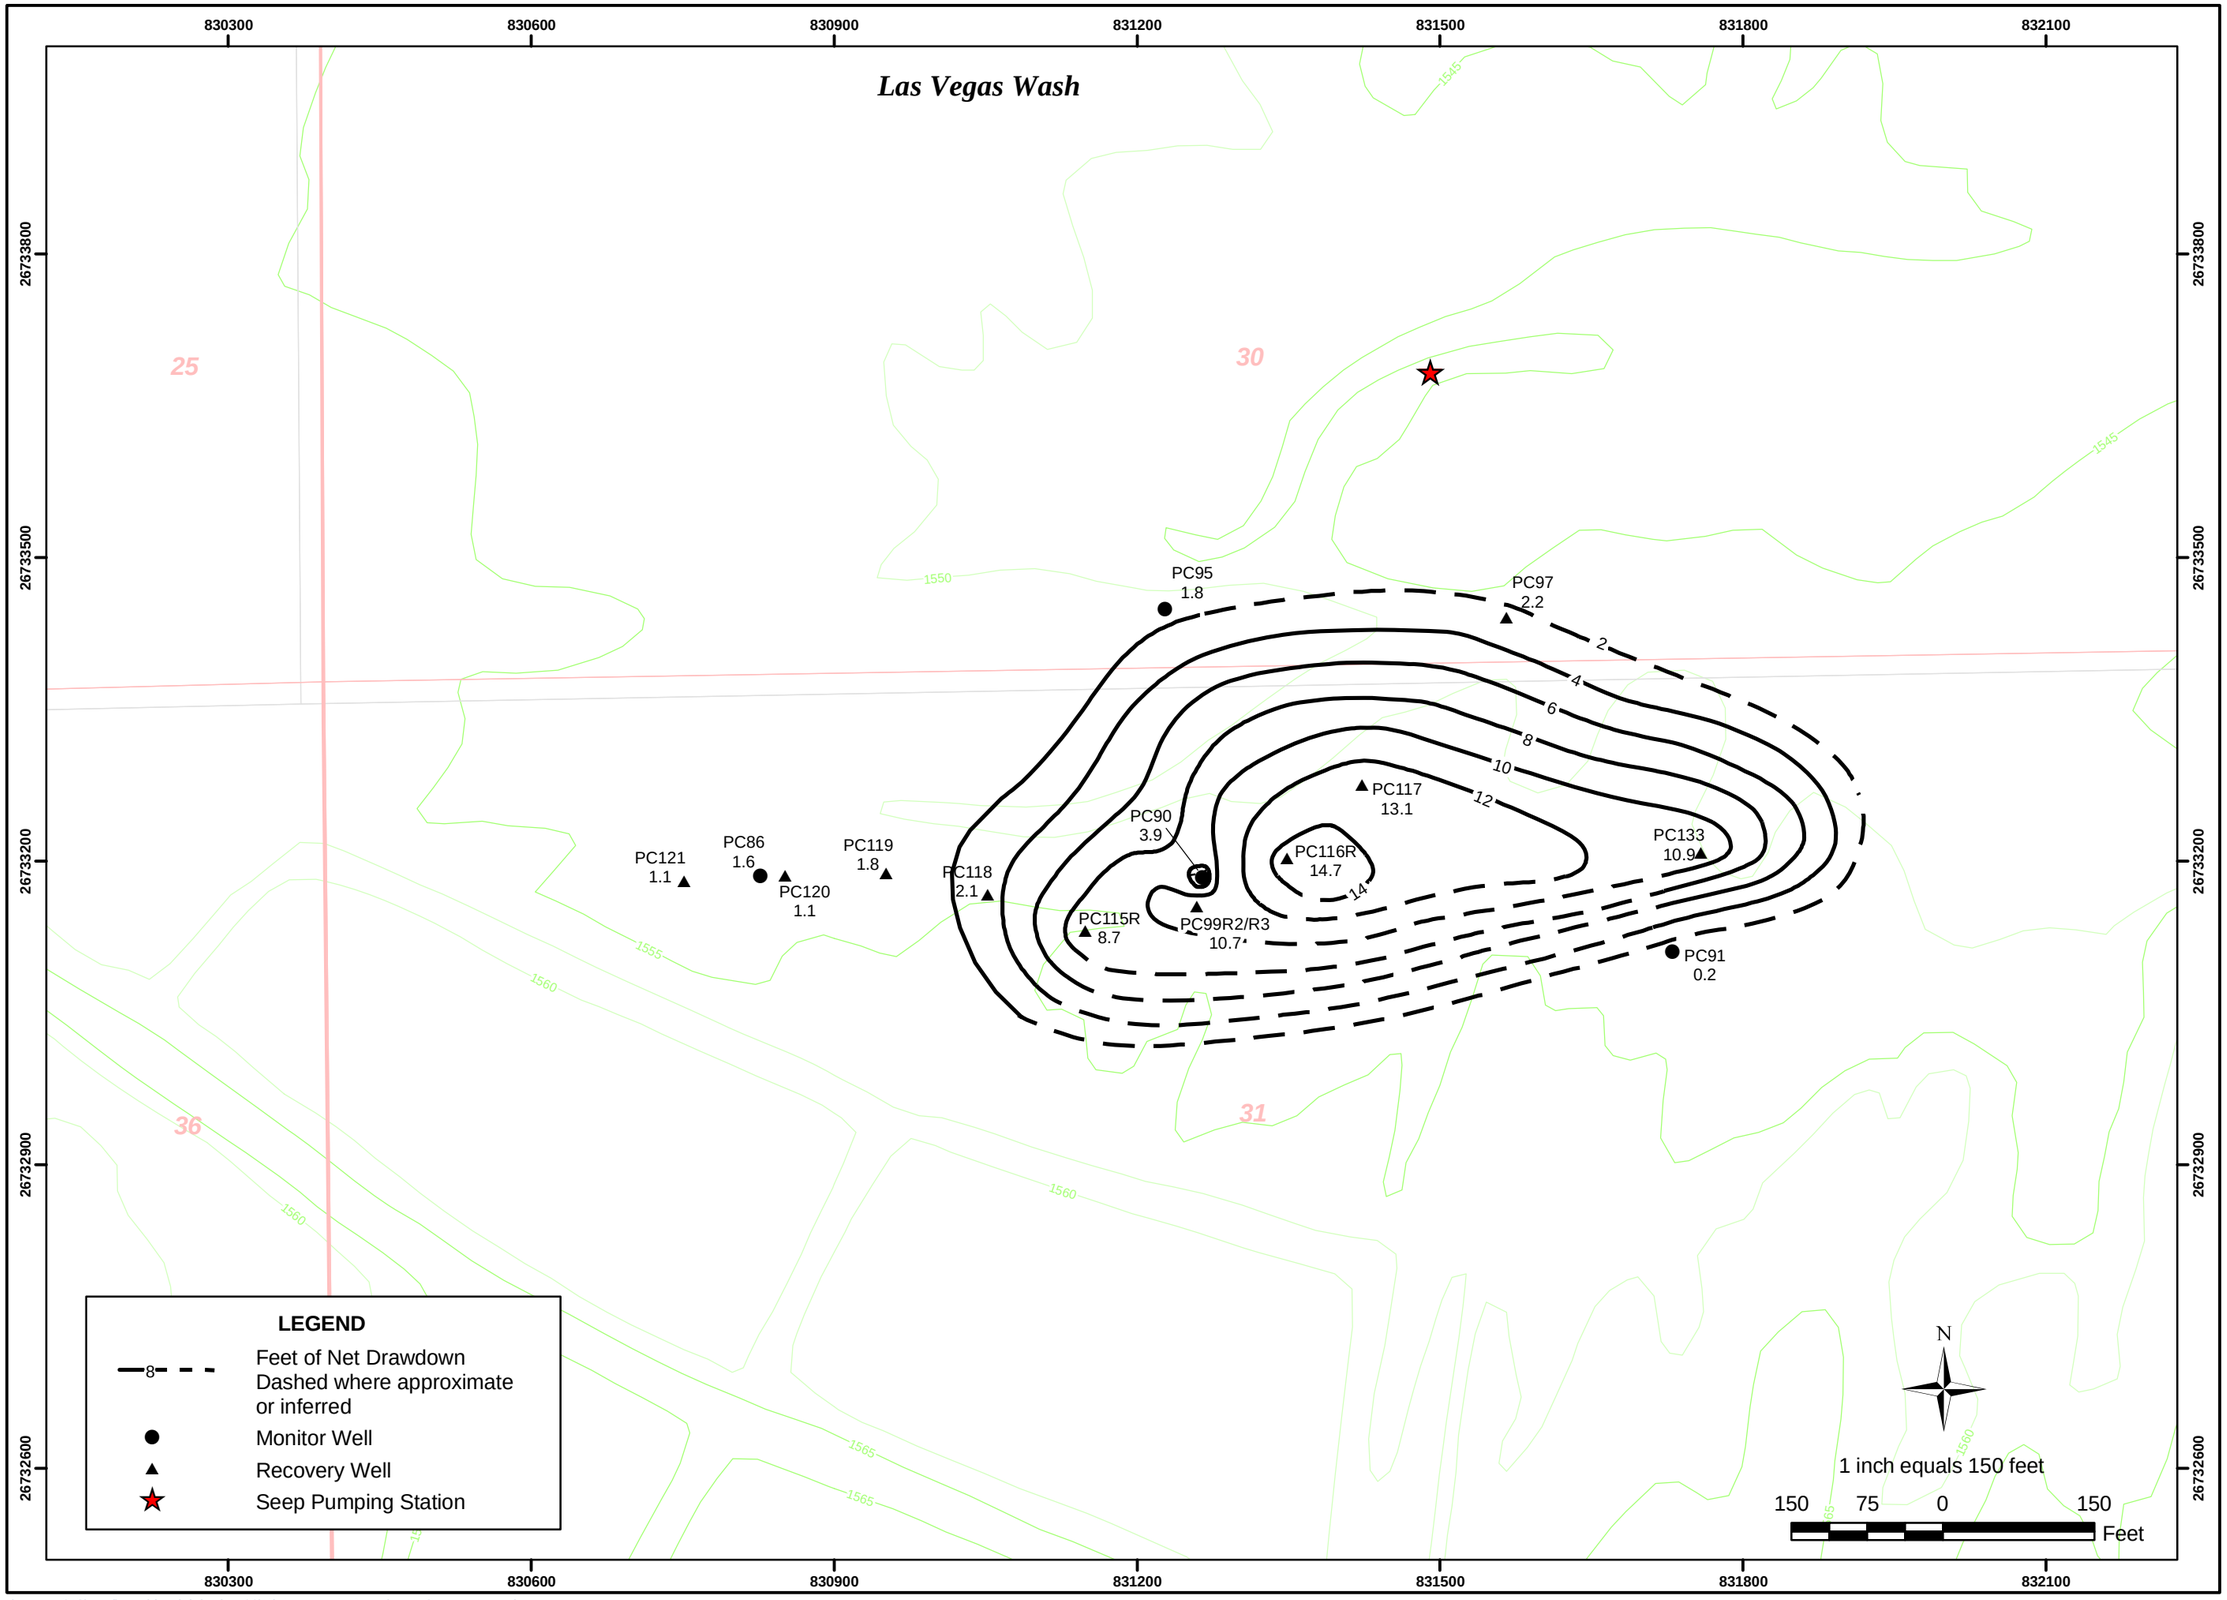

REVISIONS:			
NO:	DESCRIPTION:	DATE:	BY:

DESIGNED BY:	DRAWN BY:	CHECKED BY:	APPROVED BY:
E. Krish	M. Scop	E. Krish	D. Gerry

ENSR | AECOM

ENSR CORPORATION
1220 AVENIDA ACASO
CAMARILLO, CALIFORNIA 93012
PHONE: (805) 388-3775
FAX: (805) 388-3577
WEB: HTTP://WWW.ENSR.AECOM.COM

NET DRAWDOWN
SEEP WELL FIELD
MAY 2001 TO NOVEMBER 2006
Semi-Annual Performance Report
Tronox Facility
Henderson, Nevada

SCALE:	DATE:	PROJECT NUMBER:
1" = 150'	1/24/07	04020-023-110

PLATE NUMBER:
4

SHEET NUMBER:
1

J:\TronoxGIS\mxd\combined_july-dec-06\Plate_4_Net_Drawdown_Seep_WF.mxd

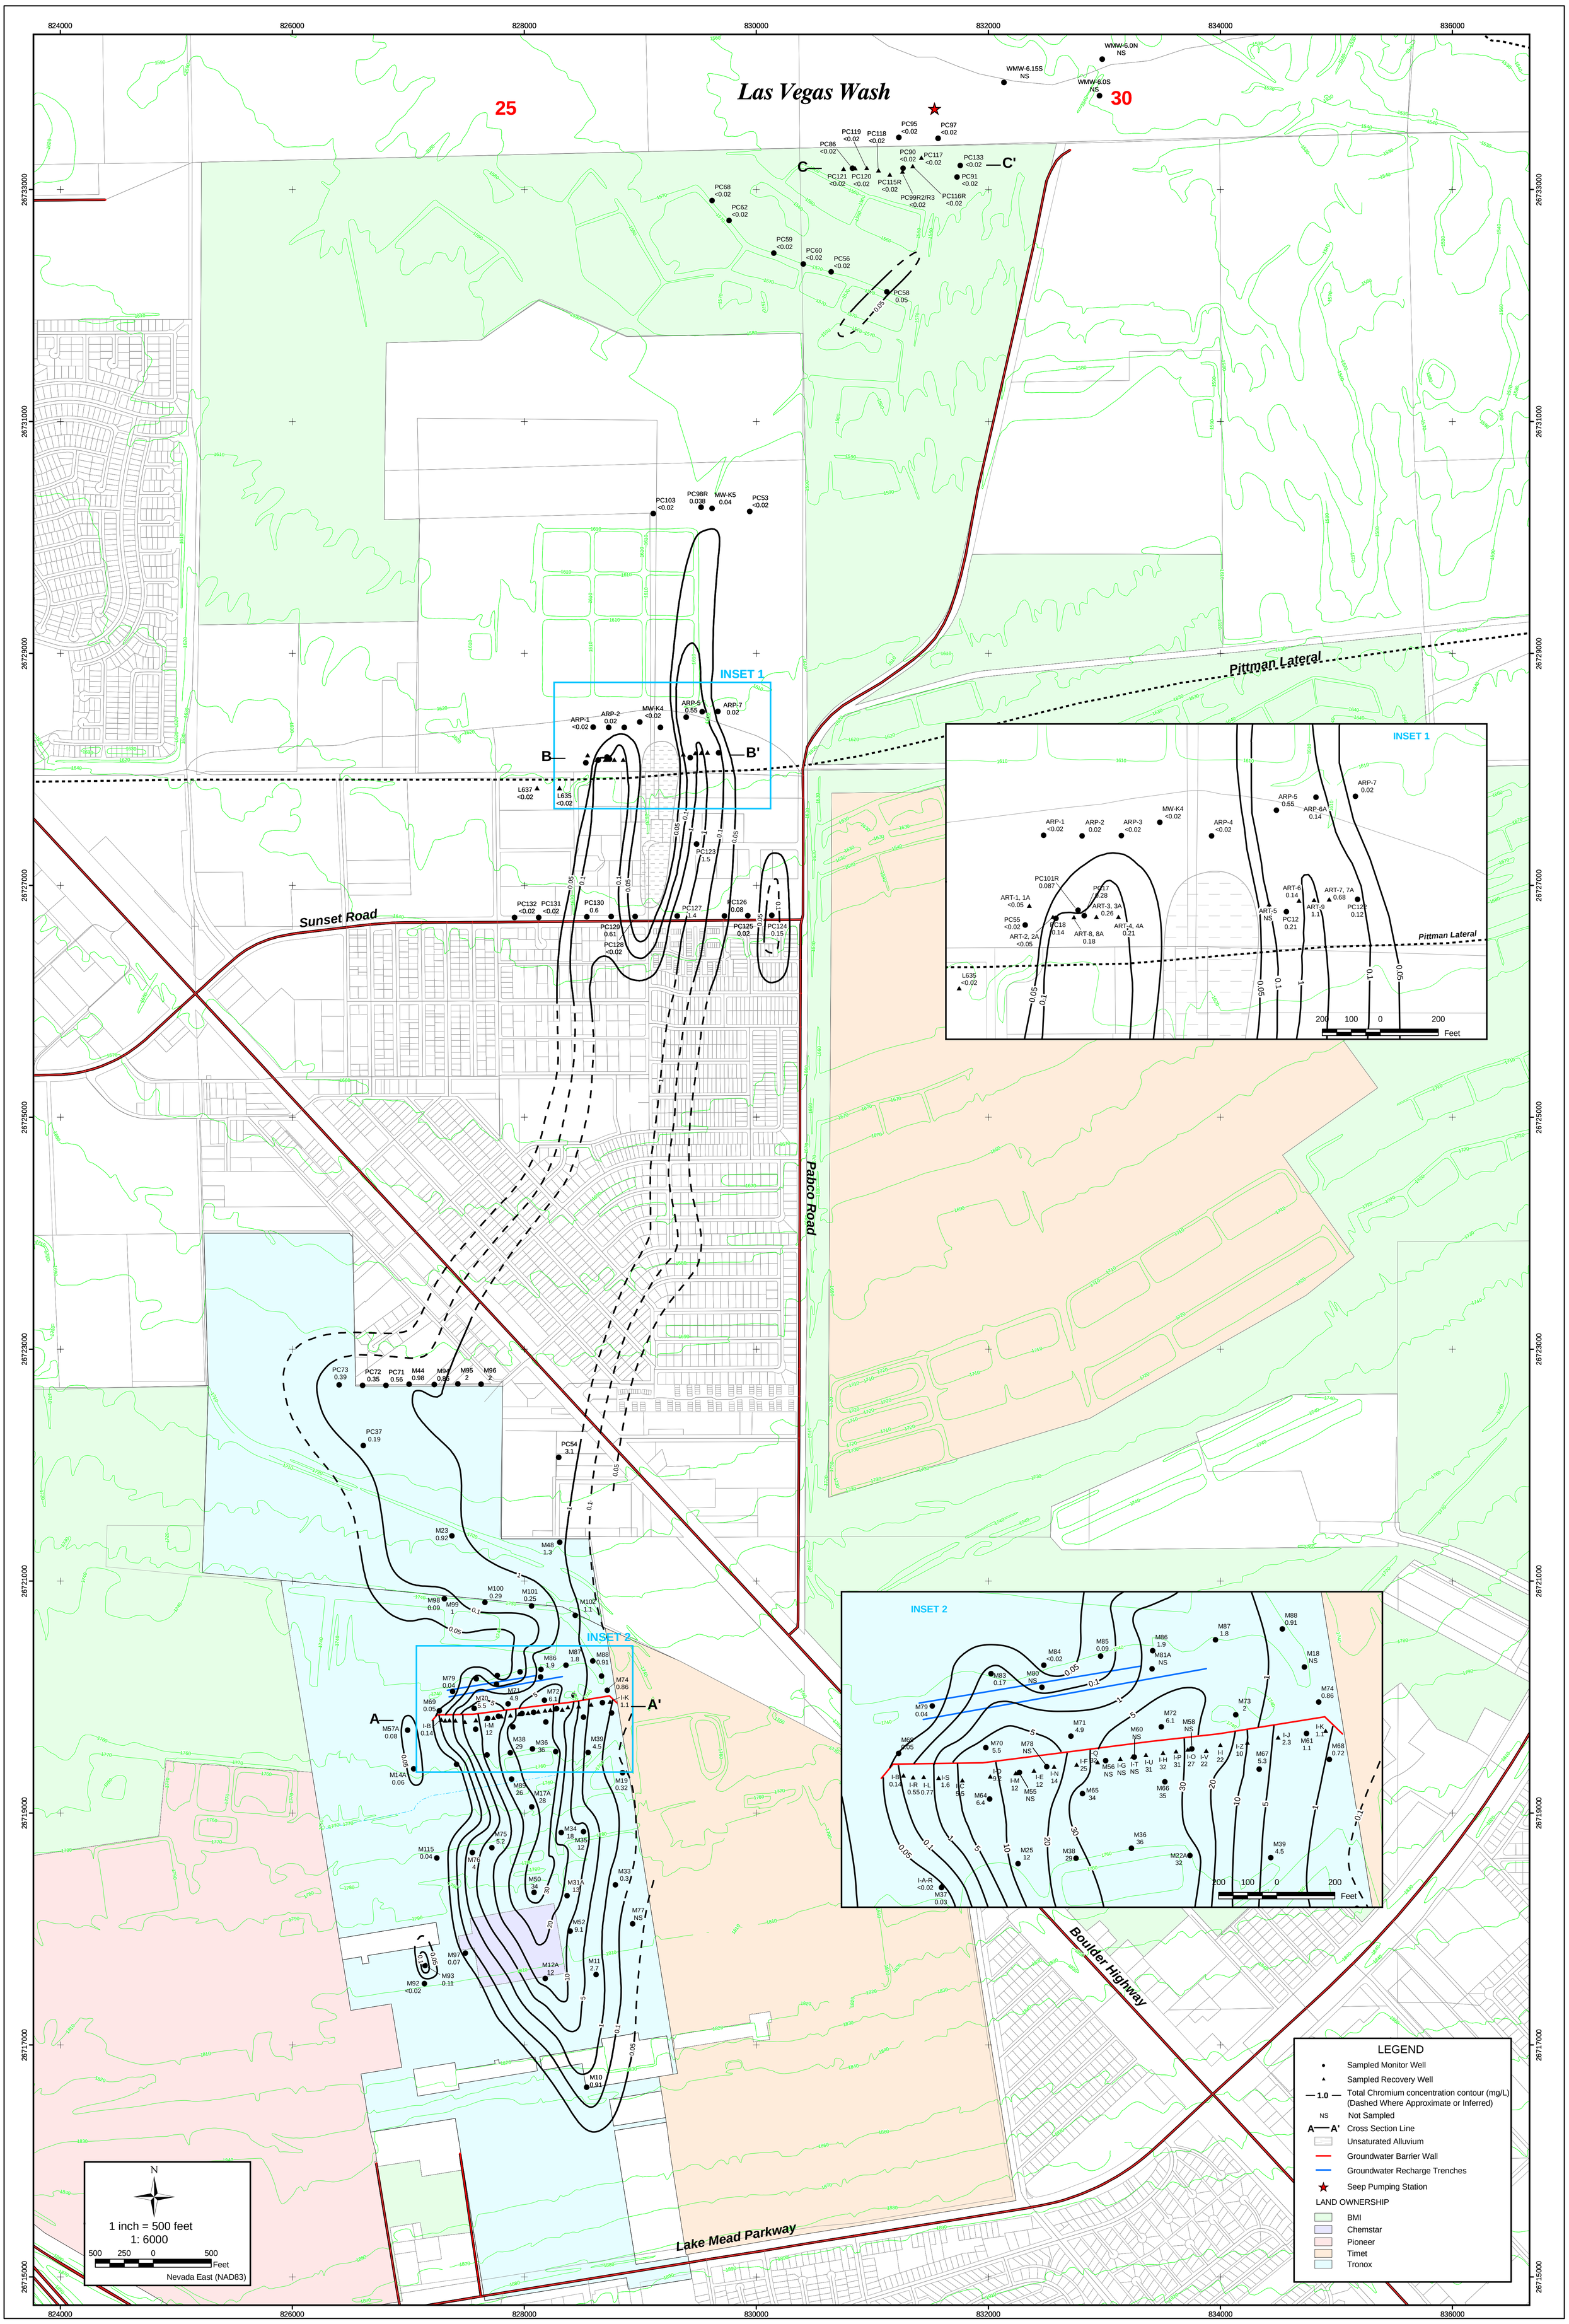

SHEET NUMBER:	PLATE NUMBER:
1	5

TOTAL CHROMIUM IN GROUNDWATER:
TRONOX SITE TO LAS VEGAS WASH
FOURTH QUARTER 2006

Semi-Annual Performance Report
Tronox Facility
Henderson, Nevada

SCALE:	DATE:	PROJECT NUMBER:
1" = 500'	January, 2007	04020-023-110

ENSR | AECOM

ENSR CORPORATION

1220 AVENIDA ACASO
CAMARILLO, CALIFORNIA 93012
PHONE: (805) 388-3775
FAX: (805) 388-3577
WEB: HTTP://WWW.ENSR.AECOM.COM

DESIGNED BY:	REVISIONS			
T. Reed	NO.:	DESCRIPTION:	DATE:	BY:
DRAWN BY:				
M. Scop				
CHECKED BY:				
T. Reed				
APPROVED BY:				
D. Gerry				

TRONOX

J:\TronoxGIS\mxd\combined_july-dec-06\Plate_5_Total_Chromium.mxd

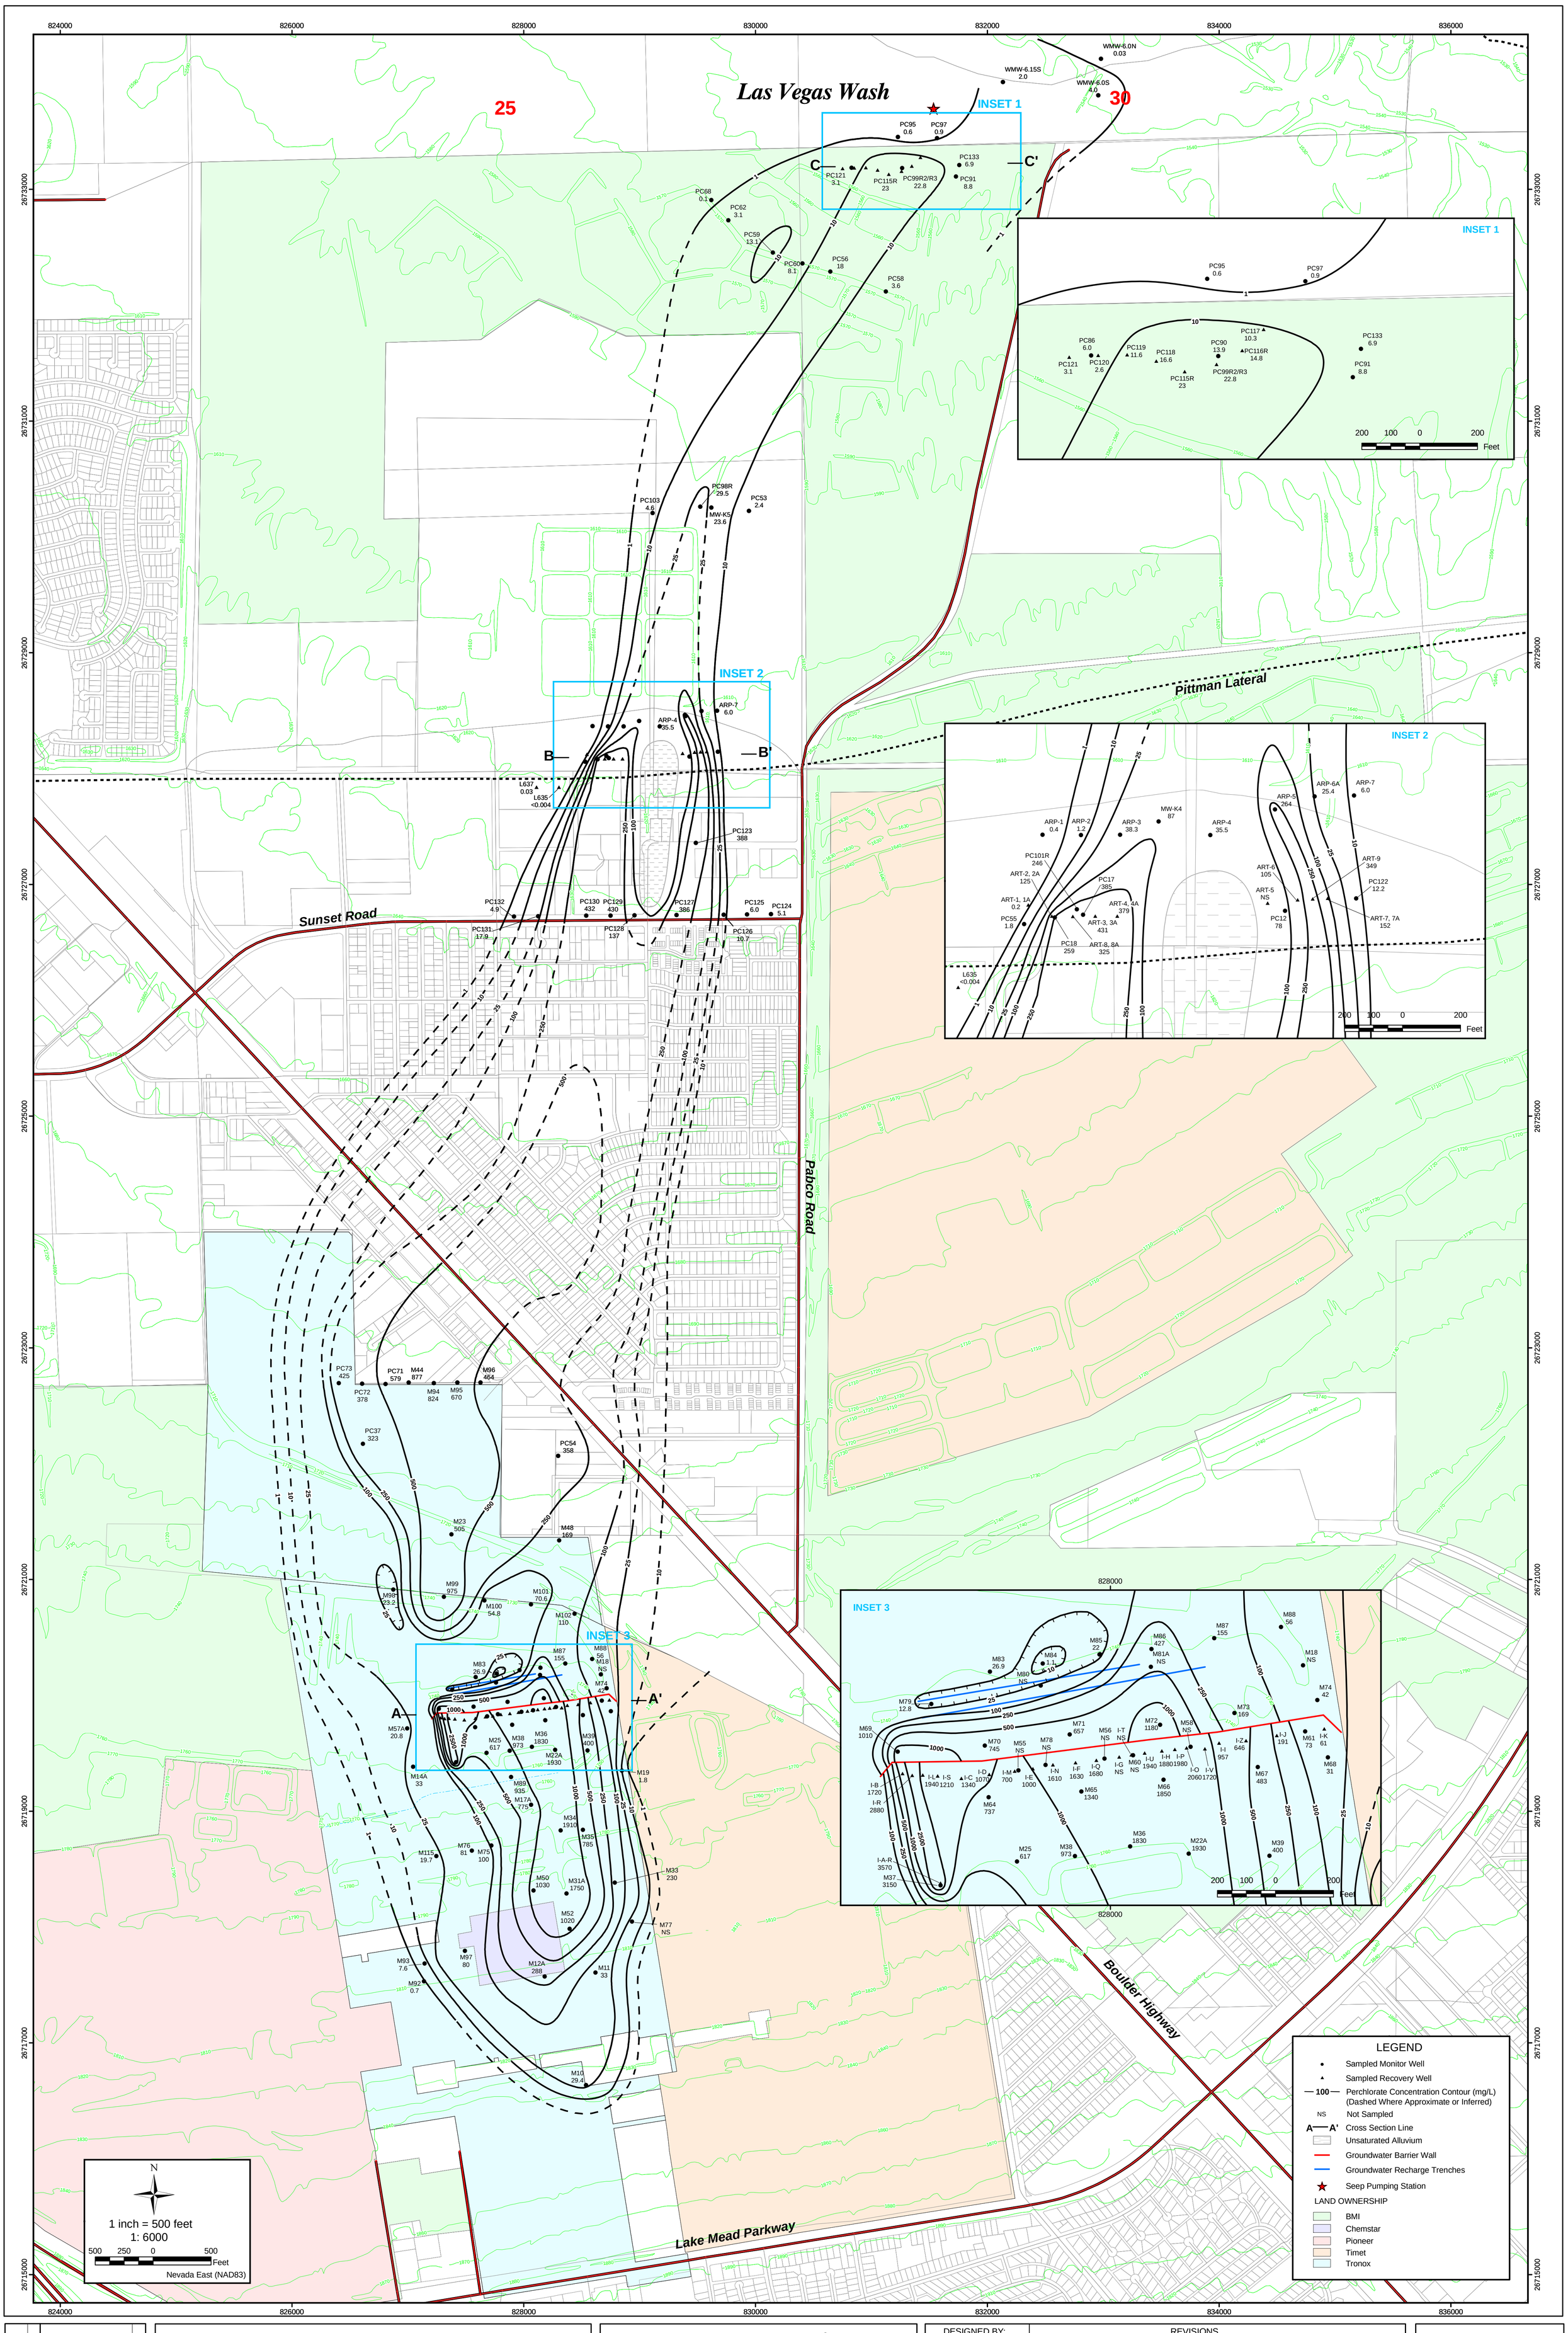

SHEET NUMBER:	PLATE NUMBER:
1	6

PERCHLORATE IN GROUNDWATER:
TRONOX SITE TO LAS VEGAS WASH
FOURTH QUARTER 2006

Semi-Annual Performance Report
Tronox Facility
Henderson, Nevada

SCALE:	DATE:	PROJECT NUMBER:
1" = 500'	January, 2007	04020-023-110

ENSR | AECOM

ENSR CORPORATION

1220 AVENIDA ACASO
CAMARILLO, CALIFORNIA 93012
PHONE: (805) 388-3775
FAX: (805) 388-3577
WEB: HTTP://WWW.ENSR.AECOM.COM

DESIGNED BY:	REVISIONS			
E. Krish	NO.:	DESCRIPTION:	DATE:	BY:
DRAWN BY:				
M. Scop				
CHECKED BY:				
E. Krish				
APPROVED BY:				
D. Gerry				

TRONOX

J:\TronoxGIS\mxd\combined_july-dec-06\Plate_6_Perchlorate.mxd