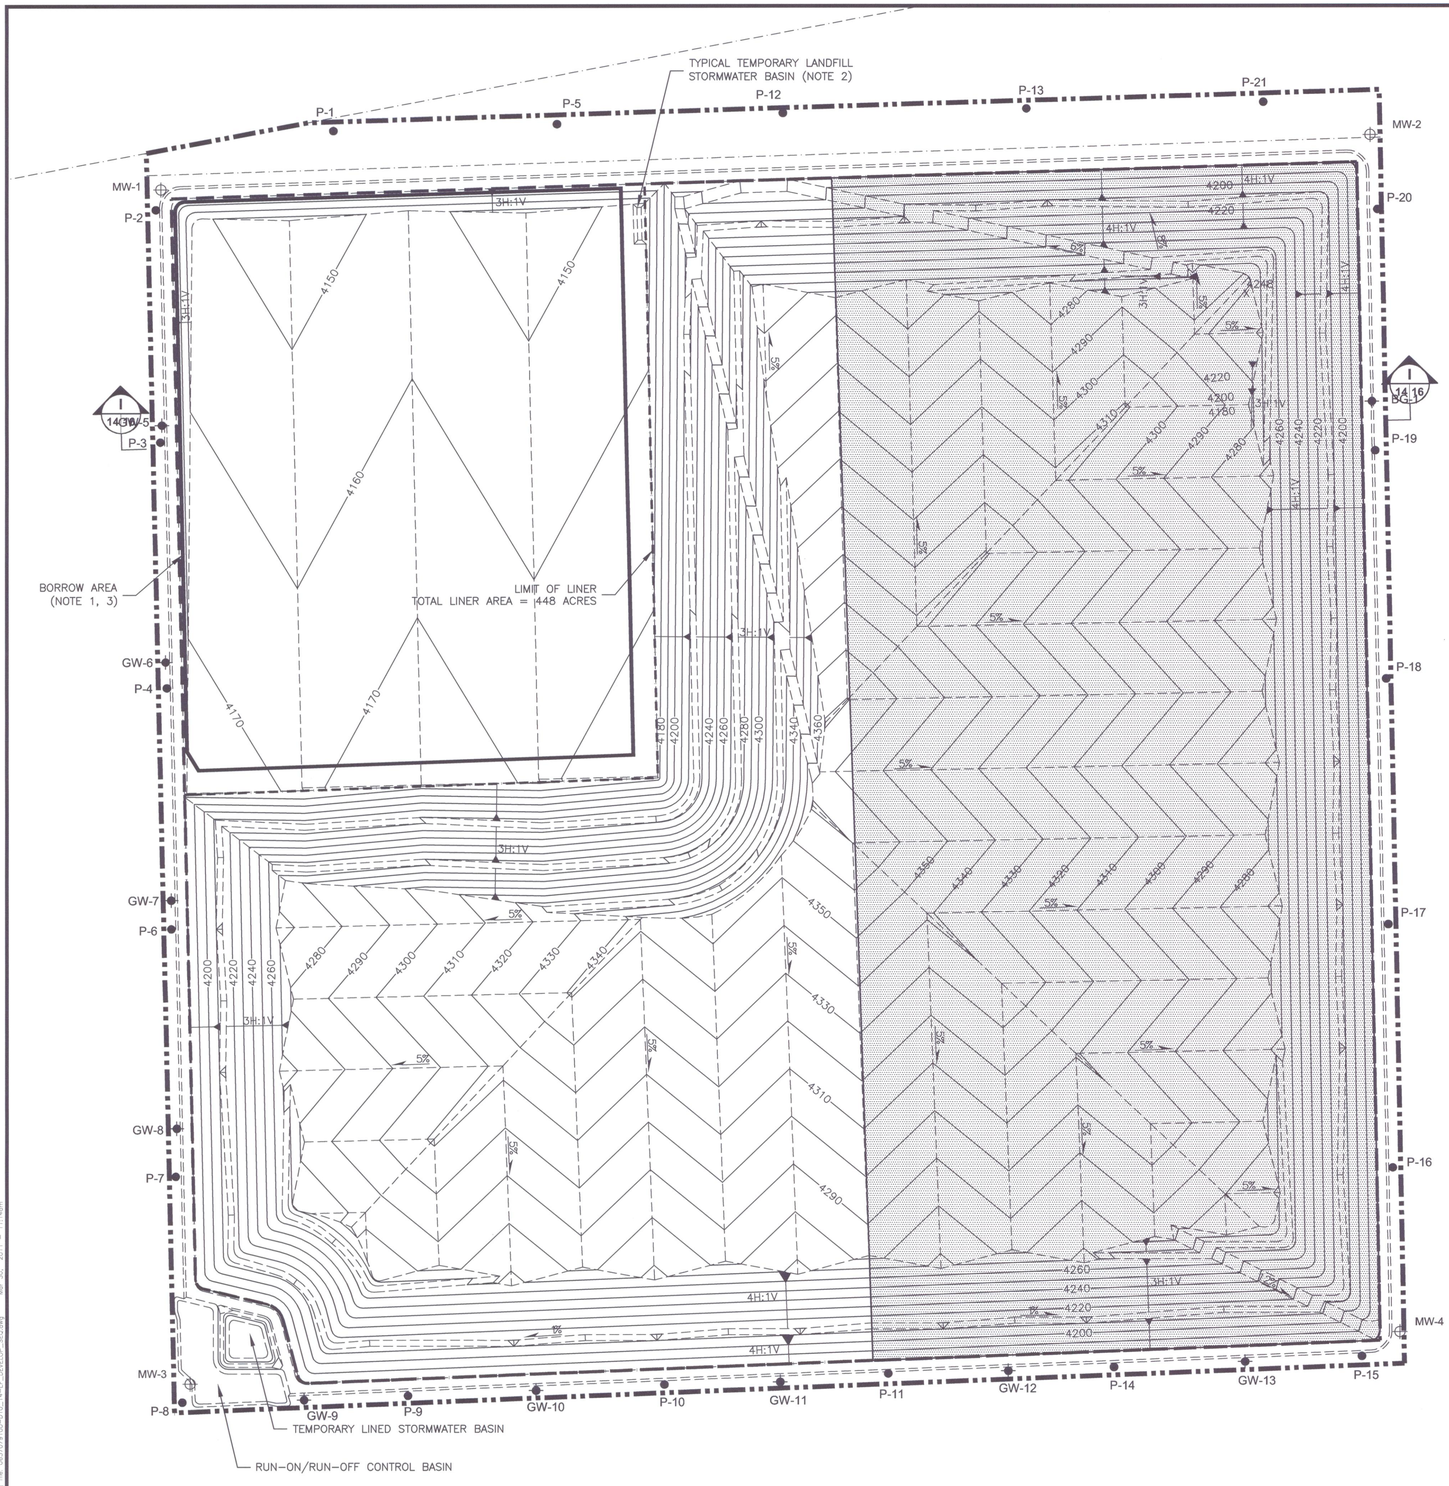

LEGEND

- PROPERTY BOUNDARY
- LIMIT OF LANDFILL
- LIMIT OF LINER
- BORROW AREA
- CLOSED PORTION OF LANDFILL
- MW-1 — APPROXIMATE LOCATION OF MONITORING WELLS
- 14% / 3H:1V — GRADE INDICATOR / SLOPE INDICATOR
- P-17 — GAS PROBE LOCATION AND ID
- GW-13 — FINAL MONITORING WELL LOCATION
- A / 3 | 6 — DETAIL/SECTION DESIGNATION; DRAWING WHERE SECTION/DETAIL IS LOCATED; DRAWING WHERE SECTION/DETAIL IS REFERENCED

NOTES

1. BORROW AREA GRADES SHOWN REPRESENT THE MAXIMUM EXCAVATION (MINIMUM ELEVATIONS) OF SOIL REMOVAL PRIOR TO SUBSEQUENT LINER SYSTEM CONSTRUCTION.
2. TEMPORARY LANDFILL STORMWATER BASIN WILL COLLECT STORMWATER RUN-OFF FROM THE ACTIVE DISPOSAL AREA. THE WATER IN THIS BASIN WILL BE PUMPED AND ROUTED TO THE TEMPORARY LINED STORMWATER BASIN WHERE IT WILL BE SAMPLED AND TESTED. IF IT IS FREE OF WASTE CONSTITUENTS, THE WATER WILL BE DISCHARGED TO THE UNLINED RUN-ON/RUN-OFF CONTROL BASIN.
3. STORMWATER RUN-OFF WITHIN THE BORROW AREA WILL BE ROUTED TO A TOPOGRAPHIC LOW POINT WITHIN THE BORROW AREA WHERE IT WILL BE STORED UNTIL IT EVAPORATES OR INFILTRATES INTO THE SUBSURFACE SOILS.

300 0 300
SCALE FEET

REV	DATE	DES	REVISION DESCRIPTION	CADD	CHK	RVW
1	03/25/11	KGH	ADD GAS & GROUNDWATER MONITORING WELL LOCATIONS	RJS	KGH	REK
0	05/29/09	KGH	REVISED DEVELOPMENT SEQUENCE	RJS	KGH	REK
A	03/11/08	KDH	ISSUED FOR PERMITTING	RJS	KGH	REK

PROJECT

JUNGO ROAD LANDFILL
WINNEMUCCA, HUMBOLDT COUNTY, NEVADA

TITLE

CELL DEVELOPMENT PLAN END OF YEAR 75

REGISTERED PROFESSIONAL ENGINEER STATE OF NEVADA
RICHARD E. KIEL
CIVIL
No. 09011
3-30-09

Golder Associates
Sacramento, CA

PROJECT No. 063-7079-100			FILE No.DWG 10-14 LF Develop Seq	
DESIGN	KGH	10/01/07	SCALE AS SHOWN	REV. D
CADD	JDR	03/05/08	14	
CHECK	KGH	03/06/08		
REVIEW	REK	03/08/08		

Drawing File: 063707910S-010-14-LF-SEQ.dgn Nov 30, 2011 - 11:14am