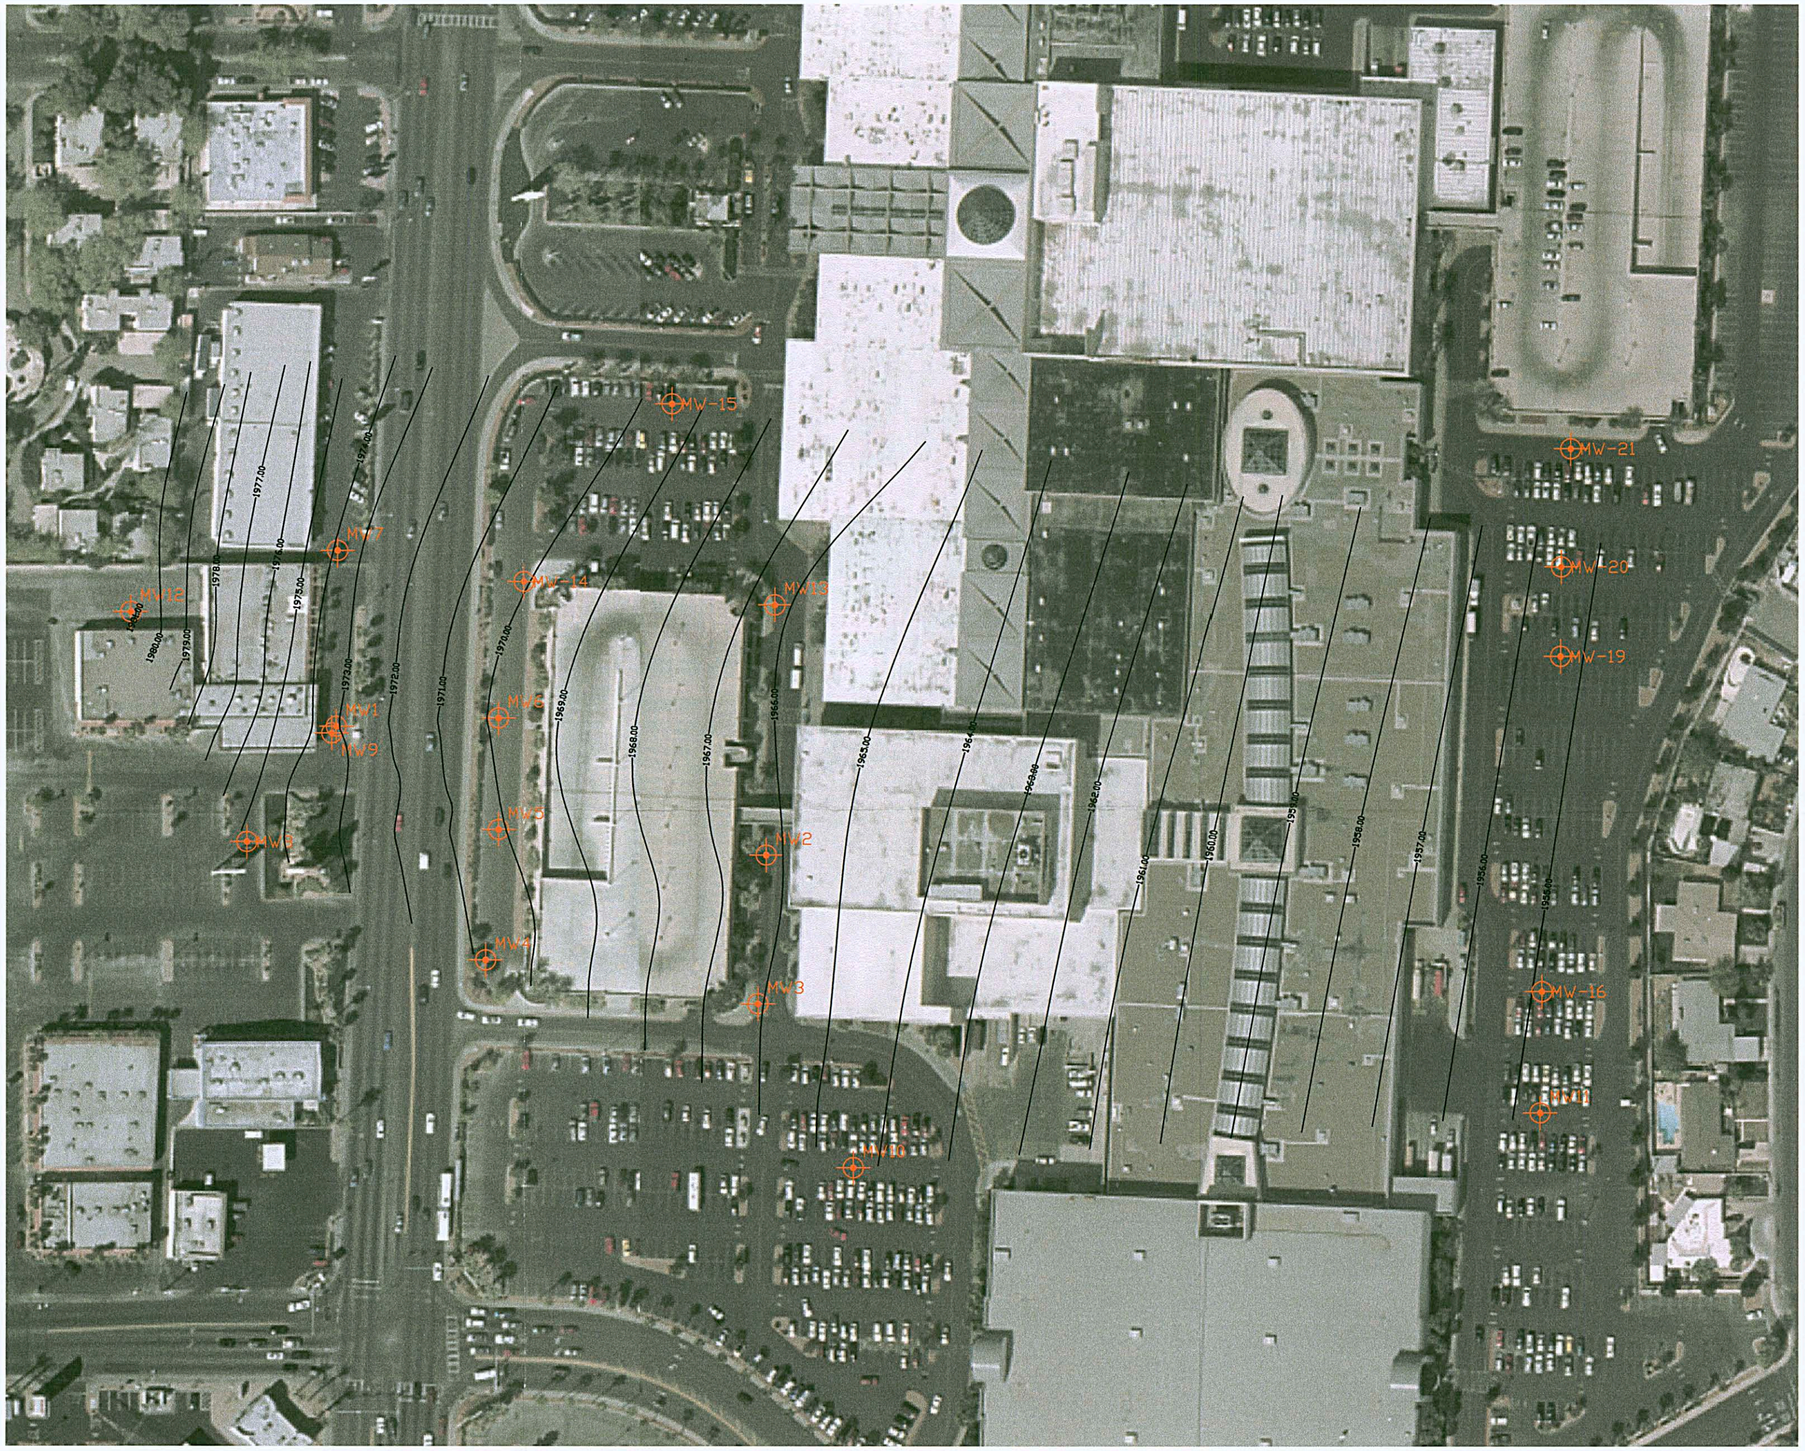

N

LEGEND

EXISTING MONITORING WELL LOCATION

1980.00 GROUNDWATER CONTOURS IN FEET

4
250

GRAPHIC SCALE

100 50 0 50 100 200

(In Feet)

GROUNDWATER CONTOURS

MARYLAND SQURE SHOPPING CENTER
3661 South Maryland Parkway
Las Vegas, Nevada

CONVERSE CONSULTANTS

Over 50 Years of Dedication in Engineering and Environmental Sciences

Scale	1"=100'
Date	09/12/03
Drafted By	REP
Checked By	ALM
Approved By	
File No.	maryland_sq
Project No.	00-43367-06
Drawing No.	2