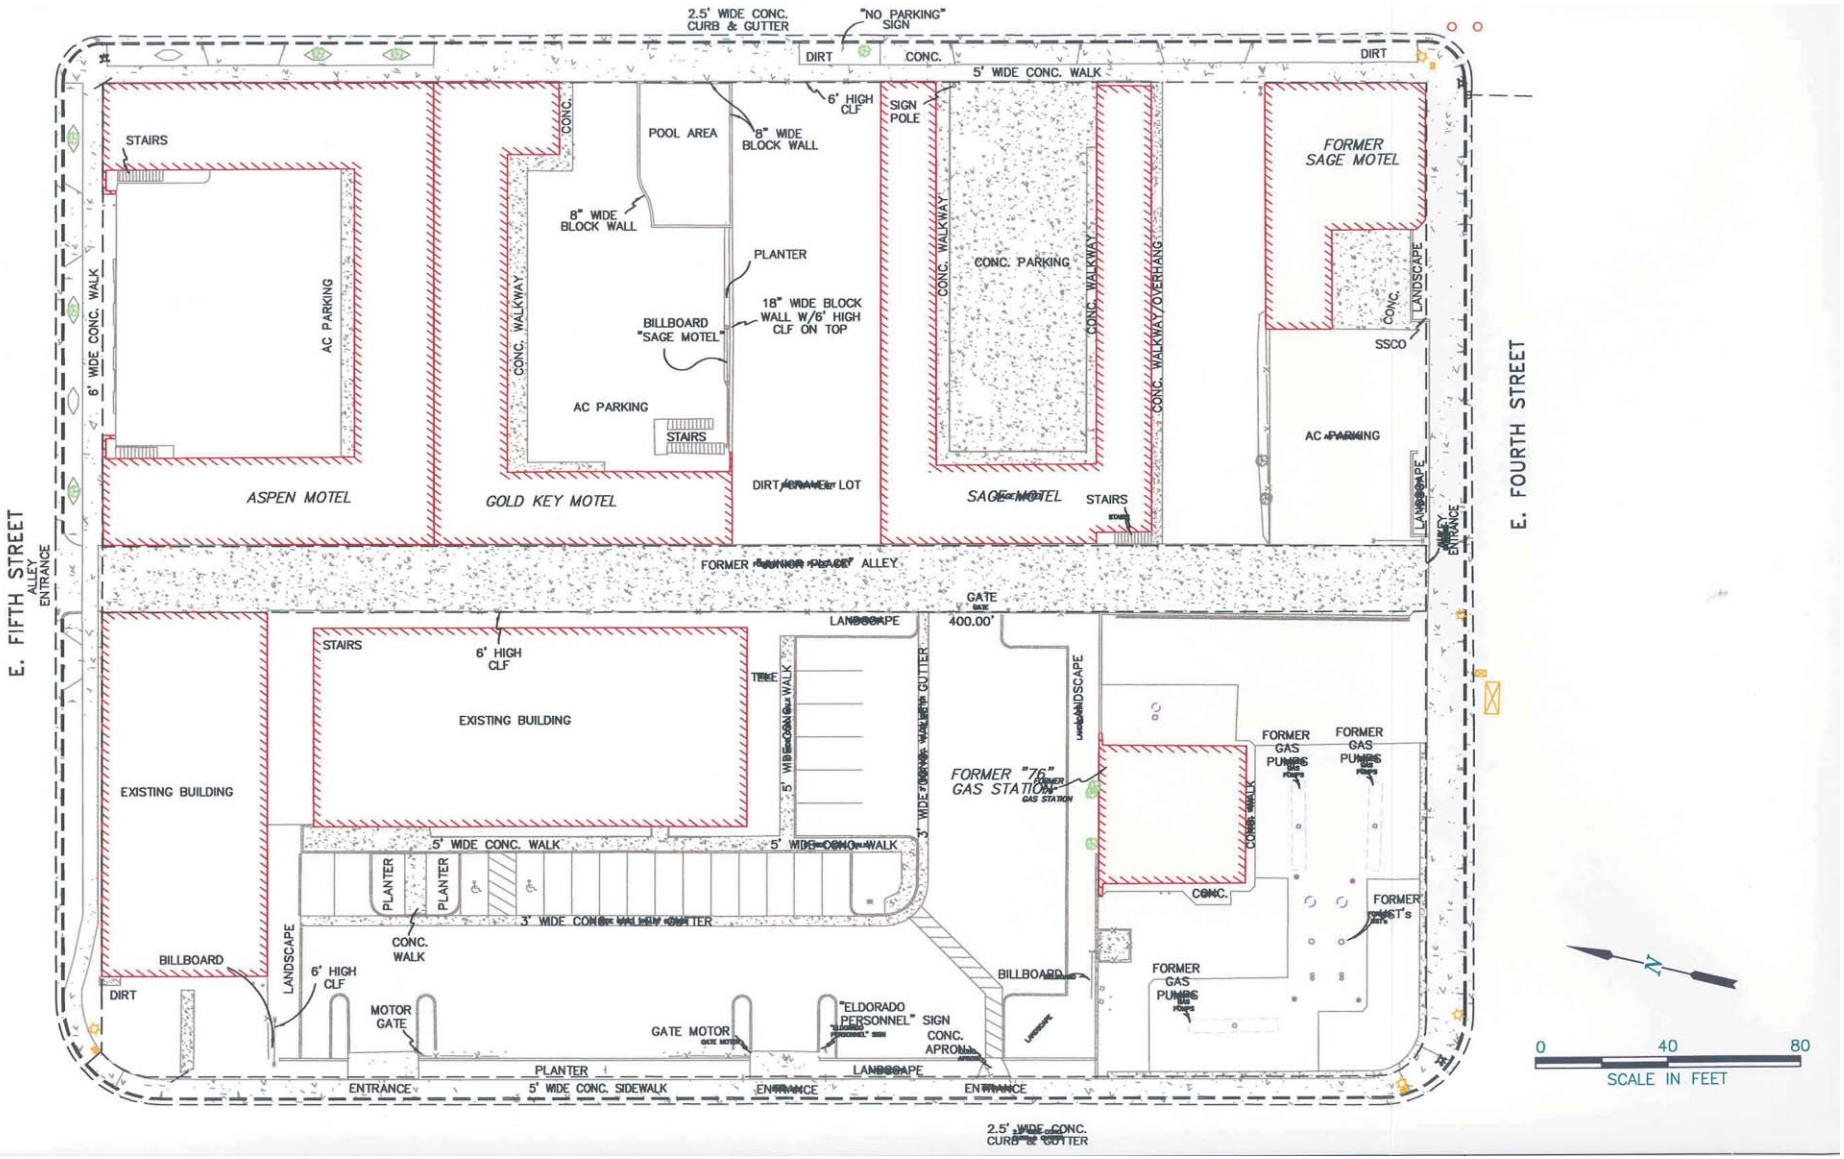
2.5' WIDE CONC. CURB & GUTTER
"NO PARKING" SIGN
DIRT
CONC.
5' WIDE CONC. WALK
6' HIGH CLF
SIGN POLE
POOL AREA
8" WIDE BLOCK WALL
STAIRS
FORMER SAGE MOTEL
8" WIDE BLOCK WALL
PLANTER
CONC. WALKWAY
CONC. PARKING
CONC. WALKWAY
CONC. WALKWAY/OVERHANG
LANDSCAPE
SSCO
BILLBOARD "SAGE MOTEL"
18" WIDE BLOCK WALL W/6' HIGH CLF ON TOP
AC PARKING
STAIRS
AC PARKING
6' WIDE CONC. WALK
AC PARKING
ASPEN MOTEL
GOLD KEY MOTEL
DIRT PARKING LOT
SAGE MOTEL
STAIRS
E. FIFTH STREET
ALLEY ENTRANCE
E. FOURTH STREET
ALLEY ENTRANCE
FORMER "SUNNOR PLACE" ALLEY
GATE
400.00'
LANDSCAPE
STAIRS
6' HIGH CLF
EXISTING BUILDING
EXISTING BUILDING
FORMER "76" GAS STATION
LANDSCAPE
FORMER GAS PUMPS
FORMER GAS PUMPS
5' WIDE CONC. WALK
5' WIDE CONC. WALK
PLANTER
PLANTER
3' WIDE CONC. GUTTER
CONC. WALK
CONC.
FORMER WAST's
BILLBOARD
LANDSCAPE
6' HIGH CLF
DIRT
BILLBOARD
FORMER GAS PUMPS
MOTOR GATE
GATE MOTOR
"ELDORADO PERSONNEL" SIGN
CONC. APRON
PLANTER
LANDSCAPE
ENTRANCE
5' WIDE CONC. SIDEWALK
ENTRANCE
ENTRANCE
2.5' WIDE CONC. CURB & GUTTER
N
0
40
80
SCALE IN FEET