December 12, 2007
Project Number 89976

Mr. Scott Carter
City Parkway V, Inc.
400 Stewart Avenue
Las Vegas, Nevada 89101

SUBJECT: STOCKPILE SAMPLING RESULTS FOR SOILS EXCAVATED FROM NOVEMBER 13 THROUGH NOVEMBER 30, 2007 DOWNTOWN CONNECTOR BUS, RAPID TRANSIT PROJECT ALONG GRAND CENTRAL PARKWAY

Dear Mr. Carter:

This report discusses the analytical results (and provides soil management recommendations) for soils excavated between November 13 and 30, 2007 as part of the Downtown Connector Bus, Rapid Transit Project (BRT Project) along Grand Central Parkway, between Bonneville Avenue and just east of City Parkway.

BACKGROUND

Kleinfelder's scope of services for these excavation efforts is only to sample those soils that have been placed in the storage stockpile area, by the Contractors, as directed by the City of Las Vegas Construction Management. Therefore, Kleinfelder was not onsite to verify each stockpile's actual source location and soil removal purpose.

For the BRT project, Kleinfelder's stockpile sampling and soil classification decision criteria was based upon the Union Park Soil and Groundwater Management Plan (SMP) [Final Soil and Groundwater Management Plan, Union Park 61-acre Site, Former

Copyright 2007 Kleinfelder

KLEINFELDER 6380 South Polaris Avenue, Las Vegas, NV 89118-3821 (702) 736-2936 (702) 361-9094 fax

Union Pacific Railroad Fueling and Maintenance Yard, Las Vegas, Nevada, dated March 21, 2007 (Kleinfelder Document 80559.4/LVE7R103)].

EXCAVATION ACTIVITIES

It is Kleinfelder understanding that during the period between November 13 and 30, BRT construction activities consisted of excavation along the City Parkway right of way for construction of a sewer conveyance pipeline.

STOCKPILE SAMPLING

Between November 13 and 30, there were six (6) stockpiles created within the stockpile storage area. These stockpiles are numbered 55 through 60. Samples were collected from each soil stockpile and submitted to Veritas Laboratories, a Las Vegas based analytical laboratory for testing. The laboratory performed compositing, as specified by the CEM. Composting, if requested, was based upon the Union Park Project sampling and analyses plan (SAP) that was finalized in early March 2007 and was incorporated into the SMP as an Appendix.

Each stockpile was marked with the date of import into the stockpile storage area, the source location (known or suspected) and a Kleinfelder assigned stockpile pile number.

All samples were collected as 'grab' samples from a depth of between 6-inches and one (1) foot into the stockpiled material. Locations were selected by the on-site CEM, based on observations at the time of the sampling event, with the intent to evenly distribute the locations across the stockpile, in a random pattern, based on the stockpile dimensions. Labeling was done in accordance with the SAP and the information logged onto a sample control log (Attachment 1).

Copyright 2007 Kleinfelder

KLEINFELDER 6380 South Polaris Avenue, Las Vegas, NV 89118-3821 (702) 736-2936 (702) 361-9094 fax

STOCKPILE ANALYSIS

Stockpile soil samples were submitted to the analytical laboratory for compositing, and then were analyzed for total petroleum hydrocarbons (TPH) (EPA Test Method 8015M), volatile organic compounds (VOC) (EPA Test Method 8260B) and RCRA 8 Total Metals (EPA Test Method 6010/7471). Table 1 details the sample compositing and locations. Unless specifically indicated to the laboratory, the samples were analyzed under a normal turnaround time (TAT) typically between five and seven days.

The TPH concentrations were reported as being between non-detect (ND) and 256 milligrams per kilogram (mg/kg). Except for a few VOC analytes (methylene chloride and naphthalene) reported at low concentrations (less than 0.1 mg/kg), the VOC results were non-detect at their respective detection limits. Table 2 summarizes the TPH and VOC analytical results.

There were no metals reported as exceeding their respective Union Park action limit (as established in the SMP). Table 3 summarizes the metal analytical results. Laboratory analytical data is provided as Attachment 2.

SOIL CLASSIFICATION

Based upon the analytical results (i.e. TPH) and the current action limits established for the Union Park project, as defined in the SMP, stockpiles 55, 56 and 60 (TPH concentrations between ND and 99 mg/kg) can be considered to be *legally clean*, as defined in the SMP. Stockpiles 57, 58 and 59 (TPH concentrations between 190 and 256 mg/kg) should be considered as *contaminated, non-hazardous*.

CONCLUSIONS AND RECOMMENDATIONS

Analytical results indicated that soils excavated for the BRT Project between November 13 and 30 (stockpiles 55 through 60) contains TPH at concentrations from ND to 256 mg/kg. Stockpiles 57, 58 and 59 exceed the established Union Park action limit for

Copyright 2007 Kleinfelder

KLEINFELDER 6380 South Polaris Avenue, Las Vegas, NV 89118-3821 (702) 736-2936 (702) 361-9094 fax

TPH of 100 mg/kg and should be considered as *contaminated, non-hazardous*. So that acceptance can be verified, the intended disposal facility should be provided with the analytical data.

As described in some of the previous BRT Stockpile Sampling Results reports, prepared by Kleinfelder; for simplicity, once a stockpile has been classified and has been combined with other stockpiles, the combined stockpile identifier has been changed from a numerical listing to a nomenclature representative of the source

location of the combined stockpiles, such as "GCP Stockpile" for soils excavated along Grand Central Parkway, "Union Park Stockpile" for soils excavated from areas extending into Union Park, or "Unknown Stockpile" for soils whose location is not able to be ascertained. Where this has been conveyed to Las Vegas Paving and the stockpiles have been combined, it is reflected on Figure 2, which shows the stockpile storage area as of December 12, 2007.

LIMITATIONS

This report may be used only by the client and only for the purposes stated, within a reasonable time from its issuance. Land use, site conditions (both onsite and offsite) or other factors may change over time, and additional work may be required with the passage of time. Any party other than the client who wishes to use this report shall notify Kleinfelder of such intended use. Non-compliance with any of these requirements by the client or anyone else will release Kleinfelder from any liability resulting from the use of this report by any unauthorized party.

Copyright 2007 Kleinfelder

KLEINFELDER 6380 South Polaris Avenue, Las Vegas, NV 89118-3821 (702) 736-2936 (702) 361-9094 fax

CLOSING

If you have any questions or should you require more information, please call us at (702) 736-2936.

Respectfully submitted,

KLEINFELDER

Daniel C. Burns, PG, CEM
Project Manager
EM 1692, Expires October 07, 2009

I hereby certify that all laboratory analytical data was generated by a laboratory certified by the NDEP for each constituent and media presented herein.

I hereby certify that I am responsible for the services described in this document and for the preparation of this document. The services described in this document have been provided in a manner consistent with the current standards of the profession and to the best of my knowledge comply with all applicable federal, state and local statutes, regulations and ordinances.

Reviewed by:

Gary A. Carter, P.E., C.E.M.
Environmental Group Manager
EM 1909, Expires January 26, 2009

DCB/jrs

cc: Mr. Cheng Shih, P.E., City of Las Vegas, 731 South Fourth Street, Las Vegas, Nevada 89101
Mr. Ray Stuart, Construction Manager, CMWorks, Inc., 6960 Smoke Ranch Road, Suite 110, Las Vegas, Nevada 89128-3119
Mr. Sam Gladstein, Vice President of Operations, Newland Communities, 2300 West Sahara Avenue, Suite 750, Box 4, Las Vegas, Nevada 89102
Ms. Lorna Meyer, Project Manager, Newland Communities, *via email*: lmeyer@newlandcommunities.com
Ms. Lisa Johnson, CEM, CHMM, NDEP Brownfields Program, Bureau of Corrective Actions, 901 South Stewart Street, Suite 4001, Carson City, Nevada 89701. *Digital copy on CD only*

Enclosures:

Figure 1: Site Location Map
Figure 2: Stockpiles Map
Table 1: BRT Excavation Sample Identification and Location Summary
Table 2: BRT Excavation, Non-metals Analytical Results Summary
Table 3: BRT Excavation, RCRA 8 Metals Analytical Results Summary
Attachment 1: Sample Control Logs
Attachment 2: Laboratory Analytical Reports

Copyright 2007 Kleinfelder

KLEINFELDER 6380 South Polaris Avenue, Las Vegas, NV 89118-3821 (702) 736-2936 (702) 361-9094 fax

FIGURES

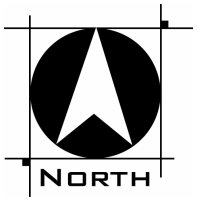

©2007 by Kleinfelder, Inc.

Source:
Clark County Nevada
OpenWeb Info Mapper
Aerial Photograph
Spring 2007

PROJECT NO. 80359

KLEINFELDER
An employee-owned company

SITE LOCATION MAP
BRT STOCKPILE STORAGE AREA
UNION PARK 61-ACRE SITE
Former Union Pacific Railroad
Fueling and Maintenance Yard
Las Vegas, Nevada

PLATE
1

Stockpile No.	Date
1	8/27/2007
2, 3, 4	8/28/2007
5, 6	8/29/2007
7, 8	8/30/2007

Stockpile No.	Date
9, 10	9/04/2007
11, 12, 13	9/05/2007
14, 15	9/06/2007
16	9/07/2007
17	9/10/2007
18, 19	9/11/2007
20	9/13/2007
21	9/14/2007
22, 23	9/17/2007
24	9/19/2007
25	9/20/2007
26	9/21/2007
27	9/24/2007
28	9/25/2007
29	9/26/2007
30	9/28/2007

Stockpile No.	Date
31	10/03/2007
32	10/10/2007
33	10/11/2007
34	10/15/2007
35, 36	10/16/2007
37	10/17/2007
38, 39, 40	10/18/2007
41	10/19/2007
42	10/22/2007
43	10/30/2007
44	10/31/2007

Stockpile No.	Date
45, 46	11/01/2007
47	11/02/2007
48, 49, 50	11/05/2007
51	11/06/2007
52	11/07/2007
53	11/08/2007
54	11/09/2007
55	11/14/2007
56	11/19/2007
57	11/20/2007
58	11/26/2007
59	11/27/2007
60	11/28/2007

Stockpile No.	Date
61,62,63	12/03/2007
64,65	12/05/2007
66	12/07/2007
67	12/10/2007
68,69	12/11/2007

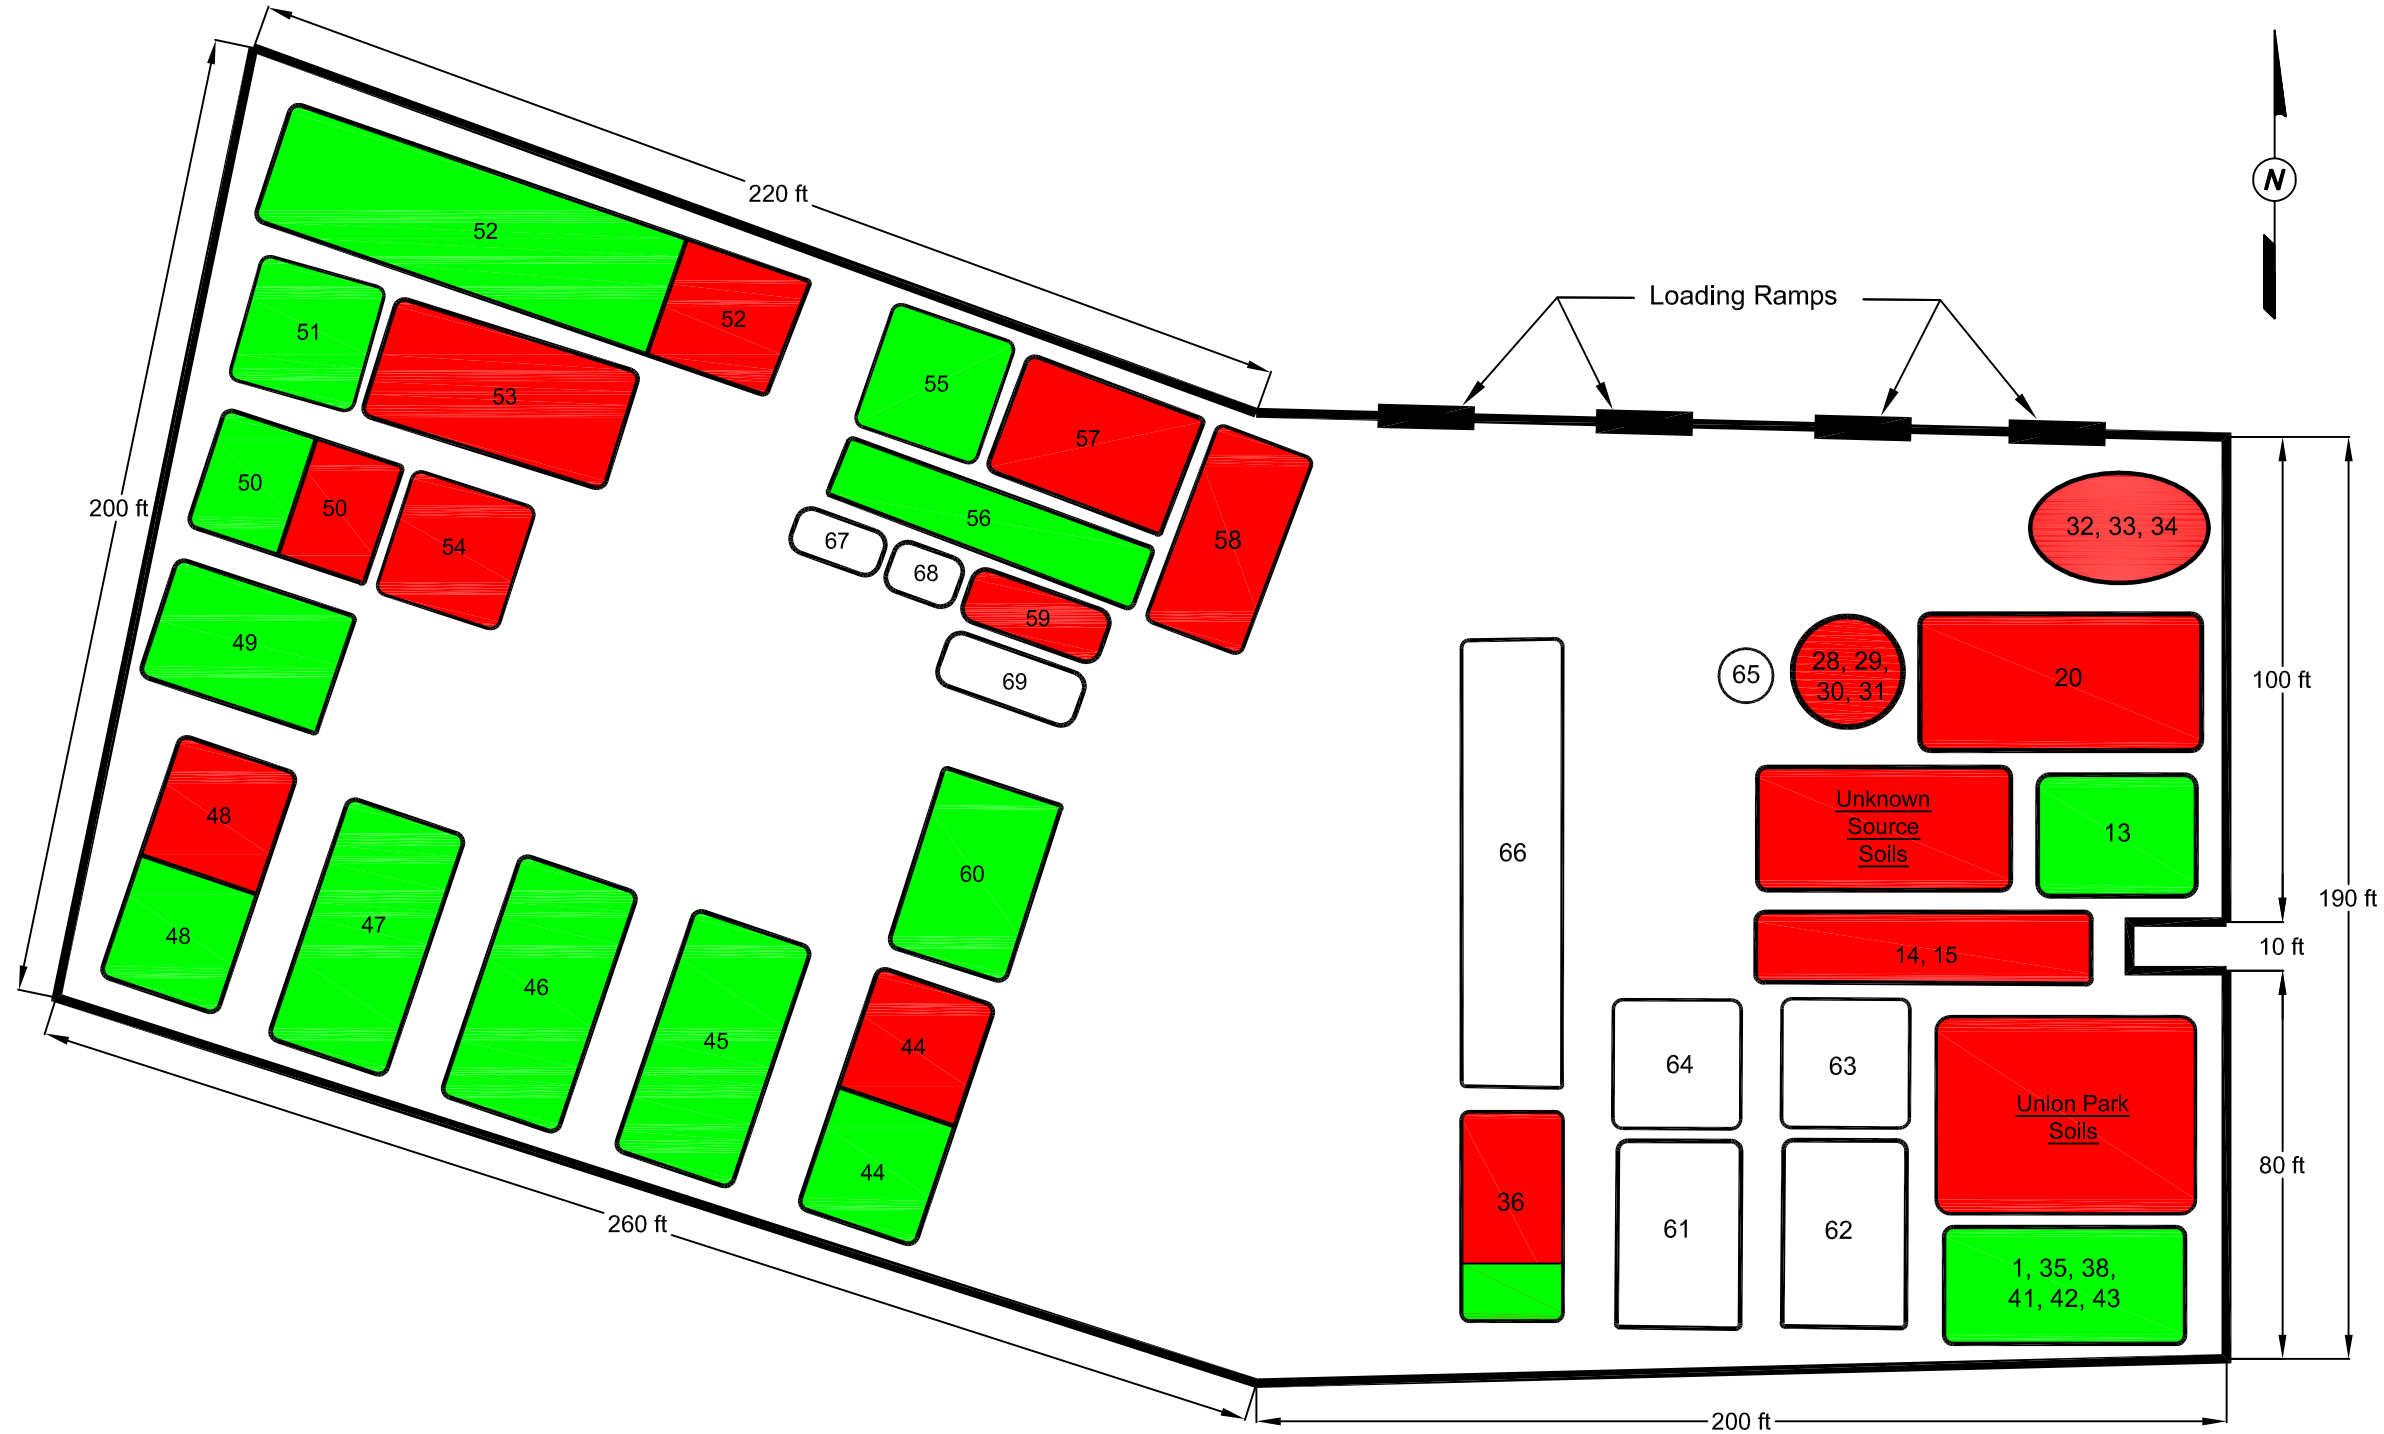

COLOR KEY

RED = Contaminated, Non-Hazardous GREEN = Legally Clean WHITE = Not Yet Determined

Union Park source soils = stockpiles 2, 4, 5, 7, 12, 18, 19, 26, 37, and 40--a portion of Union Park stockpile used for visqueen cover in western portion of stockpile expansion area
Unknown Source soils = stockpiles 21, 22, 24, 27 and 39
Stockpiles 3, 6, 8, 10, 11, 16, 17, 19, and 23 used for visqueen cover in stockpile expansion area
Stockpile 25 used for loading ramp fill

Data as of 12/12/2007

KLEINFELDER
6380 South Polaris Avenue
Las Vegas, NV 89118
PH. (702) 736-2936 FAX. (702) 361-9094

PROJ. NO. 80359.3
ACAD FILE: G:\Geo..\Envi..\80..\dwg\Sto..ngs.dwg
DRAWN BY: MJH
CHECKED BY: DB
DESIGNED BY: MJH

Stockpile Location Map
Construction Excavation

Bus/Rapid Transit Construction
Grand Central Parkway
Las Vegas, Nevada

DATE: 12/12/2007
SCALE: Not To Scale
FIGURE **2**
1 of 1 sheets

DATE DRAWING PLOTTED: 12/12/2007

TABLES

TABLE 1
BRT Excavations Sample Identification and Location Summary

ANALYTICAL SAMPLE NUMBER	FIELD SAMPLE NUMBER	SAMPLE LOCATION
V0711046-01	BRT-11/16/07-55-1	Stockpile 55
	BRT-11/16/07-55-2	Stockpile 55
	BRT-11/16/07-55-3	Stockpile 55
	BRT-11/16/07-55-4	Stockpile 55
V0711052-01	BRT-11/21/07-57-1	Stockpile 57
V0711052-02	BRT-11/21/07-57-2	Stockpile 57
V0711052-03	BRT-11/21/07-56-1	Stockpile 56
	BRT-11/21/07-56-2	Stockpile 56
	BRT-11/21/07-56-3	Stockpile 56
V0711052-04	BRT-11/21/07-56-4	Stockpile 56
	BRT-11/21/07-56-5	Stockpile 56
V0711061-01	BRT-11/28/07-58-1	Stockpile 58
	BRT-11/28/07-58-2	Stockpile 58
	BRT-11/28/07-58-3	Stockpile 58
V0711061-02	BRT-11/28/07-59-1	Stockpile 59
	BRT-11/28/07-59-2	Stockpile 59
	BRT-11/28/07-59-3	Stockpile 59
V0711072-01	BRT-11/30/07-60-1	Stockpile 60
	BRT-11/30/07-60-2	Stockpile 60
	BRT-11/30/07-60-3	Stockpile 60
	BRT-11/30/07-60-4	Stockpile 60

Table 2
BRT Excavations, Non-Metals Analtyical Results Summary

Analyte	TPH-Gasoline Range	TPH-Diesel Range	TPH-Oil Range	TPH-TOTAL	Volatile Organic Compounds
Test Method	8015	8015	8015	8015	8260B
Units	mg/kg	mg/kg	mg/kg	mg/kg	mg/kg
Action Limit	100	100	100	100	Varies by analyte1
Sample Number					
V0711046-01	ND	33	66	99	Methylene chloride: 0.011 (9.1)
V0711052-01	ND	**158**	88	**246**	Methylene chloride: 0.011 (9.1) napthalene 0.0056 (56)
V0711052-02	ND	**108**	82	**190**	Methylene chloride: 0.0082 (9.1)
V0711052-03	ND	30	16	46	Methylene chloride: 0.0071 (9.1)
V0711052-04	ND	41	28	69	Methylene chloride: 0.012 (9.1)
V0711061-01	ND	**119**	**137**	**256**	ND
V0711061-02	ND	97	**112**	**207**	ND
V0711072-01	ND	ND	ND	ND	Methylene chloride: 0.011 (9.1) toluene: 0.017 (520)

Bold font numbers exceed the analtyes respective Action limit (where italicized, TCLP analyses were run)
1 The analyte action limit is in parenthesis. The action limit used is the USEPA Region 9 Preliminary Remediation Goals (PRG) for Residential soils.
2 Also known as Cymene.
Some of the reported concentrations listed in this table have been converted from micrograms per kilogram (µg/kg) to milligrams per kilogram (mg/kg) for ease of comparison to action limits.
Refer to laboratory analytical report for reported concentration units
ND = Not detected at reported laboratory detection limit
NL = Not listed in PRG Table

Table 3
BRT Excavations, RCRA 8 Metals Analtyical Results Summary

Analyte	Arsenic	Barium	Cadmium	Chromium	Lead	Selenium	Silver	Mercury
Test Method	6010B/7471[1]	6010B/7471	6010B/7471	6010B/7471	6010B/7471	6010B/7471	6010B/7471	6010B/7471
Units	mg/kg	mg/kg	mg/kg	mg/kg	mg/kg	mg/kg	mg/kg	mg/kg
Action Limit	15	5,400	37	210	400	390	390	23
Sample Number								
V0711046-01	3.4	95	ND	5.6	14	1.0	ND	ND
V0711052-01	ND	190	0.63	13	49	ND	ND	0.025
V0711052-02	1.9	160	0.74	9.1	69	ND	ND	0.035
V0711052-03	1.9	130	0.68	5.5	20	ND	ND	ND
V0711052-04	1.1	230	0.63	7.8	34	ND	ND	ND
V0711061-01	0.6	130	0.62	11	29	ND	ND	ND
V0711061-02	ND	210	0.41	8.3	12	ND	ND	ND
V0711072-01	ND	120	ND	7.2	26	ND	ND	ND

1 Where noted by *6020*, this analyte was run by Method 6020.
2 Italicized number exceeds its respective 20xTCLP value for total metals and was additional run for TCLP. The subsequent TCLP result is in parenthesis
The action limit for arsenic is a Union Park site specific established number. All others are USEPA Region 9 Preliminary Remediation Goals (PRG) for Residential soils.
Bold font numbers exceed the analtyes respective Action limit
Some of the reported concentrations listed in this table have been converted from micrograms per kilogram (µg/kg) to milligrams per kilogram (mg/kg) for ease of comparison to action limits.
Refer to laboratory analytical report for reported concentration units
ND = Not detected at respective laboratory detection limit
NL = Not listed in PRG Table

ATTACHMENT 1

KLEINFELDER

KLEINFELDER SAMPLE CONTROL LOG

PROJECT NAME: BRT **PROJECT NUMBER:** 80359 **DATES OF FIELD WORK:** 11/13-27/2007

SAMPLE DESCRIPTION				SAMPLE CONTAINER					NOTES
DATE	TIME	FIELD SAMPLE NUMBER	SAMPLE LOCATION	MATRIX (Soil, etc.)	# OF CONTAINERS	CONTAINER TYPE	PRESERV.	FILTERED? (Y/N)	
11/16/07	09:20	BRT-11/12/07-55-1	Stockpile 55	Soil	1	Glass	Ice	N	North side
11/16/07	09:20	BRT-11/12/07-55-2	Stockpile 55	Soil	1	Glass	Ice	N	East side
11/16/07	09:20	BRT-11/12/07-55-3	Stockpile 55	Soil	1	Glass	Ice	N	South side
11/16/07	09:20	BRT-11/12/07-55-4	Stockpile 55	Soil	1	Glass	Ice	N	West side
11/21/07	08:55	BRT-11/21/07-56-1	Stockpile 56	Soil	1	Glass	None	N	East 2/3, north side
11/21/07	08:58	BRT-11/21/07-56-2	Stockpile 56	Soil	1	Glass	None	N	East 2/3, south side
11/21/07	08:59	BRT-11/21/07-56-3	Stockpile 56	Soil	1	Glass	None	N	East 2/3, east end
11/21/07	09:00	BRT-11/21/07-56-4	Stockpile 56	Soil	1	Glass	None	N	West 1/3, west end
11/21/07	09:01	BRT-11/21/07-56-5	Stockpile 56	Soil	1	Glass	None	N	West 1/3, top
11/21/07	08:50	BRT-11/21/07-57-1	Stockpile 57	Soil	1	Glass	None	N	North Side
11/21/07	08:51	BRT-11/21/07-57-2	Stockpile 57	Soil	1	Glass	None	N	South Side

Laboratory: Veritas

Chain-of-Custody No.: V0711046, V0711052

Sampler: Dockweiler, Burns

KLEINFELDER

KLEINFELDER SAMPLE CONTROL LOG

PROJECT NAME: BRT **PROJECT NUMBER:** 80359 **DATES OF FIELD WORK:** 11/28-30/2007

SAMPLE DESCRIPTION				SAMPLE CONTAINER					NOTES
DATE	TIME	FIELD SAMPLE NUMBER	SAMPLE LOCATION	MATRIX (Soil, etc.)	# OF CONTAINERS	CONTAINER TYPE	PRESERV.	FILTERED? (Y/N)	
11/28/07	08:10	BRT-11/28/07-58-1	Stockpile 58	Soil	1	Glass	None	N	East side
11/28/07	08:11	BRT-11/28/07-58-2	Stockpile 58	Soil	1	Glass	None	N	Top
11/28/07	08:12	BRT-11/28/07-58-3	Stockpile 58	Soil	1	Glass	None	N	West side
11/28/07	08:15	BRT-11/28/07-59-1	Stockpile 59	Soil	1	Glass	None	N	East side
11/28/07	08:16	BRT-11/28/07-59-2	Stockpile 59	Soil	1	Glass	None	N	Top
11/28/07	08:17	BRT-11/28/07-59-3	Stockpile 59	Soil	1	Glass	None	N	West side
11/30/07	08:00	BRT-11/30/07-60-1	Stockpile 60	Soil	1	Glass	Ice	N	North side
11/30/07	08:02	BRT-11/30/07-60-2	Stockpile 60	Soil	1	Glass	Ice	N	East side
11/30/07	08:03	BRT-11/30/07-60-3	Stockpile 60	Soil	1	Glass	Ice	N	South side
11/30/07	08:04	BRT-11/30/07-60-4	Stockpile 60	Soil	1	Glass	Ice	N	West side

Laboratory: Veritas

Chain-of-Custody No.: V0711061, V0711072

Sampler: Burns

ATTACHMENT 2

Veritas Laboratories
Truth in Quality, Truth in Service
6245 Harrison Drive, Suite 4, Las Vegas, NV 89120
(702) 321-8315 Phone
(702) 597-2098 Fax
Email: veritaslabs@msn.com

CLIENT: Kleinfelder
6380 S. Polaris Ave.
Las Vegas, NV 89118
ATTN: Dan Burns

PROJECT NAME: **BRT**
PROJECT NUMBER: 80359.3

VERITAS ORDER ID: V0711046
DATE RECEIVED: 11/16/07

Presented herein are the analytical results for samples received from the above referenced project.

Samples submitted for this project were not sampled by Veritas Laboratories. Unless otherwise noted, samples were received by Veritas Laboratories under a chain of custody in good condition, properly preserved, and within hold time for the requested analyses.

All laboratory analytical data presented herein was generated by a laboratory certified by the Nevada Division of Environmental Protection for each constituent and media reported for which a certification is required and offered.

Should you have any questions or comments, please feel free to contact me at (702) 321-8315.

General Comments:
None
Some Sample and/or QA results have been flagged as follows:
None

11/29/07

Bruce G. Cunningham
Veritas Laboratories
Nevada Lab ID NV00918

Date

Veritas Laboratories

Truth in Quality, Truth in Service

COMPOSITE SAMPLE IDENTIFICATION

VERITAS SAMPLE ID	CLIENT SAMPLE ID (Composite)
V0711046-01 Composite	BRT-11/16/07-55-1 BRT-11/16/07-55-2 BRT-11/16/07-55-3 BRT-11-12-07-55-4

Veritas Laboratories

Truth in Quality, Truth in Service

CLIENT: Kleinfelder
PROJECT NAME: **BRT**
PROJECT NUMBER: 80359.3

TEST: **Total Extractable Petroleum Hydrocarbons Using GC/FID**
METHOD: TX TPH, 8015M (C_6-C_{35})
MATRIX: Soil

Client Sample ID	Sample Date/Time	Veritas Sample ID	Result mg/Kg	Carbon Range	Reporting Limit (PQL)	DF	% Surr. Rec.	Date Extracted/ Analyzed
BRT-11/16/07-55-(1-4)	**11/16/07, 9:20**	**V0711046-01 Composite**	**ND** **33** **66** **99**	**GRO** **DRO** **ORO** **TOTAL**	**10 mg/Kg** **20 mg/Kg** **20 mg/Kg**	**1** **1** **1**	**87[1]** **84[2]**	**11/17/07** **11/18/07**
Method Blank	NA	EBLK071117	ND ND ND ND	GRO DRO ORO TOTAL	10 mg/Kg 20 mg/Kg 20 mg/Kg	1 1 1	86[1] 89[2]	11/17/07 11/17/07

Surrogates used are: [1] Bromofluorobenzene and [2] Pentacosane. Acceptable recovery range is 70%-130%.
All data reported on a wet weight basis.

Carbon Ranges
GRO-Gasoline Range Organics (C_6-C_{10}), DRO-Diesel Range Organics (C_{10}-C_{28}), ORO-Oil Range Organics (C_{28}-C_{35})
DF-Dilution Factor.
ND - Not Detected at indicated Reporting Limit (PQL).

Veritas Laboratories

Truth in Quality, Truth in Service

CLIENT: Kleinfelder CLIENT SAMPLE ID**: BRT-11/16/07-55-(1-4) Composite**
PROJECT NAME**: BRT** DATE SAMPLED: 11/16/07
PROJECT NUMBER: 80359.3 VERITAS SAMPLE ID: V0711046-01

TEST: **RCRA 8 Metals by EPA 6010B***
MATRIX: Soil

PARAMETER	RESULT	REPORTING LIMIT (PQL)	UNITS	D.F.	DATE ANALYZED
Arsenic	**3.4**	**0.40**	**mg/Kg**	**1**	**11/19/07**
Barium	**95**	**0.25**	**mg/Kg**	**1**	**11/19/07**
Cadmium	ND	0.25	mg/Kg	1	11/19/07
Chromium	**5.6**	**0.50**	**mg/Kg**	**1**	**11/19/07**
Lead	**14**	**0.25**	**mg/Kg**	**1**	**11/19/07**
Selenium	**1.0**	**1.0**	**mg/Kg**	**1**	**11/19/07**
Silver	ND	0.50	mg/Kg	1	11/19/07
Mercury (EPA 7471)	ND	0.020	mg/Kg	1	11/19/07

DF-Dilution Factor.

ND – Not Detected at indicated Reporting Limit (PQL).

*Analysis subcontracted. Original subcontracted laboratory report filed at Veritas Laboratories.

Veritas Laboratories
Truth in Quality, Truth in Service

CLIENT: Kleinfelder
PROJECT NAME: **BRT**
PROJECT NUMBER: 80359.3

CLIENT SAMPLE ID: **BRT-11/16/07-55-(1-4) Composite**
DATE SAMPLED: 11/16/07
VERITAS SAMPLE ID: V0711046-01

METHOD: Volatile Organic Compounds by EPA 8260B, GC/MS
MATRIX: Soil
DATE(S) ANALYZED: 11/28/07

PARAMETER	RESULT µg/Kg	RL (PQL) µg/Kg	DF	PARAMETER	RESULT µg/Kg	RL (PQL) µg/Kg	DF
Benzene	ND	5.0	1	Ethylbenzene	ND	5.0	1
Bromobenzene	ND	5.0	1	Hexachlorobutadiene	ND	5.0	1
Bromodichloromethane	ND	5.0	1	Isopropylbenzene	ND	5.0	1
Bromoform	ND	5.0	1	4-Isopropyltoluene	ND	5.0	1
Bromomethane	ND	5.0	1	**Methylene chloride (DCM)**	**11**	**5.0**	**1**
n-Butylbenzene	ND	5.0	1	Naphthalene	ND	5.0	1
sec-Butylbenzene	ND	5.0	1	n-Propylbenzene	ND	5.0	1
tert-Butylbenzene	ND	5.0	1	Styrene	ND	5.0	1
Carbon tetrachloride	ND	5.0	1	1,1,1,2-Tetrachloroethane	ND	5.0	1
Chlorobenzene	ND	5.0	1	1,1,2,2-Tetrachloroethane	ND	5.0	1
Chloroethane	ND	5.0	1	Tetrachloroethene (PCE)	ND	5.0	1
Chloroform	ND	5.0	1	Toluene	ND	5.0	1
Chloromethane	ND	5.0	1	1,2,3-Trichlorobenzene	ND	5.0	1
2-Chlorotoluene	ND	5.0	1	1,2,4-Trichlorobenzene	ND	5.0	1
4-Chlorotoluene	ND	5.0	1	1,1,1-Trichloroethane (1,1,1-TCA)	ND	5.0	1
1,2-Dibromo-3-chloropropane (DBCP)	ND	5.0	1	1,1,2-Trichloroethane (1,1,2-TCA)	ND	5.0	1
Dibromochloromethane	ND	5.0	1	Trichloroethene (TCE)	ND	5.0	1
1,2-Dibromoethane (EDB)	ND	5.0	1	Trichlorofluoromethane (Freon11)	ND	5.0	1
Dibromomethane	ND	5.0	1	1,2,3-Trichloropropane	ND	5.0	1
1,2-Dichlorobenzene (o-DCB)	ND	5.0	1	1,2,4-Trimethylbenzene	ND	5.0	1
1,3-Dichlorobenzene (m-DCB)	ND	5.0	1	1,3,5 -Trimethylbenzene	ND	5.0	1
1,4-Dichlorobenzene (p-DCB)	ND	5.0	1	Vinyl chloride	ND	5.0	1
Dichlorodifluoromethane (Freon 12)	ND	5.0	1	m,p-Xylene	ND	10	1
1,1-Dichloroethane (1,1-DCA)	ND	5.0	1	o-Xylene	ND	5.0	1
1,2-Dichloroethane (1,2-DCA)	ND	5.0	1	MTBE	ND	5.0	1
1,1-Dichloroethene (1,1-DCE)	ND	5.0	1				
cis-1,2-Dichloroethene	ND	5.0	1				
trans-1,2-Dichloroethene	ND	5.0	1				
1,2-Dichloropropane	ND	5.0	1				
1,3-Dichloropropane	ND	5.0	1				
2,2-Dichloropropane	ND	5.0	1				
1,1-Dichloropropene	ND	5.0	1				

QUALITY CONTROL DATA:

Surrogate	% Recovery	Acceptable Range
Dibromofluoromethane	84	60-130%
1,2-Dichloroethane-d4	75	60-130%
Toluene-d8	75	60-130%
4-Bromofluorobenzene	143 F	60-130%

ND - Not Detected at Indicated Reporting Limit (PQL).
RL-Reporting Limit (Practical Quantitation Limit)
DF-Dilution Factor
F Flag – Surrogate failed high due to possible matrix interference.

Veritas Laboratories
Truth in Quality, Truth in Service

CLIENT: Kleinfelder
PROJECT NAME: **BRT**
PROJECT NUMBER: 80359.3

CLIENT SAMPLE ID: **METHOD BLANK**
DATE SAMPLED: NA
VERITAS SAMPLE ID: VBLK071128

METHOD: Volatile Organic Compounds by EPA 8260B, GC/MS
MATRIX: Soil
DATE(S) ANALYZED: 11/28/07

PARAMETER	RESULT µg/Kg	RL (PQL) µg/Kg	DF	PARAMETER	RESULT µg/Kg	RL (PQL) µg/Kg	DF
Benzene	ND	5.0	1	Ethylbenzene	ND	5.0	1
Bromobenzene	ND	5.0	1	Hexachlorobutadiene	ND	5.0	1
Bromodichloromethane	ND	5.0	1	Isopropylbenzene	ND	5.0	1
Bromoform	ND	5.0	1	4-Isopropyltoluene	ND	5.0	1
Bromomethane	ND	5.0	1	Methylene chloride (DCM)	ND	5.0	1
n-Butylbenzene	ND	5.0	1	Naphthalene	ND	5.0	1
sec-Butylbenzene	ND	5.0	1	n-Propylbenzene	ND	5.0	1
tert-Butylbenzene	ND	5.0	1	Styrene	ND	5.0	1
Carbon tetrachloride	ND	5.0	1	1,1,1,2-Tetrachloroethane	ND	5.0	1
Chlorobenzene	ND	5.0	1	1,1,2,2-Tetrachloroethane	ND	5.0	1
Chloroethane	ND	5.0	1	Tetrachloroethene (PCE)	ND	5.0	1
Chloroform	ND	5.0	1	Toluene	ND	5.0	1
Chloromethane	ND	5.0	1	1,2,3-Trichlorobenzene	ND	5.0	1
2-Chlorotoluene	ND	5.0	1	1,2,4-Trichlorobenzene	ND	5.0	1
4-Chlorotoluene	ND	5.0	1	1,1,1-Trichloroethane (1,1,1-TCA)	ND	5.0	1
1,2-Dibromo-3-chloropropane (DBCP)	ND	5.0	1	1,1,2-Trichloroethane (1,1,2-TCA)	ND	5.0	1
Dibromochloromethane	ND	5.0	1	Trichloroethene (TCE)	ND	5.0	1
1,2-Dibromoethane (EDB)	ND	5.0	1	Trichlorofluoromethane (Freon11)	ND	5.0	1
Dibromomethane	ND	5.0	1	1,2,3-Trichloropropane	ND	5.0	1
1,2-Dichlorobenzene (o-DCB)	ND	5.0	1	1,2,4-Trimethylbenzene	ND	5.0	1
1,3-Dichlorobenzene (m-DCB)	ND	5.0	1	1,3,5 -Trimethylbenzene	ND	5.0	1
1,4-Dichlorobenzene (p-DCB)	ND	5.0	1	Vinyl chloride	ND	5.0	1
Dichlorodifluoromethane (Freon 12)	ND	5.0	1	m,p-Xylene	ND	10	1
1,1-Dichloroethane (1,1-DCA)	ND	5.0	1	o-Xylene	ND	5.0	1
1,2-Dichloroethane (1,2-DCA)	ND	5.0	1	MTBE	ND	5.0	1
1,1-Dichloroethene (1,1-DCE)	ND	5.0	1				
cis-1,2-Dichloroethene	ND	5.0	1				
trans-1,2-Dichloroethene	ND	5.0	1				
1,2-Dichloropropane	ND	5.0	1				
1,3-Dichloropropane	ND	5.0	1				
2,2-Dichloropropane	ND	5.0	1				
1,1-Dichloropropene	ND	5.0	1				

QUALITY CONTROL DATA:

Surrogate	% Recovery	Acceptable Range
Dibromofluoromethane	70	60-130%
1,2-Dichloroethane-d4	63	60-130%
Toluene-d8	66	60-130%
4-Bromofluorobenzene	130	60-130%

ND - Not Detected at Indicated Reporting Limit (PQL).
RL-Reporting Limit (Practical Quantitation Limit)
DF-Dilution Factor

Veritas Lab ID: V0711046

Veritas Laboratories

Truth in Quality, Truth in Service

(702) 321-8315 Phone
(702) 597-2098 Fax
6245 Harrison Drive, Suite 4, Las Vegas, NV 89120
Email: veritaslabs@msn.com

Company:	Kleinfelder	Telephone:	702-736-2936
Address:	6380 S. Polaris Avenue Las Vegas, Nevada	Fax:	702-361-9094
		Email:	dburns@kleinfelder.com
Attention:	Dan Burns	Project Name:	BRT
Invoice To:	Kleinfelder	Project Number	80359.3
Sampled by:	Pat Dodson	Client P.O. No.	CLV 247461

Sampler attests to authenticity and validity of information on this Chain of Custody PSD (initial).
Falsification of information on this Chain of Custody may be considered fraud.

Client Sample Identification	Veritas Lab ID #	Sampling Date	Sampling Time	Composite	Grab	Matrix Code*	TPH Full – 8015M	RCRA 8 Metals*	Volatiles - 8260	Semi-volatiles - 8270	PCBs - 8082				# of Containers
							I	I	I	I	I				Preservation**
							G	G	G	G	G				Container Code:
BRT-11/16/07-55-1	# V0711046-01	11/16/07	9:20	1	\	S	+	+	+						
BRT-11/16/07-55-2		11/16/07	9:20		\	S	+	+	+						
BRT-11/16/07-55-3		11/16/07	9:20		\	S	+	+	+						
BRT-11/16/07-55-4		11/16/07	9:20		\	S	+	+	+						

A=Amber
G=Glass
P=Plastic
ST=Sterile
V=VOA Vial
T=Tedlar Bag
W=Wipe
O=Other

Comments

* Arsenic by 6020 (or 6010 if reporting limit of 1 mg/kg can be met).

Relinquished by: (Signature)	Date/Time: 11/16/07 3:45
Received by: (Signature)	Date/Time: 11/16/07 3:45
Relinquished by: (Signature)	Date/Time:
Received by: (Signature)	Date/Time:

Turnaround Time:
___ 24 Hours
___ 48 Hours
___ 72 Hours
X Normal
___ Other

11/26/07
Date Needed

*Matrix Code
GW=Groundwater
WW=Wastewater
DW=Drinking Water
A=Air
S=Soil/Solid
SL=Sludge
OL=Organic Liquid
W=Wipe
O=Other

**Preservation Codes
I=Iced
H=HCL
N=HNO_3
S=H_2SO_4
X=NaOH
T=$Na_2S_2O_3$
Z=ZnAc
O=Other
NO=None

Received Temperature: 6°C

Received in Good Condition? Yes/No

Custody Seals? Yes/No

CHAIN OF CUSTODY *All Data Reported on a Wet-Weight Basis, Unless Otherwise Specified*

Veritas Laboratories
Truth in Quality, Truth in Service
6245 Harrison Drive, Suite 4, Las Vegas, NV 89120
(702) 321-8315 Phone
(702) 597-2098 Fax
Email: veritaslabs@msn.com

CLIENT: Kleinfelder
6380 S. Polaris Ave.
Las Vegas, NV 89118
ATTN: Dan Burns

PROJECT NAME: **BRT**
PROJECT NUMBER: 80359.3

VERITAS ORDER ID: V0711052
DATE RECEIVED: 11/21/07

Presented herein are the analytical results for samples received from the above referenced project.

Samples submitted for this project were not sampled by Veritas Laboratories. Unless otherwise noted, samples were received by Veritas Laboratories under a chain of custody in good condition, properly preserved, and within hold time for the requested analyses.

All laboratory analytical data presented herein was generated by a laboratory certified by the Nevada Division of Environmental Protection for each constituent and media reported for which a certification is required and offered.

Should you have any questions or comments, please feel free to contact me at (702) 321-8315.

General Comments:
None
Some Sample and/or QA results have been flagged as follows:
None

11/30/07

Bruce G. Cunningham
Veritas Laboratories
Nevada Lab ID NV00918

Date

Veritas Laboratories

Truth in Quality, Truth in Service

COMPOSITE SAMPLE IDENTIFICATION

VERITAS SAMPLE ID	**CLIENT SAMPLE ID (Composite)**
V0711052-01	BRT-11/21/07-57-1
V0711052-02	BRT-11/21/07-57-2
V0711052-03 Composite	BRT-11/21/07-56-1 BRT-11/21/07-56-2 BRT-11/21/07-56-3
V0711052-04 Composite	BRT-11/21/07-56-4 BRT-11/21/07-56-5

Veritas Laboratories
Truth in Quality, Truth in Service

CLIENT: Kleinfelder
PROJECT NAME: **BRT**
PROJECT NUMBER: 80359.3

TEST: **Total Extractable Petroleum Hydrocarbons Using GC/FID**
METHOD: TX TPH, 8015M (C_6-C_{35})
MATRIX: Soil

Client Sample ID	Sample Date/Time	Veritas Sample ID	Result mg/Kg	Carbon Range	Reporting Limit (PQL)	Dilution Factor	% Surrogate Recovery	Date Extracted/ Analyzed
BRT-11/21/07-57-1	**11/21/07, 0850**	**V0711052-01**	**ND** **158** **88** **246**	**GRO** **DRO** **ORO** **TOTAL**	**20 mg/Kg** **40 mg/Kg** **40 mg/Kg**	**2** **2** **2**	**103[1]** **111[2]**	**11/29/07** **11/30/07**
BRT-11/21/07-57-2	**11/21/07, 0851**	**V0711052-02**	**ND** **108** **82** **190**	**GRO** **DRO** **ORO** **TOTAL**	**20 mg/Kg** **40 mg/Kg** **40 mg/Kg**	**2** **2** **2**	**99[1]** **110[2]**	**11/29/07** **11/30/07**
BRT-11/21/07-56-(1-3)	**11/21/07, 0855-0859**	**V0711052-03 Composite**	**ND** **30** **16** **46**	**GRO** **DRO** **ORO** **TOTAL**	**10 mg/Kg** **20 mg/Kg** **20 mg/Kg**	**1** **1** **1**	**99[1]** **109[2]**	**11/29/07** **11/30/07**
BRT-11/21/07-56-(4-5)	**11/21/07, 0900-0901**	**V0711052-04 Composite**	**ND** **41** **28** **69**	**GRO** **DRO** **ORO** **TOTAL**	**10 mg/Kg** **20 mg/Kg** **20 mg/Kg**	**1** **1** **1**	**100[1]** **103[2]**	**11/29/07** **11/30/07**
Method Blank	NA	EBLK071129	ND ND ND ND	GRO DRO ORO TOTAL	10 mg/Kg 20 mg/Kg 20 mg/Kg	1 1 1	89[1] 92[2]	11/29/07 11/29/07

Surrogates used are: [1] Bromofluorobenzene and [2] Pentacosane. Acceptable recovery range is 70%-130%.
All data reported on a wet weight basis.

Carbon Ranges
GRO-Gasoline Range Organics (C_6-C_{10}), DRO-Diesel Range Organics (C_{10}-C_{28}), ORO-Oil Range Organics (C_{28}-C_{35})

ND - Not Detected at indicated Reporting Limit (PQL).

Veritas Laboratories
Truth in Quality, Truth in Service

CLIENT: Kleinfelder
PROJECT NAME**: BRT**
PROJECT NUMBER: 80359.3

CLIENT SAMPLE ID**: BRT-11/21/07-57-1**
DATE SAMPLED: 11/21/07
VERITAS SAMPLE ID: V0711052-01

TEST: **RCRA 8 Metals by EPA 6010B***
MATRIX: Soil

PARAMETER	RESULT	REPORTING LIMIT (PQL)	UNITS	D.F.	DATE ANALYZED
Arsenic	ND	0.40	mg/Kg	1	11/25/07
Barium	**190**	**0.25**	**mg/Kg**	**1**	**11/25/07**
Cadmium	**0.63**	**0.25**	**mg/Kg**	**1**	**11/25/07**
Chromium	**13**	**0.50**	**mg/Kg**	**1**	**11/25/07**
Lead	**49**	**2.5**	**mg/Kg**	**10**	**11/25/07**
Selenium	ND	10	mg/Kg	10	11/25/07
Silver	ND	0.50	mg/Kg	1	11/25/07
Mercury (EPA 7471)	**0.025**	**0.020**	**mg/Kg**	**1**	**11/27/07**

==========

CLIENT: Kleinfelder
PROJECT NAME**: BRT**
PROJECT NUMBER: 80359.3

CLIENT SAMPLE ID**: BRT-11/21/07-57-2**
DATE SAMPLED: 11/21/07
VERITAS SAMPLE ID: V0711052-02

TEST: **RCRA 8 Metals by EPA 6010B***
MATRIX: Soil

PARAMETER	RESULT	REPORTING LIMIT (PQL)	UNITS	D.F.	DATE ANALYZED
Arsenic	**1.9**	**0.40**	**mg/Kg**	**1**	**11/25/07**
Barium	**160**	**0.25**	**mg/Kg**	**1**	**11/25/07**
Cadmium	**0.74**	**0.25**	**mg/Kg**	**1**	**11/25/07**
Chromium	**9.1**	**0.50**	**mg/Kg**	**1**	**11/25/07**
Lead	**69**	**1.3**	**mg/Kg**	**5**	**11/25/07**
Selenium	ND	11	mg/Kg	11	11/25/07
Silver	ND	2.5	mg/Kg	5	11/25/07
Mercury (EPA 7471)	**0.035**	**0.020**	**mg/Kg**	**1**	**11/27/07**

DF-Dilution Factor.

ND – Not Detected at indicated Reporting Limit (PQL).

*Analysis subcontracted. Original subcontracted laboratory report filed at Veritas Laboratories.

Veritas Laboratories
Truth in Quality, Truth in Service

CLIENT: Kleinfelder
PROJECT NAME**: BRT**
PROJECT NUMBER: 80359.3

CLIENT SAMPLE ID**: BRT-11/21/07-56-(1-3) Composite**
DATE SAMPLED: 11/21/07
VERITAS SAMPLE ID: V0711052-03

TEST: **RCRA 8 Metals by EPA 6010B***
MATRIX: Soil

PARAMETER	RESULT	REPORTING LIMIT (PQL)	UNITS	D.F.	DATE ANALYZED
Arsenic	**1.9**	**0.40**	**mg/Kg**	**1**	**11/25/07**
Barium	**130**	**0.25**	**mg/Kg**	**1**	**11/25/07**
Cadmium	**0.68**	**0.25**	**mg/Kg**	**1**	**11/25/07**
Chromium	**5.5**	**0.50**	**mg/Kg**	**1**	**11/25/07**
Lead	**20**	**1.3**	**mg/Kg**	**5**	**11/25/07**
Selenium	ND	19	mg/Kg	19	11/25/07
Silver	ND	2.5	mg/Kg	5	11/25/07
Mercury (EPA 7471)	ND	0.020	mg/Kg	1	11/27/07

==========

CLIENT: Kleinfelder
PROJECT NAME**: BRT**
PROJECT NUMBER: 80359.3

CLIENT SAMPLE ID**: BRT-11/21/07-56-(4-5) Composite**
DATE SAMPLED: 11/21/07
VERITAS SAMPLE ID: V0711052-04

TEST: **RCRA 8 Metals by EPA 6010B***
MATRIX: Soil

PARAMETER	RESULT	REPORTING LIMIT (PQL)	UNITS	D.F.	DATE ANALYZED
Arsenic	**1.1**	**0.40**	**mg/Kg**	**1**	**11/25/07**
Barium	**230**	**0.25**	**mg/Kg**	**1**	**11/25/07**
Cadmium	**0.63**	**0.25**	**mg/Kg**	**1**	**11/25/07**
Chromium	**7.8**	**0.50**	**mg/Kg**	**1**	**11/25/07**
Lead	**34**	**1.3**	**mg/Kg**	**5**	**11/25/07**
Selenium	ND	19	mg/Kg	19	11/25/07
Silver	ND	2.5	mg/Kg	5	11/25/07
Mercury (EPA 7471)	ND	0.020	mg/Kg	1	11/25/07

DF-Dilution Factor.

ND – Not Detected at indicated Reporting Limit (PQL).

*Analysis subcontracted. Original subcontracted laboratory report filed at Veritas Laboratories.

Veritas Laboratories
Truth in Quality, Truth in Service

CLIENT: Kleinfelder
PROJECT NAME: **BRT**
PROJECT NUMBER: 80359.3

CLIENT SAMPLE ID: **BRT-11/21/07-57-1**
DATE SAMPLED: 11/21/07
VERITAS SAMPLE ID: V0711052-01

METHOD: Volatile Organic Compounds by EPA 8260B, GC/MS
MATRIX: Soil
DATE(S) ANALYZED: 11/28/07

PARAMETER	RESULT µg/Kg	RL (PQL) µg/Kg	DF	PARAMETER	RESULT µg/Kg	RL (PQL) µg/Kg	DF
Benzene	ND	5.0	1	Ethylbenzene	ND	5.0	1
Bromobenzene	ND	5.0	1	Hexachlorobutadiene	ND	5.0	1
Bromodichloromethane	ND	5.0	1	Isopropylbenzene	ND	5.0	1
Bromoform	ND	5.0	1	4-Isopropyltoluene	ND	5.0	1
Bromomethane	ND	5.0	1	**Methylene chloride (DCM)**	**11**	**5.0**	**1**
n-Butylbenzene	ND	5.0	1	**Naphthalene**	**5.6**	**5.0**	**1**
sec-Butylbenzene	ND	5.0	1	n-Propylbenzene	ND	5.0	1
tert-Butylbenzene	ND	5.0	1	Styrene	ND	5.0	1
Carbon tetrachloride	ND	5.0	1	1,1,1,2-Tetrachloroethane	ND	5.0	1
Chlorobenzene	ND	5.0	1	1,1,2,2-Tetrachloroethane	ND	5.0	1
Chloroethane	ND	5.0	1	Tetrachloroethene (PCE)	ND	5.0	1
Chloroform	ND	5.0	1	Toluene	ND	5.0	1
Chloromethane	ND	5.0	1	1,2,3-Trichlorobenzene	ND	5.0	1
2-Chlorotoluene	ND	5.0	1	1,2,4-Trichlorobenzene	ND	5.0	1
4-Chlorotoluene	ND	5.0	1	1,1,1-Trichloroethane (1,1,1-TCA)	ND	5.0	1
1,2-Dibromo-3-chloropropane (DBCP)	ND	5.0	1	1,1,2-Trichloroethane (1,1,2-TCA)	ND	5.0	1
Dibromochloromethane	ND	5.0	1	Trichloroethene (TCE)	ND	5.0	1
1,2-Dibromoethane (EDB)	ND	5.0	1	Trichlorofluoromethane (Freon11)	ND	5.0	1
Dibromomethane	ND	5.0	1	1,2,3-Trichloropropane	ND	5.0	1
1,2-Dichlorobenzene (o-DCB)	ND	5.0	1	1,2,4-Trimethylbenzene	ND	5.0	1
1,3-Dichlorobenzene (m-DCB)	ND	5.0	1	1,3,5 -Trimethylbenzene	ND	5.0	1
1,4-Dichlorobenzene (p-DCB)	ND	5.0	1	Vinyl chloride	ND	5.0	1
Dichlorodifluoromethane (Freon 12)	ND	5.0	1	m,p-Xylene	ND	10	1
1,1-Dichloroethane (1,1-DCA)	ND	5.0	1	o-Xylene	ND	5.0	1
1,2-Dichloroethane (1,2-DCA)	ND	5.0	1	MTBE	ND	5.0	1
1,1-Dichloroethene (1,1-DCE)	ND	5.0	1				
cis-1,2-Dichloroethene	ND	5.0	1				
trans-1,2-Dichloroethene	ND	5.0	1				
1,2-Dichloropropane	ND	5.0	1				
1,3-Dichloropropane	ND	5.0	1				
2,2-Dichloropropane	ND	5.0	1				
1,1-Dichloropropene	ND	5.0	1				

QUALITY CONTROL DATA:

Surrogate	% Recovery	Acceptable Range
Dibromofluoromethane	77	60-130%
1,2-Dichloroethane-d4	70	60-130%
Toluene-d8	69	60-130%
4-Bromofluorobenzene	130	60-130%

ND - Not Detected at Indicated Reporting Limit (PQL).
RL-Reporting Limit (Practical Quantitation Limit)
DF-Dilution Factor

Veritas Laboratories
Truth in Quality, Truth in Service

CLIENT: Kleinfelder
PROJECT NAME: **BRT**
PROJECT NUMBER: 80359.3

CLIENT SAMPLE ID: **BRT-11/21/07-57-2**
DATE SAMPLED: 11/21/07
VERITAS SAMPLE ID: V0711052-02

METHOD: Volatile Organic Compounds by EPA 8260B, GC/MS
MATRIX: Soil
DATE(S) ANALYZED: 11/28/07

PARAMETER	RESULT µg/Kg	RL (PQL) µg/Kg	DF	PARAMETER	RESULT µg/Kg	RL (PQL) µg/Kg	DF
Benzene	ND	5.0	1	Ethylbenzene	ND	5.0	1
Bromobenzene	ND	5.0	1	Hexachlorobutadiene	ND	5.0	1
Bromodichloromethane	ND	5.0	1	Isopropylbenzene	ND	5.0	1
Bromoform	ND	5.0	1	4-Isopropyltoluene	ND	5.0	1
Bromomethane	ND	5.0	1	**Methylene chloride (DCM)**	**8.2**	**5.0**	**1**
n-Butylbenzene	ND	5.0	1	Naphthalene	ND	5.0	1
sec-Butylbenzene	ND	5.0	1	n-Propylbenzene	ND	5.0	1
tert-Butylbenzene	ND	5.0	1	Styrene	ND	5.0	1
Carbon tetrachloride	ND	5.0	1	1,1,1,2-Tetrachloroethane	ND	5.0	1
Chlorobenzene	ND	5.0	1	1,1,2,2-Tetrachloroethane	ND	5.0	1
Chloroethane	ND	5.0	1	Tetrachloroethene (PCE)	ND	5.0	1
Chloroform	ND	5.0	1	Toluene	ND	5.0	1
Chloromethane	ND	5.0	1	1,2,3-Trichlorobenzene	ND	5.0	1
2-Chlorotoluene	ND	5.0	1	1,2,4-Trichlorobenzene	ND	5.0	1
4-Chlorotoluene	ND	5.0	1	1,1,1-Trichloroethane (1,1,1-TCA)	ND	5.0	1
1,2-Dibromo-3-chloropropane (DBCP)	ND	5.0	1	1,1,2-Trichloroethane (1,1,2-TCA)	ND	5.0	1
Dibromochloromethane	ND	5.0	1	Trichloroethene (TCE)	ND	5.0	1
1,2-Dibromoethane (EDB)	ND	5.0	1	Trichlorofluoromethane (Freon11)	ND	5.0	1
Dibromomethane	ND	5.0	1	1,2,3-Trichloropropane	ND	5.0	1
1,2-Dichlorobenzene (o-DCB)	ND	5.0	1	1,2,4-Trimethylbenzene	ND	5.0	1
1,3-Dichlorobenzene (m-DCB)	ND	5.0	1	1,3,5 -Trimethylbenzene	ND	5.0	1
1,4-Dichlorobenzene (p-DCB)	ND	5.0	1	Vinyl chloride	ND	5.0	1
Dichlorodifluoromethane (Freon 12)	ND	5.0	1	m,p-Xylene	ND	10	1
1,1-Dichloroethane (1,1-DCA)	ND	5.0	1	o-Xylene	ND	5.0	1
1,2-Dichloroethane (1,2-DCA)	ND	5.0	1	MTBE	ND	5.0	1
1,1-Dichloroethene (1,1-DCE)	ND	5.0	1				
cis-1,2-Dichloroethene	ND	5.0	1				
trans-1,2-Dichloroethene	ND	5.0	1				
1,2-Dichloropropane	ND	5.0	1				
1,3-Dichloropropane	ND	5.0	1				
2,2-Dichloropropane	ND	5.0	1				
1,1-Dichloropropene	ND	5.0	1				

QUALITY CONTROL DATA:

Surrogate	% Recovery	Acceptable Range
Dibromofluoromethane	73	60-130%
1,2-Dichloroethane-d4	65	60-130%
Toluene-d8	67	60-130%
4-Bromofluorobenzene	121	60-130%

ND - Not Detected at Indicated Reporting Limit (PQL).
RL-Reporting Limit (Practical Quantitation Limit)
DF-Dilution Factor

Veritas Laboratories
Truth in Quality, Truth in Service

CLIENT: Kleinfelder
PROJECT NAME: **BRT**
PROJECT NUMBER: 80359.3

CLIENT SAMPLE ID: **BRT-11/21/07-56-(1-3) Composite**
DATE SAMPLED: 11/21/07
VERITAS SAMPLE ID: V0711052-03

METHOD: Volatile Organic Compounds by EPA 8260B, GC/MS
MATRIX: Soil
DATE(S) ANALYZED: 11/28/07

PARAMETER	RESULT µg/Kg	RL (PQL) µg/Kg	DF	PARAMETER	RESULT µg/Kg	RL (PQL) µg/Kg	DF
Benzene	ND	5.0	1	Ethylbenzene	ND	5.0	1
Bromobenzene	ND	5.0	1	Hexachlorobutadiene	ND	5.0	1
Bromodichloromethane	ND	5.0	1	Isopropylbenzene	ND	5.0	1
Bromoform	ND	5.0	1	4-Isopropyltoluene	ND	5.0	1
Bromomethane	ND	5.0	1	**Methylene chloride (DCM)**	**7.1**	**5.0**	**1**
n-Butylbenzene	ND	5.0	1	Naphthalene	ND	5.0	1
sec-Butylbenzene	ND	5.0	1	n-Propylbenzene	ND	5.0	1
tert-Butylbenzene	ND	5.0	1	Styrene	ND	5.0	1
Carbon tetrachloride	ND	5.0	1	1,1,1,2-Tetrachloroethane	ND	5.0	1
Chlorobenzene	ND	5.0	1	1,1,2,2-Tetrachloroethane	ND	5.0	1
Chloroethane	ND	5.0	1	Tetrachloroethene (PCE)	ND	5.0	1
Chloroform	ND	5.0	1	Toluene	ND	5.0	1
Chloromethane	ND	5.0	1	1,2,3-Trichlorobenzene	ND	5.0	1
2-Chlorotoluene	ND	5.0	1	1,2,4-Trichlorobenzene	ND	5.0	1
4-Chlorotoluene	ND	5.0	1	1,1,1-Trichloroethane (1,1,1-TCA)	ND	5.0	1
1,2-Dibromo-3-chloropropane (DBCP)	ND	5.0	1	1,1,2-Trichloroethane (1,1,2-TCA)	ND	5.0	1
Dibromochloromethane	ND	5.0	1	Trichloroethene (TCE)	ND	5.0	1
1,2-Dibromoethane (EDB)	ND	5.0	1	Trichlorofluoromethane (Freon11)	ND	5.0	1
Dibromomethane	ND	5.0	1	1,2,3-Trichloropropane	ND	5.0	1
1,2-Dichlorobenzene (o-DCB)	ND	5.0	1	1,2,4-Trimethylbenzene	ND	5.0	1
1,3-Dichlorobenzene (m-DCB)	ND	5.0	1	1,3,5 -Trimethylbenzene	ND	5.0	1
1,4-Dichlorobenzene (p-DCB)	ND	5.0	1	Vinyl chloride	ND	5.0	1
Dichlorodifluoromethane (Freon 12)	ND	5.0	1	m,p-Xylene	ND	10	1
1,1-Dichloroethane (1,1-DCA)	ND	5.0	1	o-Xylene	ND	5.0	1
1,2-Dichloroethane (1,2-DCA)	ND	5.0	1	MTBE	ND	5.0	1
1,1-Dichloroethene (1,1-DCE)	ND	5.0	1				
cis-1,2-Dichloroethene	ND	5.0	1				
trans-1,2-Dichloroethene	ND	5.0	1				
1,2-Dichloropropane	ND	5.0	1				
1,3-Dichloropropane	ND	5.0	1				
2,2-Dichloropropane	ND	5.0	1				
1,1-Dichloropropene	ND	5.0	1				

QUALITY CONTROL DATA:

Surrogate	% Recovery	Acceptable Range
Dibromofluoromethane	99	60-130%
1,2-Dichloroethane-d4	91	60-130%
Toluene-d8	93	60-130%
4-Bromofluorobenzene	194 F	60-130%

ND - Not Detected at Indicated Reporting Limit (PQL).
RL-Reporting Limit (Practical Quantitation Limit)
DF-Dilution Factor
F Flag – Surrogate failed high due to possible matrix interference.

Veritas Laboratories
Truth in Quality, Truth in Service

CLIENT: Kleinfelder
PROJECT NAME: **BRT**
PROJECT NUMBER: 80359.3

CLIENT SAMPLE ID: **BRT-11/21/07-56-(4-5) Composite**
DATE SAMPLED: 11/21/07
VERITAS SAMPLE ID: V0711052-04

METHOD: Volatile Organic Compounds by EPA 8260B, GC/MS
MATRIX: Soil
DATE(S) ANALYZED: 11/28/07

PARAMETER	RESULT µg/Kg	RL (PQL) µg/Kg	DF	PARAMETER	RESULT µg/Kg	RL (PQL) µg/Kg	DF
Benzene	ND	5.0	1	Ethylbenzene	ND	5.0	1
Bromobenzene	ND	5.0	1	Hexachlorobutadiene	ND	5.0	1
Bromodichloromethane	ND	5.0	1	Isopropylbenzene	ND	5.0	1
Bromoform	ND	5.0	1	4-Isopropyltoluene	ND	5.0	1
Bromomethane	ND	5.0	1	**Methylene chloride (DCM)**	**12**	**5.0**	**1**
n-Butylbenzene	ND	5.0	1	Naphthalene	ND	5.0	1
sec-Butylbenzene	ND	5.0	1	n-Propylbenzene	ND	5.0	1
tert-Butylbenzene	ND	5.0	1	Styrene	ND	5.0	1
Carbon tetrachloride	ND	5.0	1	1,1,1,2-Tetrachloroethane	ND	5.0	1
Chlorobenzene	ND	5.0	1	1,1,2,2-Tetrachloroethane	ND	5.0	1
Chloroethane	ND	5.0	1	Tetrachloroethene (PCE)	ND	5.0	1
Chloroform	ND	5.0	1	Toluene	ND	5.0	1
Chloromethane	ND	5.0	1	1,2,3-Trichlorobenzene	ND	5.0	1
2-Chlorotoluene	ND	5.0	1	1,2,4-Trichlorobenzene	ND	5.0	1
4-Chlorotoluene	ND	5.0	1	1,1,1-Trichloroethane (1,1,1-TCA)	ND	5.0	1
1,2-Dibromo-3-chloropropane (DBCP)	ND	5.0	1	1,1,2-Trichloroethane (1,1,2-TCA)	ND	5.0	1
Dibromochloromethane	ND	5.0	1	Trichloroethene (TCE)	ND	5.0	1
1,2-Dibromoethane (EDB)	ND	5.0	1	Trichlorofluoromethane (Freon11)	ND	5.0	1
Dibromomethane	ND	5.0	1	1,2,3-Trichloropropane	ND	5.0	1
1,2-Dichlorobenzene (o-DCB)	ND	5.0	1	1,2,4-Trimethylbenzene	ND	5.0	1
1,3-Dichlorobenzene (m-DCB)	ND	5.0	1	1,3,5 -Trimethylbenzene	ND	5.0	1
1,4-Dichlorobenzene (p-DCB)	ND	5.0	1	Vinyl chloride	ND	5.0	1
Dichlorodifluoromethane (Freon 12)	ND	5.0	1	m,p-Xylene	ND	10	1
1,1-Dichloroethane (1,1-DCA)	ND	5.0	1	o-Xylene	ND	5.0	1
1,2-Dichloroethane (1,2-DCA)	ND	5.0	1	MTBE	ND	5.0	1
1,1-Dichloroethene (1,1-DCE)	ND	5.0	1				
cis-1,2-Dichloroethene	ND	5.0	1				
trans-1,2-Dichloroethene	ND	5.0	1				
1,2-Dichloropropane	ND	5.0	1				
1,3-Dichloropropane	ND	5.0	1				
2,2-Dichloropropane	ND	5.0	1				
1,1-Dichloropropene	ND	5.0	1				

QUALITY CONTROL DATA:

Surrogate	% Recovery	Acceptable Range
Dibromofluoromethane	76	60-130%
1,2-Dichloroethane-d4	67	60-130%
Toluene-d8	67	60-130%
4-Bromofluorobenzene	117	60-130%

ND - Not Detected at Indicated Reporting Limit (PQL).
RL-Reporting Limit (Practical Quantitation Limit)
DF-Dilution Factor

Veritas Laboratories
Truth in Quality, Truth in Service

CLIENT: Kleinfelder
PROJECT NAME: **BRT**
PROJECT NUMBER: 80359.3

CLIENT SAMPLE ID: **METHOD BLANK**
DATE SAMPLED: NA
VERITAS SAMPLE ID: VBLK071128

METHOD: Volatile Organic Compounds by EPA 8260B, GC/MS
MATRIX: Soil
DATE(S) ANALYZED: 11/28/07

PARAMETER	RESULT µg/Kg	RL (PQL) µg/Kg	DF	PARAMETER	RESULT µg/Kg	RL (PQL) µg/Kg	DF
Benzene	ND	5.0	1	Ethylbenzene	ND	5.0	1
Bromobenzene	ND	5.0	1	Hexachlorobutadiene	ND	5.0	1
Bromodichloromethane	ND	5.0	1	Isopropylbenzene	ND	5.0	1
Bromoform	ND	5.0	1	4-Isopropyltoluene	ND	5.0	1
Bromomethane	ND	5.0	1	Methylene chloride (DCM)	ND	5.0	1
n-Butylbenzene	ND	5.0	1	Naphthalene	ND	5.0	1
sec-Butylbenzene	ND	5.0	1	n-Propylbenzene	ND	5.0	1
tert-Butylbenzene	ND	5.0	1	Styrene	ND	5.0	1
Carbon tetrachloride	ND	5.0	1	1,1,1,2-Tetrachloroethane	ND	5.0	1
Chlorobenzene	ND	5.0	1	1,1,2,2-Tetrachloroethane	ND	5.0	1
Chloroethane	ND	5.0	1	Tetrachloroethene (PCE)	ND	5.0	1
Chloroform	ND	5.0	1	Toluene	ND	5.0	1
Chloromethane	ND	5.0	1	1,2,3-Trichlorobenzene	ND	5.0	1
2-Chlorotoluene	ND	5.0	1	1,2,4-Trichlorobenzene	ND	5.0	1
4-Chlorotoluene	ND	5.0	1	1,1,1-Trichloroethane (1,1,1-TCA)	ND	5.0	1
1,2-Dibromo-3-chloropropane (DBCP)	ND	5.0	1	1,1,2-Trichloroethane (1,1,2-TCA)	ND	5.0	1
Dibromochloromethane	ND	5.0	1	Trichloroethene (TCE)	ND	5.0	1
1,2-Dibromoethane (EDB)	ND	5.0	1	Trichlorofluoromethane (Freon11)	ND	5.0	1
Dibromomethane	ND	5.0	1	1,2,3-Trichloropropane	ND	5.0	1
1,2-Dichlorobenzene (o-DCB)	ND	5.0	1	1,2,4-Trimethylbenzene	ND	5.0	1
1,3-Dichlorobenzene (m-DCB)	ND	5.0	1	1,3,5 -Trimethylbenzene	ND	5.0	1
1,4-Dichlorobenzene (p-DCB)	ND	5.0	1	Vinyl chloride	ND	5.0	1
Dichlorodifluoromethane (Freon 12)	ND	5.0	1	m,p-Xylene	ND	10	1
1,1-Dichloroethane (1,1-DCA)	ND	5.0	1	o-Xylene	ND	5.0	1
1,2-Dichloroethane (1,2-DCA)	ND	5.0	1	MTBE	ND	5.0	1
1,1-Dichloroethene (1,1-DCE)	ND	5.0	1				
cis-1,2-Dichloroethene	ND	5.0	1				
trans-1,2-Dichloroethene	ND	5.0	1				
1,2-Dichloropropane	ND	5.0	1				
1,3-Dichloropropane	ND	5.0	1				
2,2-Dichloropropane	ND	5.0	1				
1,1-Dichloropropene	ND	5.0	1				

QUALITY CONTROL DATA:

Surrogate	% Recovery	Acceptable Range
Dibromofluoromethane	70	60-130%
1,2-Dichloroethane-d4	63	60-130%
Toluene-d8	66	60-130%
4-Bromofluorobenzene	130	60-130%

ND - Not Detected at Indicated Reporting Limit (PQL).
RL-Reporting Limit (Practical Quantitation Limit)
DF-Dilution Factor

Veritas Laboratories

Truth n Quality, Truth in Service

(702) 321-8315 Phone
(702) 597-2098 Fax

6245 Harrison Drive, Suite 4, Las Vegas, NV 89120

Email: veritaslabs@msn.com

Veritas Lab ID: V071105 2

Company:	Kleinfelder	Telephone:	702-736-2936
Address:	6380 S. Polaris Avenue Las Vegas, Nevada	Fax:	702-361-9094
		Email:	dburns@kleinfelder.com
Attention:	Dan Burns	Project Name:	BRT
Invoice To:	Kleinfelder	Project Number	80359.3
Sampled by:	Dan Burns	Client P.O. No.	CLV 247461

Sampler attests to authenticity and validity of information on this Chain of Custody DCB (initial).
Falsification of information on this Chain of Custody may be considered fraud.

Client Sample Identification	Veritas Lab ID #	Sampling Date	Sampling Time	Com-posite	Grab	Matrix Code*	TPH Full – 8015M	RCRA 8 Metals*	Volatiles - 8260	Semi-volatiles - 8270	PCBs - 8082					# of Containers
								DCB								
							I	I	I	I	I					Preservation**
							G	G	G	G	G					Container Code:
BRT-11/21/07-57-1	V071105 2-01	11/21/07	0850		X	S	X	X	X							
BRT-11/21/07-57-2	-02	11/21/07	0851		X	S	X	X	X							
BRT-11/21/07-56-1			0855		X	S	X	X	X							
BRT-11/21/07-56-2	-03		0858	1	X	S	X	X	X							
BRT-11/21/07-56-3			0859		X	S	X	X	X							
BRT-11/21/07-56-4	-04		0900	2	X	S	X	X	X							
BRT-11/21/07-56-5		11/21/07	0901		X	S	X	X	X							

Comments

* Arsenic by 6020 (or 6010 if reporting limit of 1 mg/kg can be met).

A=Amber
G=Glass
P=Plastic
ST=Sterile
V=VOA Vial
T=Tedlar Bag
W=Wipe
O=Other

Relinquished by: (Signature)	Date/Time:
Dan Burns	11/21/07 09:27
Received by: (Signature)	Date/Time:
B. [illegible]	11/21/07, 09:27
Relinquished by: (Signature)	Date/Time:
Received by: (Signature)	Date/Time:

Turnaround Time:

___ 24 Hours
___ 48 Hours
___ 72 Hours
X Normal
___ Other

12/03/07
Date Needed

*Matrix Code
GW=Groundwater
WW=Wastewater
DW=Drinking Water
A=Air
S=Soil/Solid
SL=Sludge
OL=Organic Liquid
W=Wipe
O=Other

**Preservation Codes
I=Iced
H=HCL
N=HNO_3
S=H_2SO_4
X=NaOH
T=$Na_2S_2O_3$
Z=ZnAc
O=Other
NO=None

Received Temperature: 13°C

Received in Good Condition? Yes/No

Custody Seals? Yes/No

CHAIN OF CUSTODY *All Data Reported on a Wet-Weight Basis, Unless Otherwise Specified*

Veritas Laboratories
Truth in Quality, Truth in Service
6245 Harrison Drive, Suite 4, Las Vegas, NV 89120
(702) 321-8315 Phone
(702) 597-2098 Fax
Email: veritaslabs@msn.com

CLIENT: Kleinfelder
6380 S. Polaris Ave.
Las Vegas, NV 89118
ATTN: Dan Burns

PROJECT NAME: **BRT**
PROJECT NUMBER: 80359.3

VERITAS ORDER ID: V0711061
DATE RECEIVED: 11/28/07

Presented herein are the analytical results for samples received from the above referenced project.

Samples submitted for this project were not sampled by Veritas Laboratories. Unless otherwise noted, samples were received by Veritas Laboratories under a chain of custody in good condition, properly preserved, and within hold time for the requested analyses.

All laboratory analytical data presented herein was generated by a laboratory certified by the Nevada Division of Environmental Protection for each constituent and media reported for which a certification is required and offered.

Should you have any questions or comments, please feel free to contact me at (702) 321-8315.

General Comments:
None
Some Sample and/or QA results have been flagged as follows:
None

12/06/07

Bruce G. Cunningham
Veritas Laboratories
Nevada Lab ID NV00918

Date

Veritas Laboratories
Truth in Quality, Truth in Service

COMPOSITE SAMPLE IDENTIFICATION

VERITAS SAMPLE ID	**CLIENT SAMPLE ID (Composite)**
V0711061-01 Composite	BRT-11/28/07-58-1 BRT-11/28/07-58-2 BRT-11/28/07-58-3
V0711061-02 Composite	BRT-11/28/07-59-1 BRT-11/28/07-59-2 BRT-11/28/07-59-3

Veritas Laboratories
Truth in Quality, Truth in Service

CLIENT: Kleinfelder
PROJECT NAME: **BRT**
PROJECT NUMBER: 80359.3

TEST: **Total Extractable Petroleum Hydrocarbons Using GC/FID**
METHOD: TX TPH, 8015M (C_6-C_{35})
MATRIX: Soil

Client Sample ID	Sample Date/Time	Veritas Sample ID	Result mg/Kg	Carbon Range	Reporting Limit (PQL)	Dilution Factor	% Surrogate Recovery	Date Extracted/ Analyzed
BRT-11/28/07-58-(1-3)	**11/28/07, 0810-0812**	**V0711061-01 Composite**	**ND** **119** **137** **256**	**GRO** **DRO** **ORO** **TOTAL**	**20 mg/Kg** **40 mg/Kg** **40 mg/Kg**	**2** **2** **2**	**98[1]** **107[2]**	**11/29/07** **11/30/07**
BRT-11/28/07-59-(1-3)	**11/28/07, 0815-0817**	**V0711061-02 Composite**	**ND** **97** **112** **209**	**GRO** **DRO** **ORO** **TOTAL**	**20 mg/Kg** **40 mg/Kg** **40 mg/Kg**	**2** **2** **2**	**113[1]** **125[2]**	**11/29/07** **11/30/07**
Method Blank	NA	EBLK071128	ND ND ND ND	GRO DRO ORO TOTAL	10 mg/Kg 20 mg/Kg 20 mg/Kg	1 1 1	89[1] 92[2]	11/29/07 11/29/07

Surrogates used are: [1] Bromofluorobenzene and [2] Pentacosane. Acceptable recovery range is 70%-130%.
All data reported on a wet weight basis.

Carbon Ranges
GRO-Gasoline Range Organics (C_6-C_{10}), DRO-Diesel Range Organics (C_{10}-C_{28}), ORO-Oil Range Organics (C_{28}-C_{35})

ND - Not Detected at indicated Reporting Limit (PQL).

Veritas Laboratories
Truth in Quality, Truth in Service

CLIENT: Kleinfelder
PROJECT NAME**: BRT**
PROJECT NUMBER: 80359.3

CLIENT SAMPLE ID**: BRT-11/28/07-58-(1-3) Composite**
DATE SAMPLED: 11/28/07
VERITAS SAMPLE ID: V0711061-01

TEST: **RCRA 8 Metals by EPA 6010B***
MATRIX: Soil

PARAMETER	RESULT	REPORTING LIMIT (PQL)	UNITS	D.F.	DATE ANALYZED
Arsenic	**0.59**	**0.40**	**mg/Kg**	**1**	**11/30/07**
Barium	**130**	**0.25**	**mg/Kg**	**1**	**11/30/07**
Cadmium	**0.62**	**0.25**	**mg/Kg**	**1**	**11/30/07**
Chromium	**11**	**0.50**	**mg/Kg**	**1**	**11/30/07**
Lead	**29**	**2.5**	**mg/Kg**	**10**	**11/30/07**
Selenium	ND	10	mg/Kg	10	11/30/07
Silver	ND	5.0	mg/Kg	10	11/30/07
Mercury (EPA 7471)	ND	0.020	mg/Kg	1	12/03/07

==========

CLIENT: Kleinfelder
PROJECT NAME**: BRT**
PROJECT NUMBER: 80359.3

CLIENT SAMPLE ID**: BRT-11/28/07-59-(1-3) Composite**
DATE SAMPLED: 11/28/07
VERITAS SAMPLE ID: V0711061-02

TEST: **RCRA 8 Metals by EPA 6010B***
MATRIX: Soil

PARAMETER	RESULT	REPORTING LIMIT (PQL)	UNITS	D.F.	DATE ANALYZED
Arsenic	ND	0.40	mg/Kg	1	11/30/07
Barium	**210**	**0.25**	**mg/Kg**	**1**	**11/30/07**
Cadmium	**0.41**	**0.25**	**mg/Kg**	**1**	**11/30/07**
Chromium	**8.3**	**0.50**	**mg/Kg**	**1**	**11/30/07**
Lead	**12**	**2.5**	**mg/Kg**	**10**	**11/30/07**
Selenium	ND	10	mg/Kg	10	11/30/07
Silver	ND	0.50	mg/Kg	10	11/30/07
Mercury (EPA 7471)	ND	0.020	mg/Kg	1	12/03/07

DF-Dilution Factor.

ND – Not Detected at indicated Reporting Limit (PQL).

*Analysis subcontracted. Original subcontracted laboratory report filed at Veritas Laboratories.

Veritas Laboratories
Truth in Quality, Truth in Service

CLIENT: Kleinfelder
PROJECT NAME: **BRT**
PROJECT NUMBER: 80359.3

CLIENT SAMPLE ID: **BRT-11/28/07-58-(1-3) Composite**
DATE SAMPLED: 11/28/07
VERITAS SAMPLE ID: V0711061-01

METHOD: Volatile Organic Compounds by EPA 8260B, GC/MS
MATRIX: Soil
DATE(S) ANALYZED: 11/28/07

PARAMETER	RESULT µg/Kg	RL (PQL) µg/Kg	DF	PARAMETER	RESULT µg/Kg	RL (PQL) µg/Kg	DF
Benzene	ND	5.0	1	Ethylbenzene	ND	5.0	1
Bromobenzene	ND	5.0	1	Hexachlorobutadiene	ND	5.0	1
Bromodichloromethane	ND	5.0	1	Isopropylbenzene	ND	5.0	1
Bromoform	ND	5.0	1	4-Isopropyltoluene	ND	5.0	1
Bromomethane	ND	5.0	1	Methylene chloride (DCM)	ND	5.0	1
n-Butylbenzene	ND	5.0	1	Naphthalene	ND	5.0	1
sec-Butylbenzene	ND	5.0	1	n-Propylbenzene	ND	5.0	1
tert-Butylbenzene	ND	5.0	1	Styrene	ND	5.0	1
Carbon tetrachloride	ND	5.0	1	1,1,1,2-Tetrachloroethane	ND	5.0	1
Chlorobenzene	ND	5.0	1	1,1,2,2-Tetrachloroethane	ND	5.0	1
Chloroethane	ND	5.0	1	Tetrachloroethene (PCE)	ND	5.0	1
Chloroform	ND	5.0	1	Toluene	ND	5.0	1
Chloromethane	ND	5.0	1	1,2,3-Trichlorobenzene	ND	5.0	1
2-Chlorotoluene	ND	5.0	1	1,2,4-Trichlorobenzene	ND	5.0	1
4-Chlorotoluene	ND	5.0	1	1,1,1-Trichloroethane (1,1,1-TCA)	ND	5.0	1
1,2-Dibromo-3-chloropropane (DBCP)	ND	5.0	1	1,1,2-Trichloroethane (1,1,2-TCA)	ND	5.0	1
Dibromochloromethane	ND	5.0	1	Trichloroethene (TCE)	ND	5.0	1
1,2-Dibromoethane (EDB)	ND	5.0	1	Trichlorofluoromethane (Freon11)	ND	5.0	1
Dibromomethane	ND	5.0	1	1,2,3-Trichloropropane	ND	5.0	1
1,2-Dichlorobenzene (o-DCB)	ND	5.0	1	1,2,4-Trimethylbenzene	ND	5.0	1
1,3-Dichlorobenzene (m-DCB)	ND	5.0	1	1,3,5 -Trimethylbenzene	ND	5.0	1
1,4-Dichlorobenzene (p-DCB)	ND	5.0	1	Vinyl chloride	ND	5.0	1
Dichlorodifluoromethane (Freon 12)	ND	5.0	1	m,p-Xylene	ND	10	1
1,1-Dichloroethane (1,1-DCA)	ND	5.0	1	o-Xylene	ND	5.0	1
1,2-Dichloroethane (1,2-DCA)	ND	5.0	1	MTBE	ND	5.0	1
1,1-Dichloroethene (1,1-DCE)	ND	5.0	1				
cis-1,2-Dichloroethene	ND	5.0	1				
trans-1,2-Dichloroethene	ND	5.0	1				
1,2-Dichloropropane	ND	5.0	1				
1,3-Dichloropropane	ND	5.0	1				
2,2-Dichloropropane	ND	5.0	1				
1,1-Dichloropropene	ND	5.0	1				

QUALITY CONTROL DATA:

Surrogate	% Recovery	Acceptable Range
Dibromofluoromethane	71	60-130%
1,2-Dichloroethane-d4	62	60-130%
Toluene-d8	65	60-130%
4-Bromofluorobenzene	115	60-130%

ND - Not Detected at Indicated Reporting Limit (PQL).
RL-Reporting Limit (Practical Quantitation Limit)
DF-Dilution Factor

Veritas Laboratories
Truth in Quality, Truth in Service

CLIENT: Kleinfelder
PROJECT NAME: **BRT**
PROJECT NUMBER: 80359.3

CLIENT SAMPLE ID: **BRT-11/28/07-59-(1-3) Composite**
DATE SAMPLED: 11/28/07
VERITAS SAMPLE ID: V0711061-02

METHOD: Volatile Organic Compounds by EPA 8260B, GC/MS
MATRIX: Soil
DATE(S) ANALYZED: 11/28/07

PARAMETER	RESULT µg/Kg	RL (PQL) µg/Kg	DF	PARAMETER	RESULT µg/Kg	RL (PQL) µg/Kg	DF
Benzene	ND	5.0	1	Ethylbenzene	ND	5.0	1
Bromobenzene	ND	5.0	1	Hexachlorobutadiene	ND	5.0	1
Bromodichloromethane	ND	5.0	1	Isopropylbenzene	ND	5.0	1
Bromoform	ND	5.0	1	4-Isopropyltoluene	ND	5.0	1
Bromomethane	ND	5.0	1	Methylene chloride (DCM)	ND	5.0	1
n-Butylbenzene	ND	5.0	1	Naphthalene	ND	5.0	1
sec-Butylbenzene	ND	5.0	1	n-Propylbenzene	ND	5.0	1
tert-Butylbenzene	ND	5.0	1	Styrene	ND	5.0	1
Carbon tetrachloride	ND	5.0	1	1,1,1,2-Tetrachloroethane	ND	5.0	1
Chlorobenzene	ND	5.0	1	1,1,2,2-Tetrachloroethane	ND	5.0	1
Chloroethane	ND	5.0	1	Tetrachloroethene (PCE)	ND	5.0	1
Chloroform	ND	5.0	1	Toluene	ND	5.0	1
Chloromethane	ND	5.0	1	1,2,3-Trichlorobenzene	ND	5.0	1
2-Chlorotoluene	ND	5.0	1	1,2,4-Trichlorobenzene	ND	5.0	1
4-Chlorotoluene	ND	5.0	1	1,1,1-Trichloroethane (1,1,1-TCA)	ND	5.0	1
1,2-Dibromo-3-chloropropane (DBCP)	ND	5.0	1	1,1,2-Trichloroethane (1,1,2-TCA)	ND	5.0	1
Dibromochloromethane	ND	5.0	1	Trichloroethene (TCE)	ND	5.0	1
1,2-Dibromoethane (EDB)	ND	5.0	1	Trichlorofluoromethane (Freon11)	ND	5.0	1
Dibromomethane	ND	5.0	1	1,2,3-Trichloropropane	ND	5.0	1
1,2-Dichlorobenzene (o-DCB)	ND	5.0	1	1,2,4-Trimethylbenzene	ND	5.0	1
1,3-Dichlorobenzene (m-DCB)	ND	5.0	1	1,3,5 -Trimethylbenzene	ND	5.0	1
1,4-Dichlorobenzene (p-DCB)	ND	5.0	1	Vinyl chloride	ND	5.0	1
Dichlorodifluoromethane (Freon 12)	ND	5.0	1	m,p-Xylene	ND	10	1
1,1-Dichloroethane (1,1-DCA)	ND	5.0	1	o-Xylene	ND	5.0	1
1,2-Dichloroethane (1,2-DCA)	ND	5.0	1	MTBE	ND	5.0	1
1,1-Dichloroethene (1,1-DCE)	ND	5.0	1				
cis-1,2-Dichloroethene	ND	5.0	1				
trans-1,2-Dichloroethene	ND	5.0	1				
1,2-Dichloropropane	ND	5.0	1				
1,3-Dichloropropane	ND	5.0	1				
2,2-Dichloropropane	ND	5.0	1				
1,1-Dichloropropene	ND	5.0	1				

QUALITY CONTROL DATA:

Surrogate	% Recovery	Acceptable Range
Dibromofluoromethane	80	60-130%
1,2-Dichloroethane-d4	68	60-130%
Toluene-d8	78	60-130%
4-Bromofluorobenzene	153 F	60-130%

ND - Not Detected at Indicated Reporting Limit (PQL).
RL-Reporting Limit (Practical Quantitation Limit)
DF-Dilution Factor
F Flag – Surrogate failed high due to possible matrix interference.

Veritas Laboratories
Truth in Quality, Truth in Service

CLIENT: Kleinfelder
PROJECT NAME: **BRT**
PROJECT NUMBER: 80359.3

CLIENT SAMPLE ID: **METHOD BLANK**
DATE SAMPLED: NA
VERITAS SAMPLE ID: VBLK071128

METHOD: Volatile Organic Compounds by EPA 8260B, GC/MS
MATRIX: Soil
DATE(S) ANALYZED: 11/28/07

PARAMETER	RESULT µg/Kg	RL (PQL) µg/Kg	DF	PARAMETER	RESULT µg/Kg	RL (PQL) µg/Kg	DF
Benzene	ND	5.0	1	Ethylbenzene	ND	5.0	1
Bromobenzene	ND	5.0	1	Hexachlorobutadiene	ND	5.0	1
Bromodichloromethane	ND	5.0	1	Isopropylbenzene	ND	5.0	1
Bromoform	ND	5.0	1	4-Isopropyltoluene	ND	5.0	1
Bromomethane	ND	5.0	1	Methylene chloride (DCM)	ND	5.0	1
n-Butylbenzene	ND	5.0	1	Naphthalene	ND	5.0	1
sec-Butylbenzene	ND	5.0	1	n-Propylbenzene	ND	5.0	1
tert-Butylbenzene	ND	5.0	1	Styrene	ND	5.0	1
Carbon tetrachloride	ND	5.0	1	1,1,1,2-Tetrachloroethane	ND	5.0	1
Chlorobenzene	ND	5.0	1	1,1,2,2-Tetrachloroethane	ND	5.0	1
Chloroethane	ND	5.0	1	Tetrachloroethene (PCE)	ND	5.0	1
Chloroform	ND	5.0	1	Toluene	ND	5.0	1
Chloromethane	ND	5.0	1	1,2,3-Trichlorobenzene	ND	5.0	1
2-Chlorotoluene	ND	5.0	1	1,2,4-Trichlorobenzene	ND	5.0	1
4-Chlorotoluene	ND	5.0	1	1,1,1-Trichloroethane (1,1,1-TCA)	ND	5.0	1
1,2-Dibromo-3-chloropropane (DBCP)	ND	5.0	1	1,1,2-Trichloroethane (1,1,2-TCA)	ND	5.0	1
Dibromochloromethane	ND	5.0	1	Trichloroethene (TCE)	ND	5.0	1
1,2-Dibromoethane (EDB)	ND	5.0	1	Trichlorofluoromethane (Freon11)	ND	5.0	1
Dibromomethane	ND	5.0	1	1,2,3-Trichloropropane	ND	5.0	1
1,2-Dichlorobenzene (o-DCB)	ND	5.0	1	1,2,4-Trimethylbenzene	ND	5.0	1
1,3-Dichlorobenzene (m-DCB)	ND	5.0	1	1,3,5 -Trimethylbenzene	ND	5.0	1
1,4-Dichlorobenzene (p-DCB)	ND	5.0	1	Vinyl chloride	ND	5.0	1
Dichlorodifluoromethane (Freon 12)	ND	5.0	1	m,p-Xylene	ND	10	1
1,1-Dichloroethane (1,1-DCA)	ND	5.0	1	o-Xylene	ND	5.0	1
1,2-Dichloroethane (1,2-DCA)	ND	5.0	1	MTBE	ND	5.0	1
1,1-Dichloroethene (1,1-DCE)	ND	5.0	1				
cis-1,2-Dichloroethene	ND	5.0	1				
trans-1,2-Dichloroethene	ND	5.0	1				
1,2-Dichloropropane	ND	5.0	1				
1,3-Dichloropropane	ND	5.0	1				
2,2-Dichloropropane	ND	5.0	1				
1,1-Dichloropropene	ND	5.0	1				

QUALITY CONTROL DATA:

Surrogate	% Recovery	Acceptable Range
Dibromofluoromethane	70	60-130%
1,2-Dichloroethane-d4	63	60-130%
Toluene-d8	66	60-130%
4-Bromofluorobenzene	130	70-130%

ND - Not Detected at Indicated Reporting Limit (PQL).
RL-Reporting Limit (Practical Quantitation Limit)
DF-Dilution Factor

Veritas Laboratories

Truth n Quality, Truth n Service

6245 Harrison Drive, Suite 4, Las Vegas, NV 89120

(702) 321-8315 Phone
(702) 597-2098 Fax
Email: veritaslabs@msn.com

Veritas Lab ID: V071106/

Company:	Kleinfelder	Telephone:	702-736-2936
Address:	6380 S. Polaris Avenue Las Vegas, Nevada	Fax:	702-361-9094
		Email:	dburns@kleinfelder.com
Attention:	Dan Burns	Project Name:	BRT
Invoice To:	Kleinfelder	Project Number	80359.3
Sampled by:	Dan Burns	Client P.O. No.	CLV 247461

Sampler attests to authenticity and validity of information on this Chain of Custody DB (initial).
Falsification of information on this Chain of Custody may be considered fraud.

Client Sample Identification	Veritas Lab ID #	Sampling Date	Sampling Time	Composite	Grab	Matrix Code*	TPH Full – 8015M	RCRA 8 Metals*	Volatiles - 8260	Semi-volatiles - 8270	PCBs - 8082				
# of Containers							I	I	I	I	I				
Preservation**							I	I	I	I	I				
Container Code:							G	G	G	G	G				
BRT-11/28/07-58-1	V071106/-01	11/28/07	0810	1	X	S	X	X	X						
BRT-11/28/07-58-2	↓	↓	0811		X	S	X	X	X						
BRT-11/28/07-58-3	↓	↓	0812		X	S	X	X	X						
BRT-11/28/07-59-1	V071106/-02	↓	0815		X	S	X	X	X						
BRT-11/28/07-59-2	↓	↓	0816	2	X	S	X	X	X						
BRT-11/28/07-59-3	↓	11/28/07	0817		X	S	X	X	X						

A=Amber
G=Glass
P=Plastic
ST=Sterile
V=VOA Vial
T=Tedlar Bag
W=Wipe
O=Other

Comments

* Arsenic by 6020 (or 6010 if reporting limit of 1 mg/kg can be met).

Relinquished by: (Signature)	Date/Time:
Dan C Burns	11/28/07 0905
Received by: (Signature)	Date/Time:
B. [illegible]	11/28/07, 0905
Relinquished by: (Signature)	Date/Time:
Received by: (Signature)	Date/Time:

Turnaround Time:
___ 24 Hours
___ 48 Hours
___ 72 Hours
X Normal
___ Other
12/06/07
Date Needed

*Matrix Code
GW=Groundwater
WW=Wastewater
DW=Drinking Water
A=Air
S=Soil/Solid
SL=Sludge
OL=Organic Liquid
W=Wipe
O=Other

**Preservation Codes
I=Iced
H=HCL
N=HNO_3
S=H_2SO_4
X=NaOH
T=$Na_2S_2O_3$
Z=ZnAc
O=Other
NO=None

Received Temperature: 10 °C
Received in Good Condition? Yes/No
Custody Seals? Yes/No

CHAIN OF CUSTODY *All Data Reported on a Wet-Weight Basis, Unless Otherwise Specified* **Page 1 of 1**

Veritas Laboratories
Truth in Quality, Truth in Service
6245 Harrison Drive, Suite 4, Las Vegas, NV 89120
(702) 321-8315 Phone
(702) 597-2098 Fax
Email: veritaslabs@msn.com

CLIENT: Kleinfelder
6380 S. Polaris Ave.
Las Vegas, NV 89118
ATTN: Dan Burns

PROJECT NAME: **BRT**
PROJECT NUMBER: 80359.3

VERITAS ORDER ID: V0711072
DATE RECEIVED: 11/30/07

Presented herein are the analytical results for samples received from the above referenced project.

Samples submitted for this project were not sampled by Veritas Laboratories. Unless otherwise noted, samples were received by Veritas Laboratories under a chain of custody in good condition, properly preserved, and within hold time for the requested analyses.

All laboratory analytical data presented herein was generated by a laboratory certified by the Nevada Division of Environmental Protection for each constituent and media reported for which a certification is required and offered.

Should you have any questions or comments, please feel free to contact me at (702) 321-8315.

General Comments:
None
Some Sample and/or QA results have been flagged as follows:
None

12/11/07

Bruce G. Cunningham
Veritas Laboratories
Nevada Lab ID NV00918

Date

Veritas Laboratories

Truth in Quality, Truth in Service

COMPOSITE SAMPLE IDENTIFICATION

VERITAS SAMPLE ID	CLIENT SAMPLE ID (Composite)
V0711072-01 Composite	BRT-11/30/07-60-1 BRT-11/30/07-60-2 BRT-11/30/07-60-3 BRT-11/30/07-60-4

Veritas Laboratories
Truth in Quality, Truth in Service

CLIENT: Kleinfelder
PROJECT NAME: **BRT**
PROJECT NUMBER: 80359.3

TEST: **Total Extractable Petroleum Hydrocarbons Using GC/FID**
METHOD: TX TPH, 8015M (C_6-C_{35})
MATRIX: Soil

Client Sample ID	Sample Date/Time	Veritas Sample ID	Result mg/Kg	Carbon Range	Reporting Limit (PQL)	Dilution Factor	% Surrogate Recovery	Date Extracted/ Analyzed
BRT-11/30/07-60-(1-4)	11/30/07, 0800-0804	V0711072-01 Composite	ND	GRO	10 mg/Kg	1	86[1]	12/03/07
			ND	DRO	20 mg/Kg	1	89[2]	12/03/07
			ND	ORO	20 mg/Kg	1		
			ND	TOTAL				
Method Blank	NA	EBLK071203	ND	GRO	10 mg/Kg	1	90[1]	12/03/07
			ND	DRO	20 mg/Kg	1	96[2]	12/03/07
			ND	ORO	20 mg/Kg	1		
			ND	TOTAL				

Surrogates used are: [1] Bromofluorobenzene and [2] Pentacosane. Acceptable recovery range is 70%-130%.
All data reported on a wet weight basis.

Carbon Ranges
GRO-Gasoline Range Organics (C_6-C_{10}), DRO-Diesel Range Organics (C_{10}-C_{28}), ORO-Oil Range Organics (C_{28}-C_{35})

ND - Not Detected at indicated Reporting Limit (PQL).

Veritas Laboratories

Truth in Quality, Truth in Service

CLIENT: Kleinfelder
PROJECT NAME**: BRT**
PROJECT NUMBER: 80359.3

CLIENT SAMPLE ID**: BRT-11/30/07-60-(1-4) Composite**
DATE SAMPLED: 11/30/07
VERITAS SAMPLE ID: V0711072-01

TEST: **RCRA 8 Metals by EPA 6010B***
MATRIX: Soil

PARAMETER	RESULT	REPORTING LIMIT (PQL)	UNITS	D.F.	DATE ANALYZED
Arsenic	ND	0.40	mg/Kg	1	12/11/07
Barium	**120**	**0.25**	**mg/Kg**	**1**	12/11/07
Cadmium	ND	0.25	mg/Kg	1	12/11/07
Chromium	**7.2**	**0.50**	**mg/Kg**	**1**	12/11/07
Lead	**26**	**2.5**	**mg/Kg**	**10**	12/11/07
Selenium	ND	5.0	mg/Kg	5	12/11/07
Silver	ND	0.50	mg/Kg	1	12/11/07
Mercury (EPA 7471)	ND	0.020	mg/Kg	1	12/11/07

DF-Dilution Factor.

ND – Not Detected at indicated Reporting Limit (PQL).

*Analysis subcontracted. Original subcontracted laboratory report filed at Veritas Laboratories.

Veritas Laboratories
Truth in Quality, Truth in Service

CLIENT: Kleinfelder
PROJECT NAME: **BRT**
PROJECT NUMBER: 80359.3

CLIENT SAMPLE ID: **BRT-11/30/07-60-(1-4)**
DATE SAMPLED: 11/30/07
VERITAS SAMPLE ID: V0711072-01

METHOD: Volatile Organic Compounds by EPA 8260B, GC/MS
MATRIX: Soil
DATE(S) ANALYZED: 12/04/07

PARAMETER	RESULT µg/Kg	RL (PQL) µg/Kg	DF	PARAMETER	RESULT µg/Kg	RL (PQL) µg/Kg	DF
Benzene	ND	5.0	1	Ethylbenzene	ND	5.0	1
Bromobenzene	ND	5.0	1	Hexachlorobutadiene	ND	5.0	1
Bromodichloromethane	ND	5.0	1	Isopropylbenzene	ND	5.0	1
Bromoform	ND	5.0	1	4-Isopropyltoluene	ND	5.0	1
Bromomethane	ND	5.0	1	**Methylene chloride (DCM)**	**11**	**5.0**	**1**
n-Butylbenzene	ND	5.0	1	Naphthalene	ND	5.0	1
sec-Butylbenzene	ND	5.0	1	n-Propylbenzene	ND	5.0	1
tert-Butylbenzene	ND	5.0	1	Styrene	ND	5.0	1
Carbon tetrachloride	ND	5.0	1	1,1,1,2-Tetrachloroethane	ND	5.0	1
Chlorobenzene	ND	5.0	1	1,1,2,2-Tetrachloroethane	ND	5.0	1
Chloroethane	ND	5.0	1	Tetrachloroethene (PCE)	ND	5.0	1
Chloroform	ND	5.0	1	**Toluene**	**17**	**10**	**1**
Chloromethane	ND	5.0	1	1,2,3-Trichlorobenzene	ND	5.0	1
2-Chlorotoluene	ND	5.0	1	1,2,4-Trichlorobenzene	ND	5.0	1
4-Chlorotoluene	ND	5.0	1	1,1,1-Trichloroethane (1,1,1-TCA)	ND	5.0	1
1,2-Dibromo-3-chloropropane (DBCP)	ND	5.0	1	1,1,2-Trichloroethane (1,1,2-TCA)	ND	5.0	1
Dibromochloromethane	ND	5.0	1	Trichloroethene (TCE)	ND	5.0	1
1,2-Dibromoethane (EDB)	ND	5.0	1	Trichlorofluoromethane (Freon11)	ND	5.0	1
Dibromomethane	ND	5.0	1	1,2,3-Trichloropropane	ND	5.0	1
1,2-Dichlorobenzene (o-DCB)	ND	5.0	1	1,2,4-Trimethylbenzene	ND	5.0	1
1,3-Dichlorobenzene (m-DCB)	ND	5.0	1	1,3,5 -Trimethylbenzene	ND	5.0	1
1,4-Dichlorobenzene (p-DCB)	ND	5.0	1	Vinyl chloride	ND	5.0	1
Dichlorodifluoromethane (Freon 12)	ND	5.0	1	m,p-Xylene	ND	10	1
1,1-Dichloroethane (1,1-DCA)	ND	5.0	1	o-Xylene	ND	5.0	1
1,2-Dichloroethane (1,2-DCA)	ND	5.0	1	MTBE	ND	5.0	1
1,1-Dichloroethene (1,1-DCE)	ND	5.0	1				
cis-1,2-Dichloroethene	ND	5.0	1				
trans-1,2-Dichloroethene	ND	5.0	1				
1,2-Dichloropropane	ND	5.0	1				
1,3-Dichloropropane	ND	5.0	1				
2,2-Dichloropropane	ND	5.0	1				
1,1-Dichloropropene	ND	5.0	1				

QUALITY CONTROL DATA:

Surrogate	% Recovery	Acceptable Range
Dibromofluoromethane	89	60-130%
1,2-Dichloroethane-d4	86	60-130%
Toluene-d8	74	60-130%
4-Bromofluorobenzene	133 F	60-130%

ND - Not Detected at Indicated Reporting Limit (PQL).
RL-Reporting Limit (Practical Quantitation Limit)
DF-Dilution Factor
F Flag – Surrogate failed high due to possible matrix interference.

Veritas Laboratories
Truth in Quality, Truth in Service

CLIENT: Kleinfelder
PROJECT NAME: **BRT**
PROJECT NUMBER: 80359.3

CLIENT SAMPLE ID: **METHOD BLANK**
DATE SAMPLED: NA
VERITAS SAMPLE ID: VBLK071204

METHOD: Volatile Organic Compounds by EPA 8260B, GC/MS
MATRIX: Soil
DATE(S) ANALYZED: 12/04/07

PARAMETER	RESULT µg/Kg	RL (PQL) µg/Kg	DF	PARAMETER	RESULT µg/Kg	RL (PQL) µg/Kg	DF
Benzene	ND	5.0	1	Ethylbenzene	ND	5.0	1
Bromobenzene	ND	5.0	1	Hexachlorobutadiene	ND	5.0	1
Bromodichloromethane	ND	5.0	1	Isopropylbenzene	ND	5.0	1
Bromoform	ND	5.0	1	4-Isopropyltoluene	ND	5.0	1
Bromomethane	ND	5.0	1	Methylene chloride (DCM)	ND	5.0	1
n-Butylbenzene	ND	5.0	1	Naphthalene	ND	5.0	1
sec-Butylbenzene	ND	5.0	1	n-Propylbenzene	ND	5.0	1
tert-Butylbenzene	ND	5.0	1	Styrene	ND	5.0	1
Carbon tetrachloride	ND	5.0	1	1,1,1,2-Tetrachloroethane	ND	5.0	1
Chlorobenzene	ND	5.0	1	1,1,2,2-Tetrachloroethane	ND	5.0	1
Chloroethane	ND	5.0	1	Tetrachloroethene (PCE)	ND	5.0	1
Chloroform	ND	5.0	1	Toluene	ND	10	1
Chloromethane	ND	5.0	1	1,2,3-Trichlorobenzene	ND	5.0	1
2-Chlorotoluene	ND	5.0	1	1,2,4-Trichlorobenzene	ND	5.0	1
4-Chlorotoluene	ND	5.0	1	1,1,1-Trichloroethane (1,1,1-TCA)	ND	5.0	1
1,2-Dibromo-3-chloropropane (DBCP)	ND	5.0	1	1,1,2-Trichloroethane (1,1,2-TCA)	ND	5.0	1
Dibromochloromethane	ND	5.0	1	Trichloroethene (TCE)	ND	5.0	1
1,2-Dibromoethane (EDB)	ND	5.0	1	Trichlorofluoromethane (Freon11)	ND	5.0	1
Dibromomethane	ND	5.0	1	1,2,3-Trichloropropane	ND	5.0	1
1,2-Dichlorobenzene (o-DCB)	ND	5.0	1	1,2,4-Trimethylbenzene	ND	5.0	1
1,3-Dichlorobenzene (m-DCB)	ND	5.0	1	1,3,5 -Trimethylbenzene	ND	5.0	1
1,4-Dichlorobenzene (p-DCB)	ND	5.0	1	Vinyl chloride	ND	5.0	1
Dichlorodifluoromethane (Freon 12)	ND	5.0	1	m,p-Xylene	ND	10	1
1,1-Dichloroethane (1,1-DCA)	ND	5.0	1	o-Xylene	ND	5.0	1
1,2-Dichloroethane (1,2-DCA)	ND	5.0	1	MTBE	ND	5.0	1
1,1-Dichloroethene (1,1-DCE)	ND	5.0	1				
cis-1,2-Dichloroethene	ND	5.0	1				
trans-1,2-Dichloroethene	ND	5.0	1				
1,2-Dichloropropane	ND	5.0	1				
1,3-Dichloropropane	ND	5.0	1				
2,2-Dichloropropane	ND	5.0	1				
1,1-Dichloropropene	ND	5.0	1				

QUALITY CONTROL DATA:

Surrogate	% Recovery	Acceptable Range
Dibromofluoromethane	69	60-130%
1,2-Dichloroethane-d4	62	60-130%
Toluene-d8	66	60-130%
4-Bromofluorobenzene	130	60-130%

ND - Not Detected at Indicated Reporting Limit (PQL).
RL-Reporting Limit (Practical Quantitation Limit)
DF-Dilution Factor

Veritas Laboratories

Truth in Quality, Truth in Service

(702) 321-8315 Phone
(702) 597-2098 Fax
6245 Harrison Drive, Suite 4, Las Vegas, NV 89120
Email: veritaslabs@msn.com

Veritas Lab ID: V0711072

Company:	Kleinfelder	Telephone:	702-736-2936
Address:	6380 S. Polaris Avenue Las Vegas, Nevada	Fax:	702-361-9094
		Email:	dburns@kleinfelder.com
Attention:	Dan Burns	Project Name:	BRT
Invoice To:	Kleinfelder	Project Number	80359.3
Sampled by:	Dan Burns	Client P.O. No.	CLV 247461

Sampler attests to authenticity and validity of information on this Chain of Custody DCB (initial).
Falsification of information on this Chain of Custody may be considered fraud.

Client Sample Identification	Veritas Lab ID #	Sampling Date	Sampling Time	Com-posite	Grab	Matrix Code*	TPH Full – 8015M	RCRA 8 Metals*	Volatiles - 8260	Semi-volatiles - 8270	PCBs - 8082				
# of Containers							I	I	I	I	I				
Preservation**							I	I	I	I	I				
Container Code:							G	G	G	G	G				
BRT-11/30/07-60-1	V0711072 -01	11/30/07	0800		X	S	X	X	X						
BRT-11/30/07-60-2		↓	0802		X	S	X	X	X						
BRT-11/30/07-60-3		↓	0803	D	X	S	X	X	X						
BRT-11/30/07-60-4		11/30/07	0804		X	S	X	X	X						

A=Amber
G=Glass
P=Plastic
ST=Sterile
V=VOA Vial
T=Tedlar Bag
W=Wipe
O=Other

Comments

* Arsenic by 6020 (or 6010 if reporting limit of 1 mg/kg can be met).

Relinquished by: (Signature)	Date/Time: 11/30/07 1105
Received by: (Signature)	Date/Time: 11/30/07, 1105
Relinquished by: (Signature)	Date/Time: 11/30/07, 1210
Received by: (Signature)	Date/Time: 11/30/07 12:10

Turnaround Time:
___ 24 Hours
___ 48 Hours
___ 72 Hours
X Normal
___ Other
12/10/07
Date Needed

*Matrix Code
GW=Groundwater
WW=Wastewater
DW=Drinking Water
A=Air
S=Soil/Solid
SL=Sludge
OL=Organic Liquid
W=Wipe
O=Other

**Preservation Codes
I=Iced
H=HCL
N=HNO_3
S=H_2SO_4
X=NaOH
T=$Na_2S_2O_3$
Z=ZnAc
O=Other
NO=None

Received Temperature: 2°C

Received in Good Condition? Yes/No

Custody Seals? Yes/No

CHAIN OF CUSTODY *All Data Reported on a Wet-Weight Basis, Unless Otherwise Specified*