



AS NOTED	
VERIFY SCALE	
BAR IS ONE INCH ON ORIGINAL DRAWING. 0  1"	
DATE	APRIL 2026
PROJ	W7Y56600
DWG	IP-05
SHEET	

SITE SCHEDULE			
SYMBOL	DESCRIPTION	QTY	DETAIL
	2' X 2' ROUNDED GRANITE BOULDER	9	5/LP-04
	COMPOSTED WOOD CHIPS FERTILE MULCH/FULL CIRCLE COMPOST OR APPROVED EQUAL, 3" MIN DEPTH	361 SF	4/LP-04

PLANT SCHEDULE						
SYMBOL	BOTANICAL NAME	COMMON NAME	CONT	SIZE HXW	WATER USE	QTY
TREES						
	ACER BUERGERIANUM CLASS 2	TRIDENT MAPLE	4" CAL	35'HX20'W	MEDIUM	2
	CUPRESSUS SEMPERVIRENS 'MONSHEL' CLASS X	TINY TOWER® ITALIAN CYPRESS	6' HT.	15'HX3'W	LOW	2
	EXISTING TREE	PROTECT-IN-PLACE EXISTING TREE	-			2
	QUERCUS DOUGLASII CLASS 3	BLUE OAK	4" CAL	30'HX30'W	LOW	3
	QUERCUS MUEHLENBERGII CLASS 4	SCARLET OAK	4" CAL	40'HX40'W	LOW/MEDIUM	2
	STYPHNOLOBIUM JAPONICUM CLASS 3	JAPANESE PAGODA TREE	4" CAL	40'HX40'W	LOW	5
	TILIA CORDATA 'CORZAM' CLASS 3	CORINTHIAN LITTLELEAF LINDEN	4" CAL	40'HX15'W	MEDIUM	3
	ULMUS PROPINQUA 'JFS-BIEBERICH' TM CLASS 3	EMERALD SUNSHINE ELM	4" CAL	35'HX25'W	MEDIUM	4
SHRUBS						
	BOUTELOUA GRACILIS 'BLONDE AMBITION'	BLONDE AMBITION BLUE GRAMA	5 GAL	2'HX2'W	LOW	18
	CALAMAGROSTIS X ACUTIFLORA 'KARL FOERSTER'	KARL FOERSTER FEATHER REED GRASS	5 GAL	2.5'HX5'W	LOW	4
	PINUS MUGO 'MOPS'	MOPS MUGO PINE	5 GAL	2'HX3'W	LOW	4
	PRUNUS BESSEYI 'P011S' TM	PAWNEE BUTTES SAND CHERRY	5 GAL	1.5'HX6'W	LOW	2

ALL TREES SHALL BE BALLED AND BURLAPPED. ROOT BARRIERS REQUIRED PER TREE ROOT BARRIER DETAIL 8/LP-07.

*ALTERNATE - SHRUBS ARE INCLUDED TO MEET PROPOSED CITY OF RENO TITLE 18 LANDSCAPING REQUIREMENTS. SHRUBS ARE IRRIGATED WITH TREE IRRIGATION SYSTEM AND ARE INDICATOR PLANTS TO DETECT DRY CONDITIONS AND PROVIDE MITIGATION PRIOR TO IMPACTS TO TREES.

DRAFT PS&E
NOT FOR
CONSTRUCTION

REGIONAL TRANSPORTATION COMMISSION OF WASHOE COUNTY
PPWP-WA-2026-257 FHWA PIN:BR-0191-(343) NDOT EA: 74508

SIERRA STREET BRIDGE REPLACEMENT PROJECT
LANDSCAPE SCHEDULE
AND NOTES

 **Stantec**
5390 KIETZKE LANE STE 103
RENO, NV 89511
PH (775) 850-0777

N/A	
VERIFY SCALE	
BAR IS ONE INCH ON ORIGINAL DRAWING. 0 1"	
DATE	APRIL 2026
PROJ	W7Y56600
DWG	LP-01
SHEET	

REUSE OF DOCUMENTS: THIS DOCUMENT, AND THE IDEAS AND DESIGNS INCORPORATED HEREIN, AS AN INSTRUMENT OF PROFESSIONAL SERVICE, IS THE PROPERTY OF JACOBS AND IS NOT TO BE USED, IN WHOLE OR IN PART, FOR ANY OTHER PROJECT WITHOUT THE WRITTEN AUTHORIZATION OF JACOBS.

© JACOBS 2020. ALL RIGHTS RESERVED.
B SANTNER / J GROB
B STRICKLER
B SANTNER

NO. DATE DSGN


APVD

CHK

DR

REVISION


BY APVD

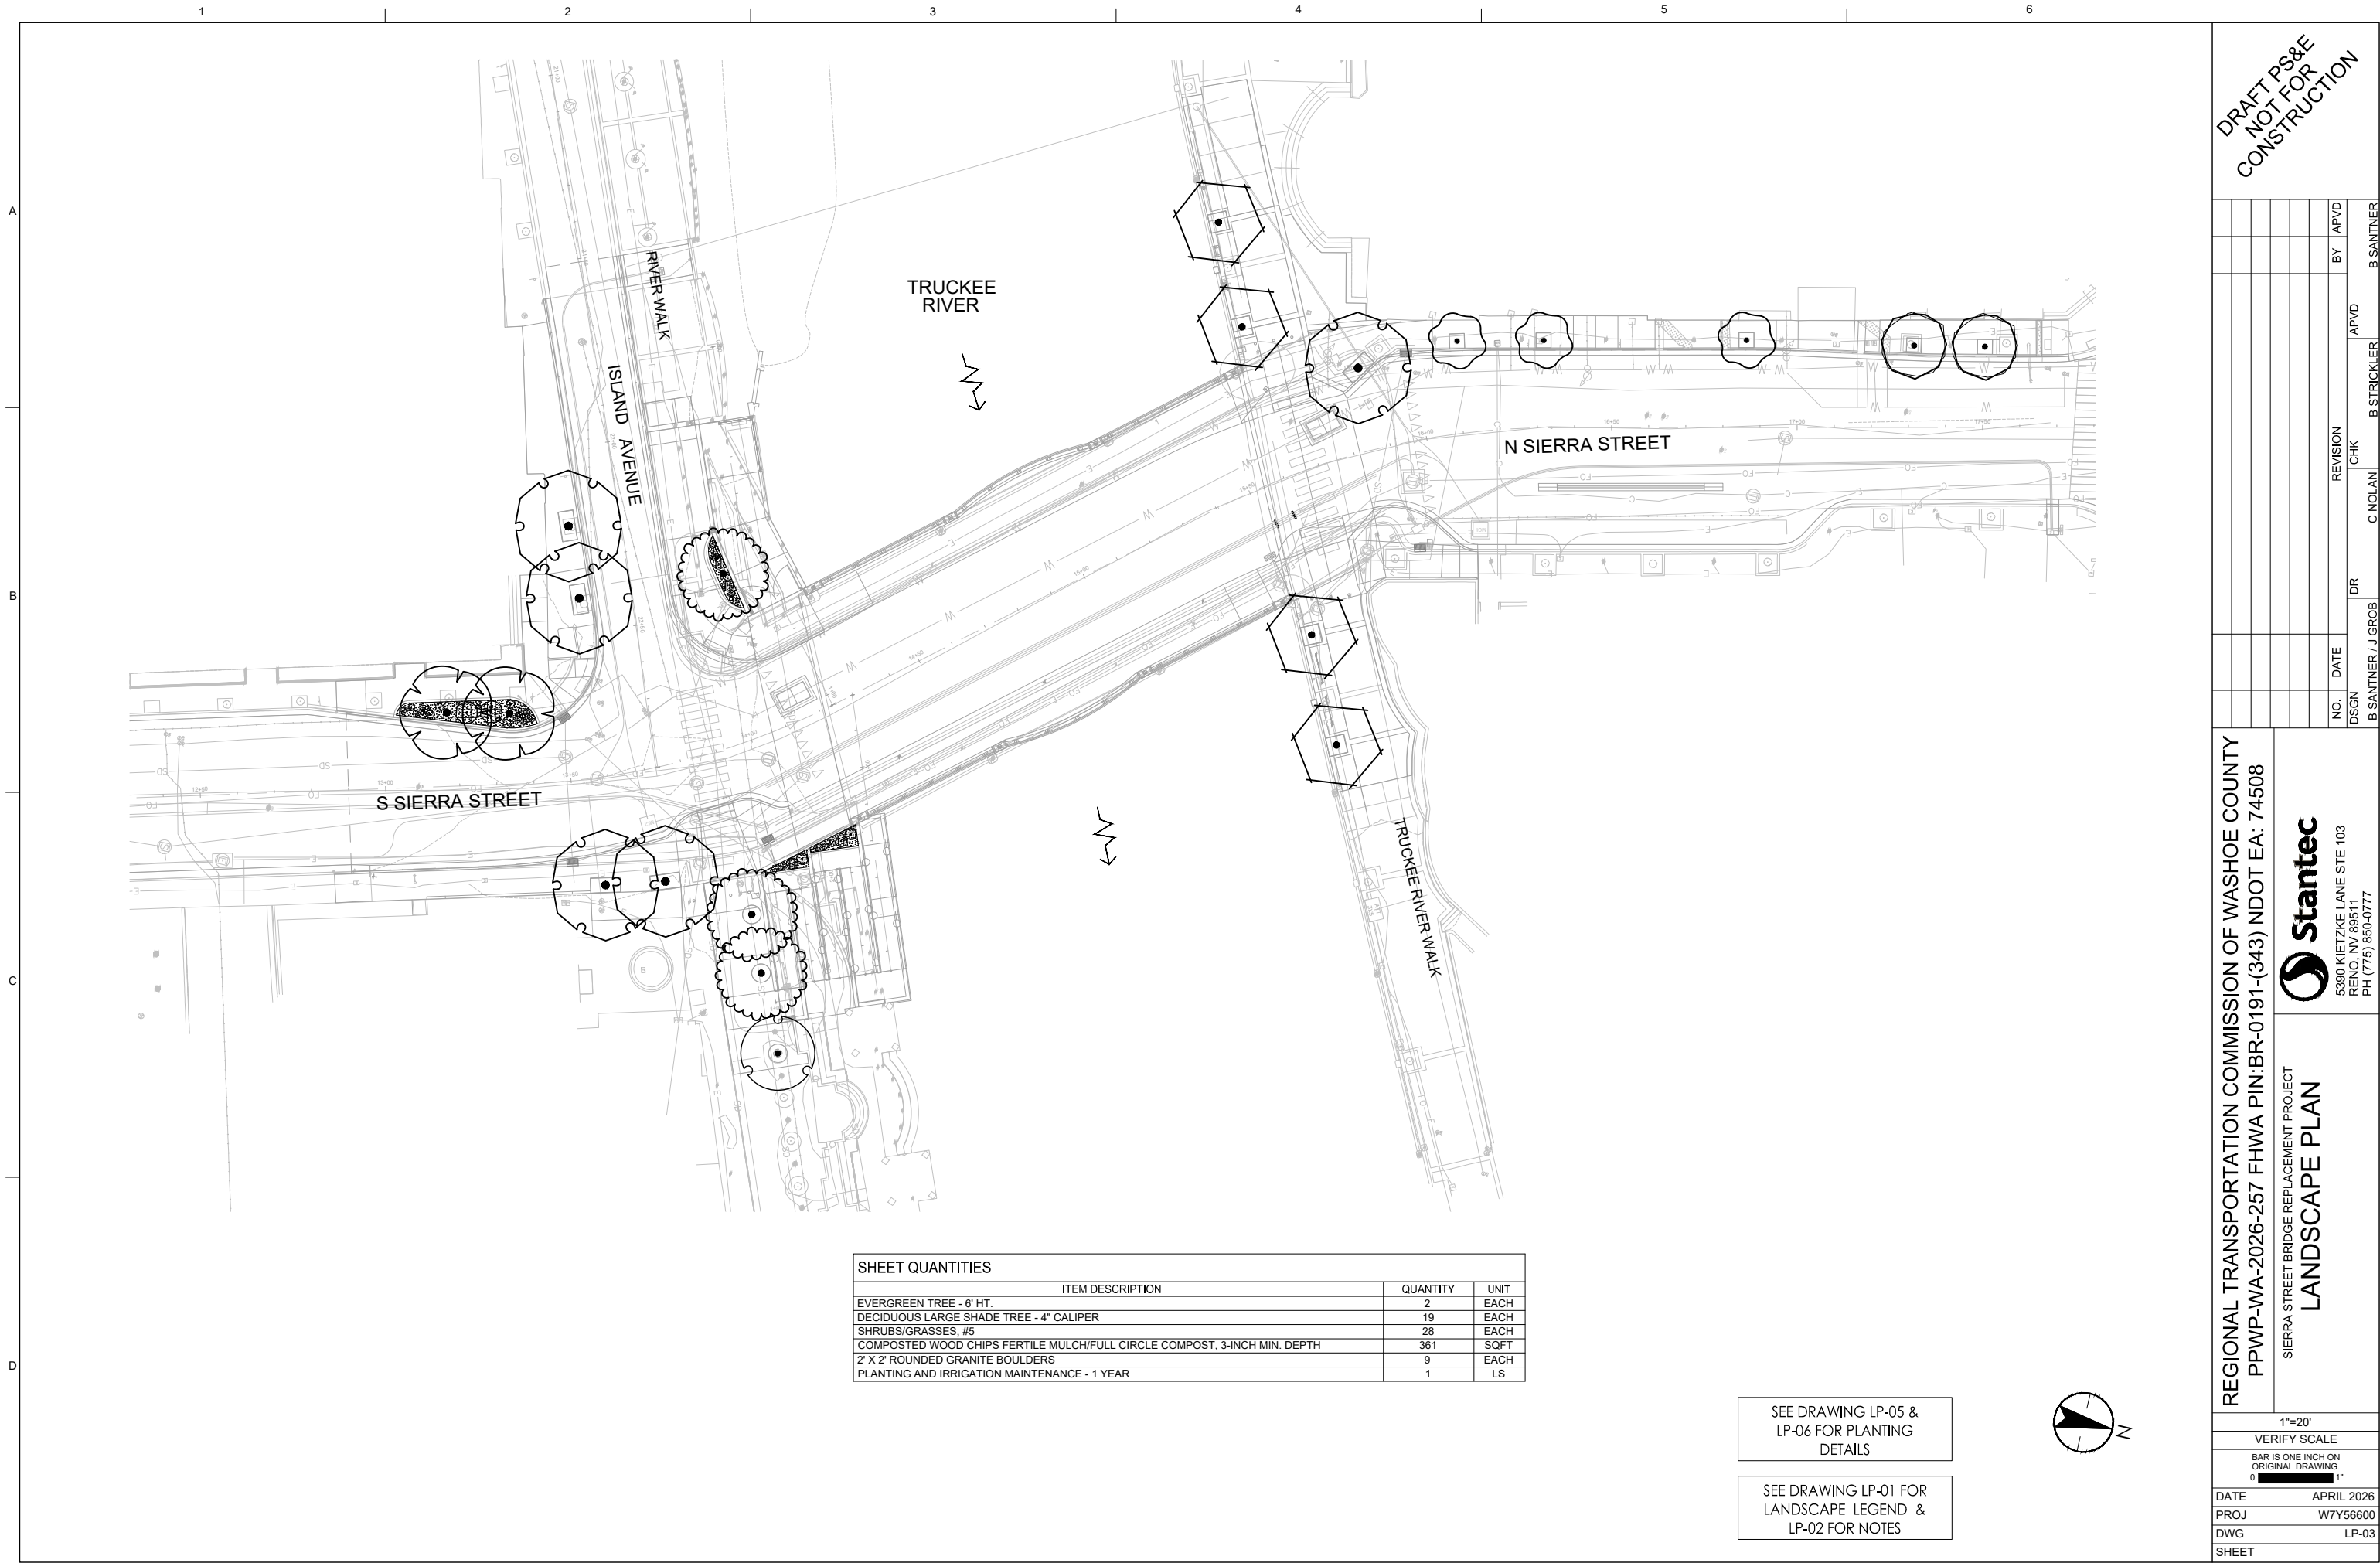

SHEET QUANTITIES		
ITEM DESCRIPTION	QUANTITY	UNIT
EVERGREEN TREE - 6' HT.	2	EACH
DECIDUOUS LARGE SHADE TREE - 4" CALIPER	19	EACH
SHRUBS/GRASSES, #5	28	EACH
COMPOSTED WOOD CHIPS FERTILE MULCH/FULL CIRCLE COMPOST, 3-INCH MIN. DEPTH	361	SQFT
2' X 2' ROUNDED GRANITE BOULDERS	9	EACH
PLANTING AND IRRIGATION MAINTENANCE - 1 YEAR	1	LS

SEE DRAWING LP-05 &
LP-06 FOR PLANTING
DETAILS

SEE DRAWING LP-01 FOR
LANDSCAPE LEGEND &
LP-02 FOR NOTES

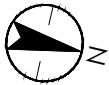


REGIONAL TRANSPORTATION COMMISSION OF WASHOE COUNTY
PPWP-WA-2026-257 FHWA PIN:BR-0191-(343) NDOT EA: 74508

SIERRA STREET BRIDGE REPLACEMENT PROJECT
LANDSCAPE PLAN




NO.	DATE	REVISION			BY	APVD
		DR	CHK	APVD		
DSGN						
B SANTNER / J GROB						

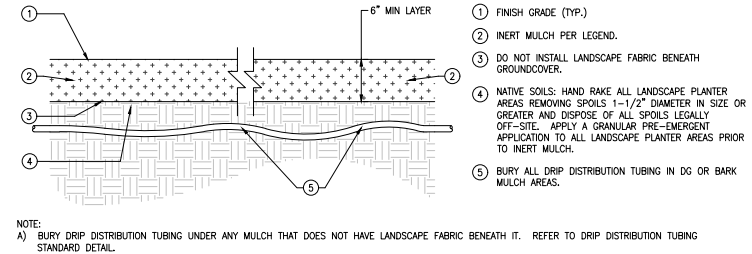


SUB-TITLE
PROJ-SSB-54

- NOTES:
- IN ACCORDANCE WITH CHAPTER 8 OF THE RENO MUNICIPAL CODE THE INTENT OF THIS DETAIL IS TO PROVIDE GUIDANCE TO PROTECT TREES FROM DAMAGE DUE TO CONSTRUCTION ACTIVITY IN THE CITY RIGHT-OF-WAY. THE REQUIREMENTS ON THIS DETAIL SHALL BE CONSIDERED MINIMUM AND THE URBAN FORESTER MAY REQUIRE ADDITIONAL PROTECTION MEASURES FOR SPECIFIC SITE CONDITIONS.
- TREE WORK PERMIT REQUIRED: WHEN CONSTRUCTION OR EXCAVATION IS WITHIN TEN FEET OF AN EXISTING CITY TREE OR LANDSCAPING IS TO BE PLACED IN THE CITY RIGHT-OF-WAY, TREE WORK PERMIT AND TREE PROTECTION PLAN SHALL BE INCLUDED WITH THE EXCAVATION AND ENCRoACHMENT PERMIT. A TREE WORK PERMIT SHALL BE APPROVED BY THE URBAN FORESTER, CALL 334-2270. FOR CITY INITIATED CAPITAL IMPROVEMENT PAVEMENT PRESERVATION AND UTILITY PROJECTS, CONTRACTOR SHALL CONFORM TO THE TREE PROTECTION REQUIREMENTS OF THE CONTACT SPECIFICATIONS.
- FENCING: INSTALLATION OF FENCING TO TREE DRIPLINE TO PROTECT THE TREE TRUNK AND MINIMIZE THE DAMAGE TO THE TREE ROOTS. NO EQUIPMENT SHALL OPERATE INSIDE THE PROTECTIVE FENCING INCLUDING DURING FENCE INSTALLATION AND REMOVAL.
- LOW BRANCHES: PRUNING LOW HANGING BRANCHES WILL AVOID BREAKING & RIPPING THEM WITH TRUCKS AND OTHER CONSTRUCTION EQUIPMENT. IF THERE ARE LOW HANGING BRANCHES ON TREES WITHIN THE RIGHT-OF-WAY, CONTACT CITY URBAN FORESTER FOR TREE WORK PERMIT AND TO COORDINATE PRUNING OPERATIONS. ALL PRUNING SHALL BE PERFORMED BY A CERTIFIED ARBORIST.


SCALE:NTS

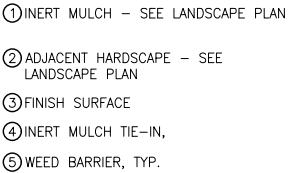


SCALE:NTS

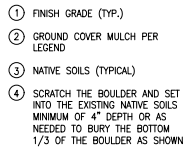

SCALE:N.T.


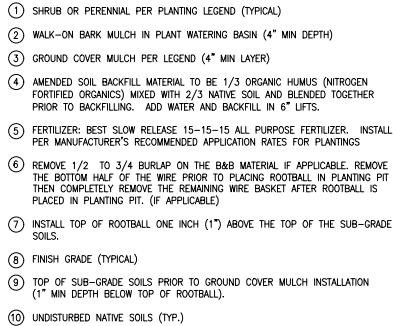


Se

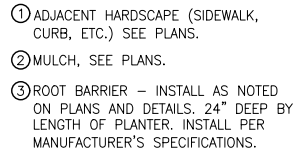

SCALE:NTS


AS NOTED						NO.		DATE		DR		REVISION		BY		APVD	
VERIFY SCALE						DSGN		B. SANTNER		J. GROB		K. MONGUYEN		B. STRICKLER		B. SANTNER	
BAR IS ONE INCH ON ORIGINAL DRAWING. 0"  1"																	
DATE						APRIL 2026											
PROJ						W7Y56600											
DWG						LP-04											
SHEET																	

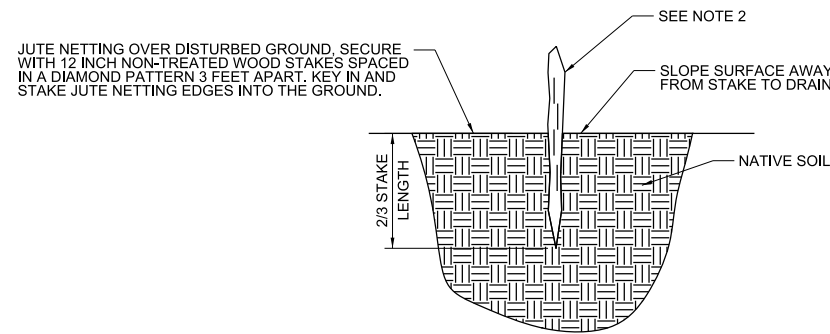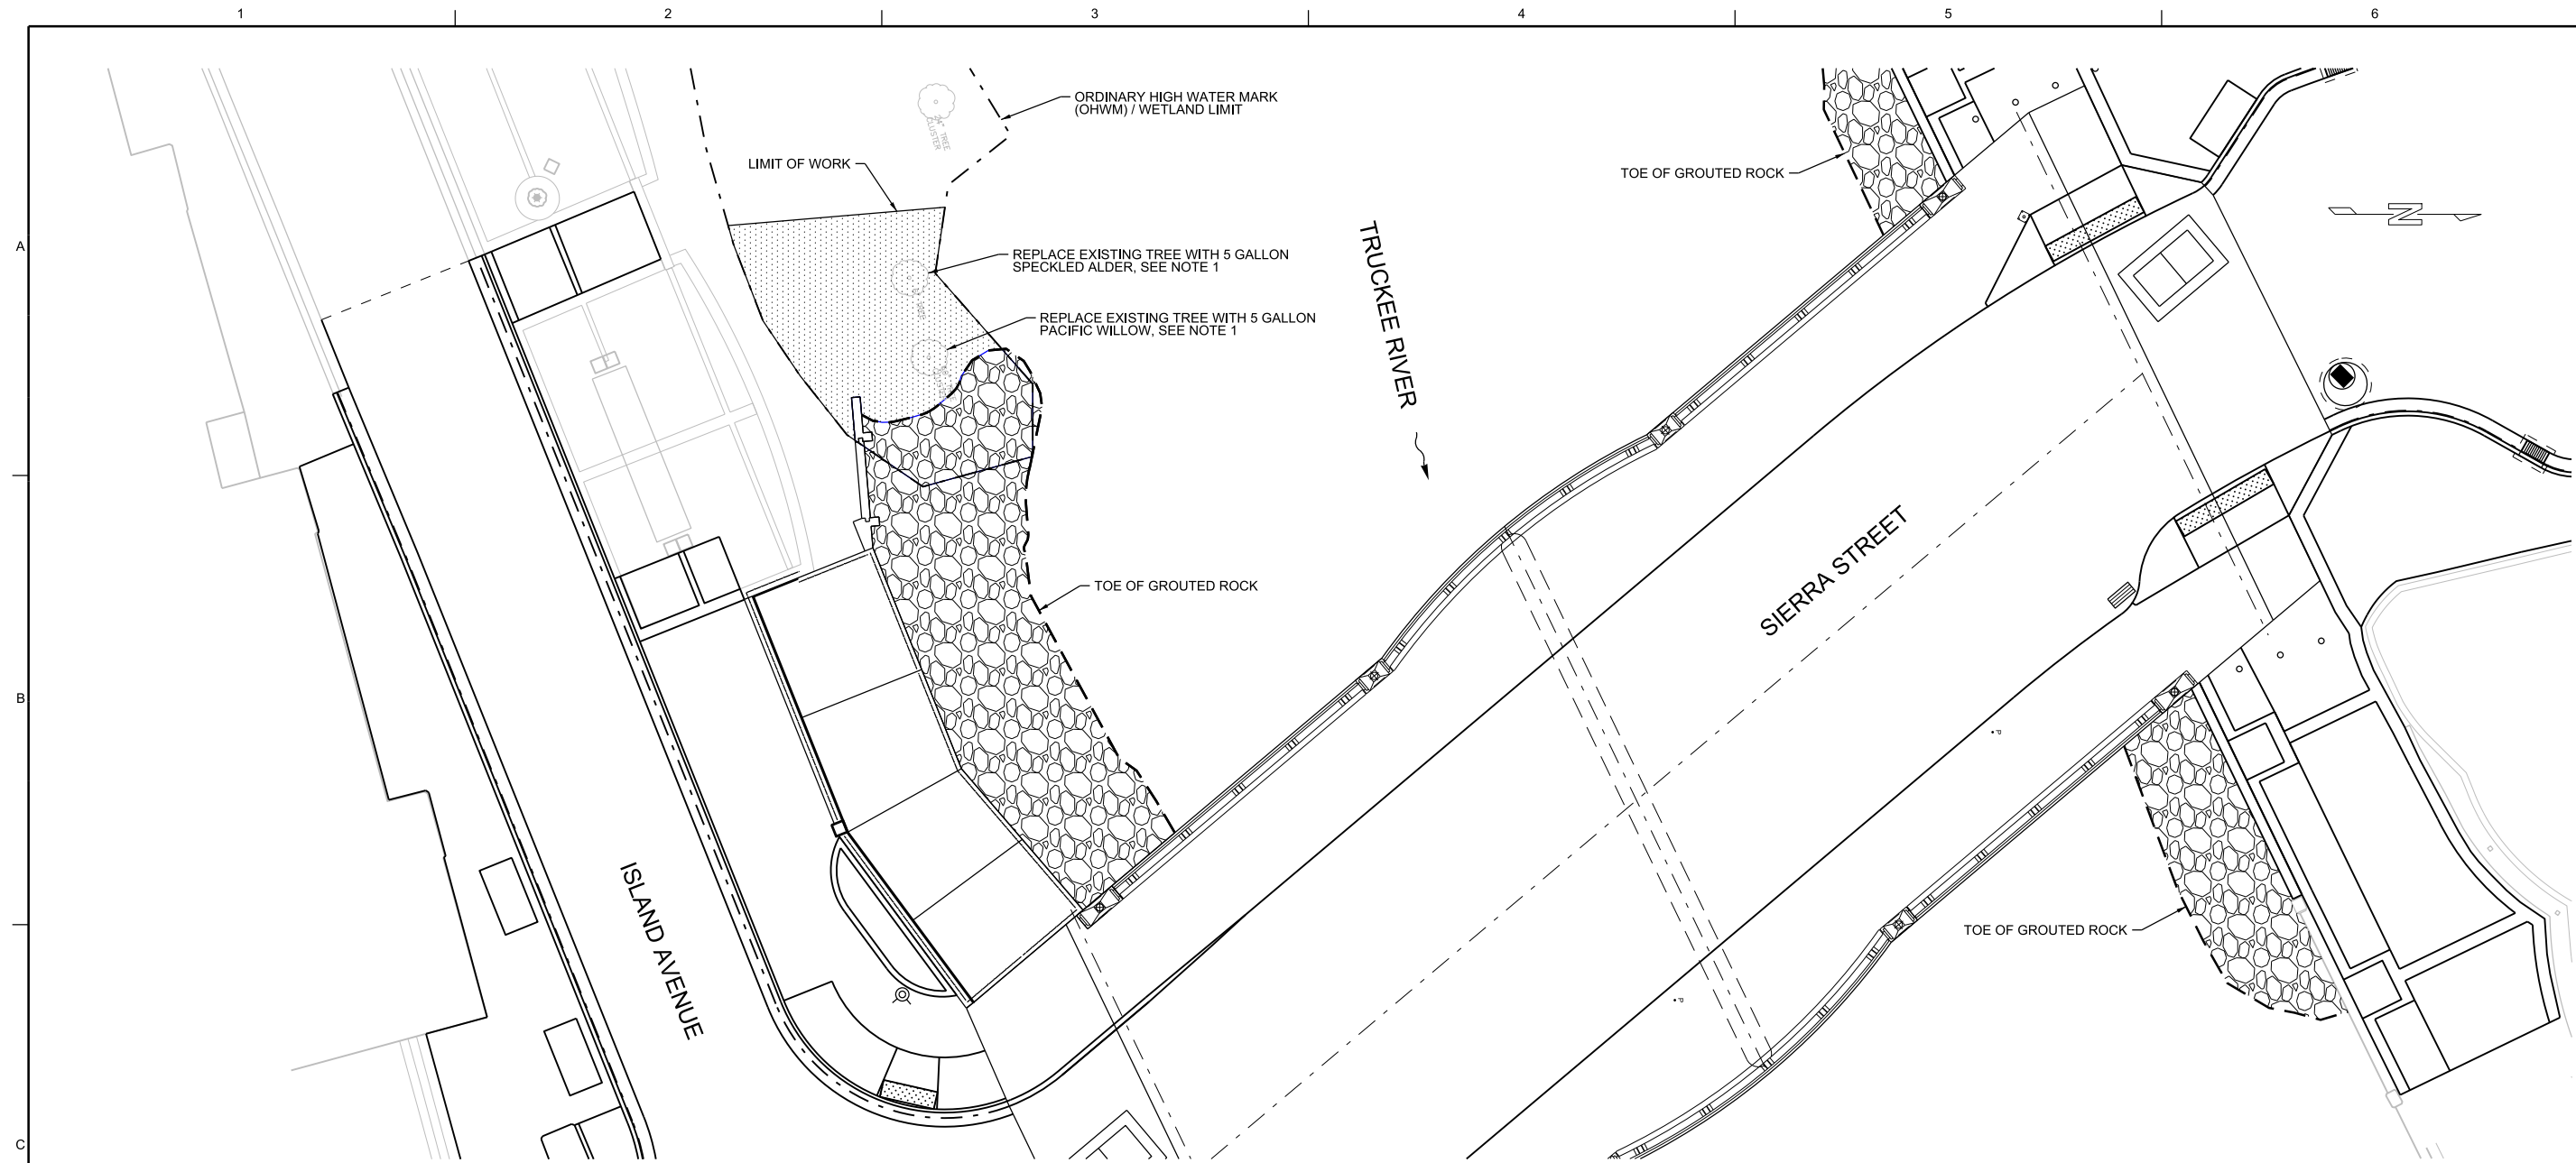

SECTION

NTS

1 WILLOW STAKE INSTALLATION

SHEET QUANTITIES		
ITEM DESCRIPTION	QUANTITY	UNIT
WETLAND REVEGETATION	1	LS

WILLOW STAKE SCHEDULE

SYMBOL	BOTANICAL NAME	COMMON NAME	CONTAINER TYPE	ON-CENTER SPACING (TRIANGULAR SPACING)
	SALIX EXIGUA	NARROW LEAF WILLOW	STAKE	12 INCHES

NOTES:

1. 5-GALLON CONTAINER PLANTS SHALL BE PLANTED IN A 24-INCH WIDE HOLE THAT IS 24 INCHES DEEP. BACKFILL HOLES WITH AMENDED BACKFILL AND ENSURE THE ROOT BALL CROWN IS SET 1/4 INCH ABOVE FINISH GRADE.
2. CLEANLY REMOVE ALL SIDE BRANCHES FROM WILLOW STAKES AND SHARPEN THE PLANTED END AT A 45-DEGREE ANGLE. AT LEAST 2 BUDS OR BUD SCARS SHALL BE PRESENT ABOVE THE GROUND. USE A PUNCH BAR, AUGER, OR WATER-JET STINGER TO CREATE A PILOT HOLE THAT IS PERPENDICULAR TO THE SLOPE. THE HOLE DEPTH SHOULD BE NO MORE THAN 2/3 THE LENGTH OF THE STAKE. THE HOLE DIAMETER SHOULD BE AS CLOSE TO THE STAKE DIAMETER AS POSSIBLE. INSERT THE SHARPENED END OF THE STAKE INTO THE HOLE AND PUSH IT SLIGHTLY TO THE STAKE INTO THE GROUND. FILL THE HOLE AROUND THE STAKE WITH NATIVE SOIL OR OTHER APPROVED MATERIAL TO ACHIEVE GOOD SOIL TO STEM CONTACT. TAMP THE GROUND AROUND THE STAKE AND WATER THE HOLE.

LEGEND



PROPOSED GROUTED BOULDERS



WILLOW STAKES

REGIONAL TRANSPORTATION COMMISSION OF WASHOE COUNTY
PWP-WA-2026-257 FHWA PIN: BR-0191-(343) NDOT EA:74508

SIERRA STREET BRIDGE REPLACEMENT PROJECT

WETLAND REVEGETATION PLAN

Jacobs

**50 WEST LIBERTY STREET, SUITE 205
RENO, NV 89501
PH (775) 329-7300**

[illegible]

DRAFT PS&E
NOT FOR
CONSTRUCTION

	N. VOOMIES	F. WALKER	D. SOUT	N. VOOMIES
REUSE OF DOCUMENTS:	THIS DOCUMENT, AND THE IDEAS AND DESIGNS INCORPORATED HEREIN, AS AN INSTRUMENT OF PROFESSIONAL SERVICE, IS THE PROPERTY OF JACOBS AND IS NOT TO BE USED, IN WHOLE OR IN PART, FOR ANY OTHER PROJECT WITHOUT THE WRITTEN AUTHORIZATION OF JACOBS. © JACOBS 2020. ALL RIGHTS RESERVED.			

[illegible]

REGIONAL TRANSPORTATION COMMISSION OF WASHOE COUNTY
PWP-WA-2026-257 FHWA PIN: BR-0191-(343) NDOT EA:74508

SIERRA STREET BRIDGE REPLACEMENT PROJECT
SIERRA STREET BRIDGE (B-3405)
GEOMETRICS

$$1'' = 10' - 0''$$

VERIFY SCALE

BAR IS ONE INCH ON
ORIGINAL DRAWING

DATE APRIL 2026

PROJ	W7Y56600
------	----------

DWG	ST-103
-----	--------

SHEET

PLOT TIME: 2:16:36 PM

REUSE OF DOCUMENTS: THIS DOCUMENT, AND THE IDEAS AND DESIGNS INCORPORATED HEREIN, AS AN INSTRUMENT OF PROFESSIONAL SERVICE, IS THE PROPERTY OF JACOBS AND IS NOT TO BE USED IN WHOLE OR IN PART FOR ANY OTHER PROJECT WITHOUT THE WRITTEN AUTHORIZATION OF JACOBS.

© JACOBS 2020. ALL RIGHTS RESERVED.

© JACOBS 2020. ALL RIGHTS RESERVED.




















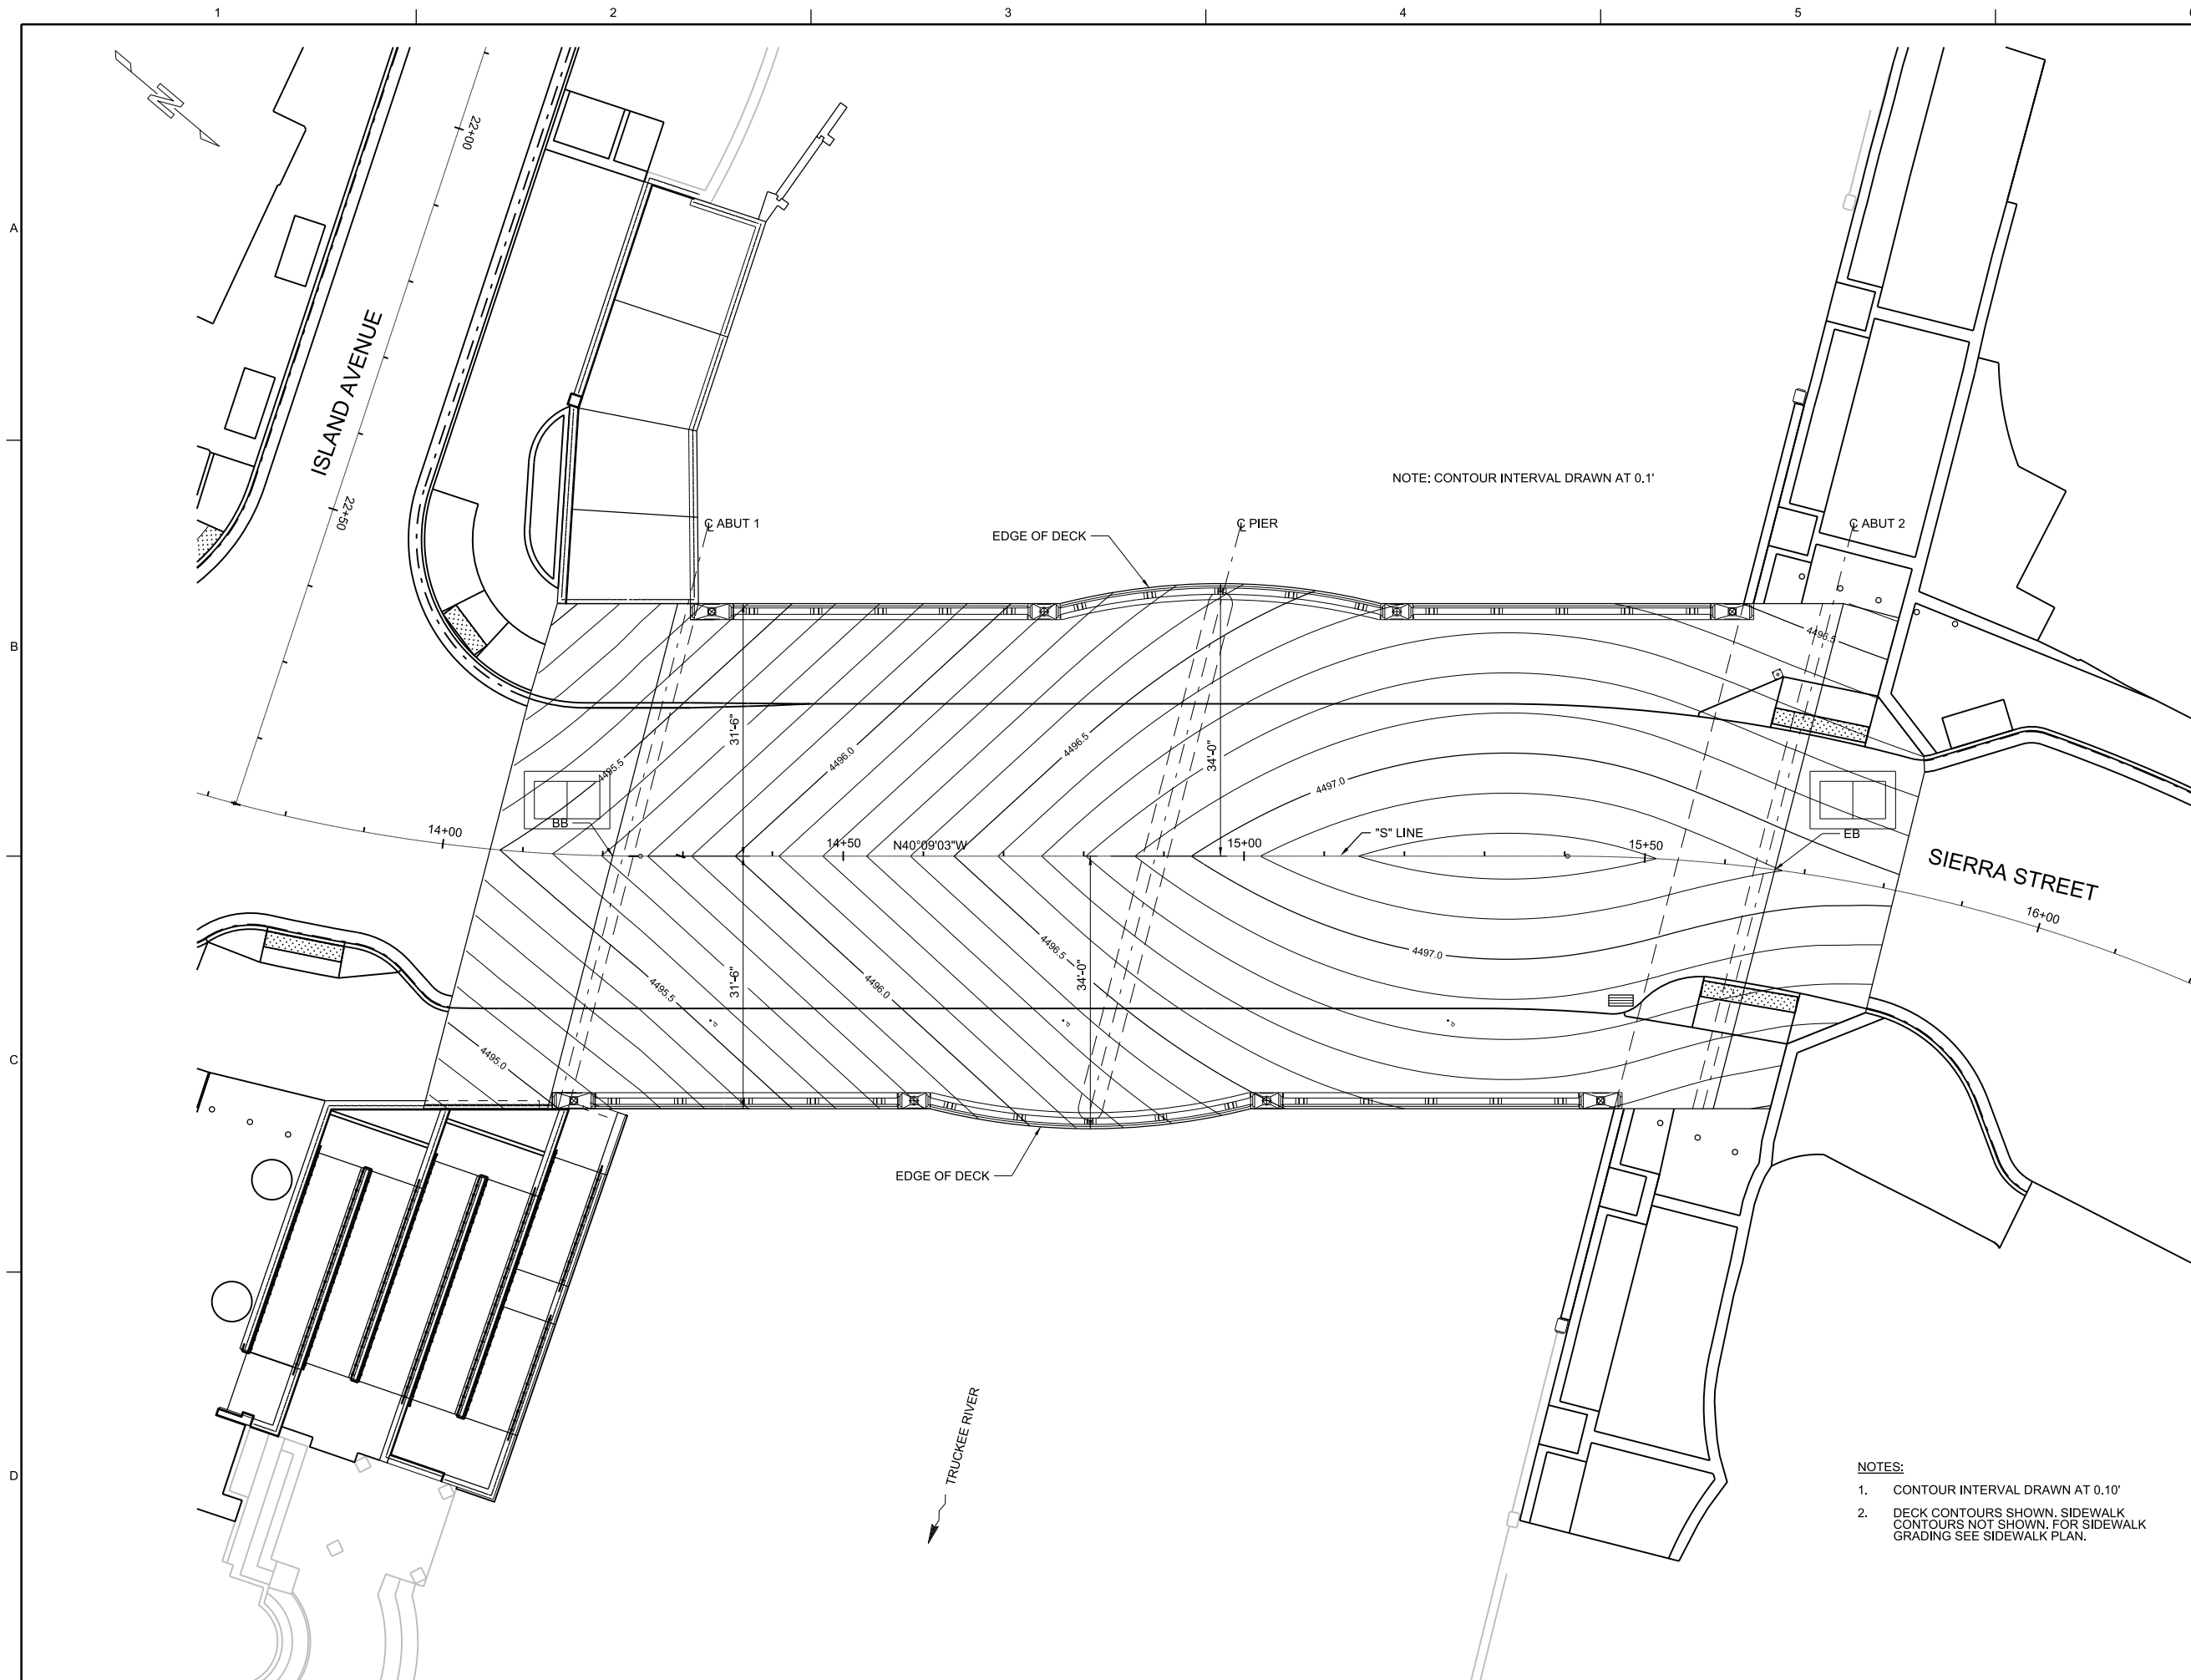

DRAFT PS&E
NOT FOR
CONSTRUCTION

[illegible]

REGIONAL TRANSPORTATION COMMISSION OF WASHOE COUNTY
PWP-WA-2026-257 FHWA PIN: BR-0191-(343) NDOT EA:74508


Jacobs
50 WEST LIBERTY STREET, SUITE 205
RENO, NV 89501
PH (775) 329-7300

SIERRA STREET BRIDGE REPLACEMENT PROJECT
SIERRA STREET BRIDGE (B-3405)
DECK CONTOURS

	N. STALDER	P. WALKER	M. BRADY	R. COOMES
--	------------	-----------	----------	-----------

REUSE OF DOCUMENTS: THIS DOCUMENT, AND THE IDEAS AND DESIGNS INCORPORATED HEREIN, AS AN INSTRUMENT OF PROFESSIONAL SERVICE, IS THE PROPERTY OF © JACOBS 2020. ALL RIGHTS RESERVED.

1"=10'	
VERIFY SCALE	
BAR IS ONE INCH ON ORIGINAL DRAWING.	
0	1"
DATE	APRIL 202
PROJ	W7Y5660
DWG	ST-10
SHEET	

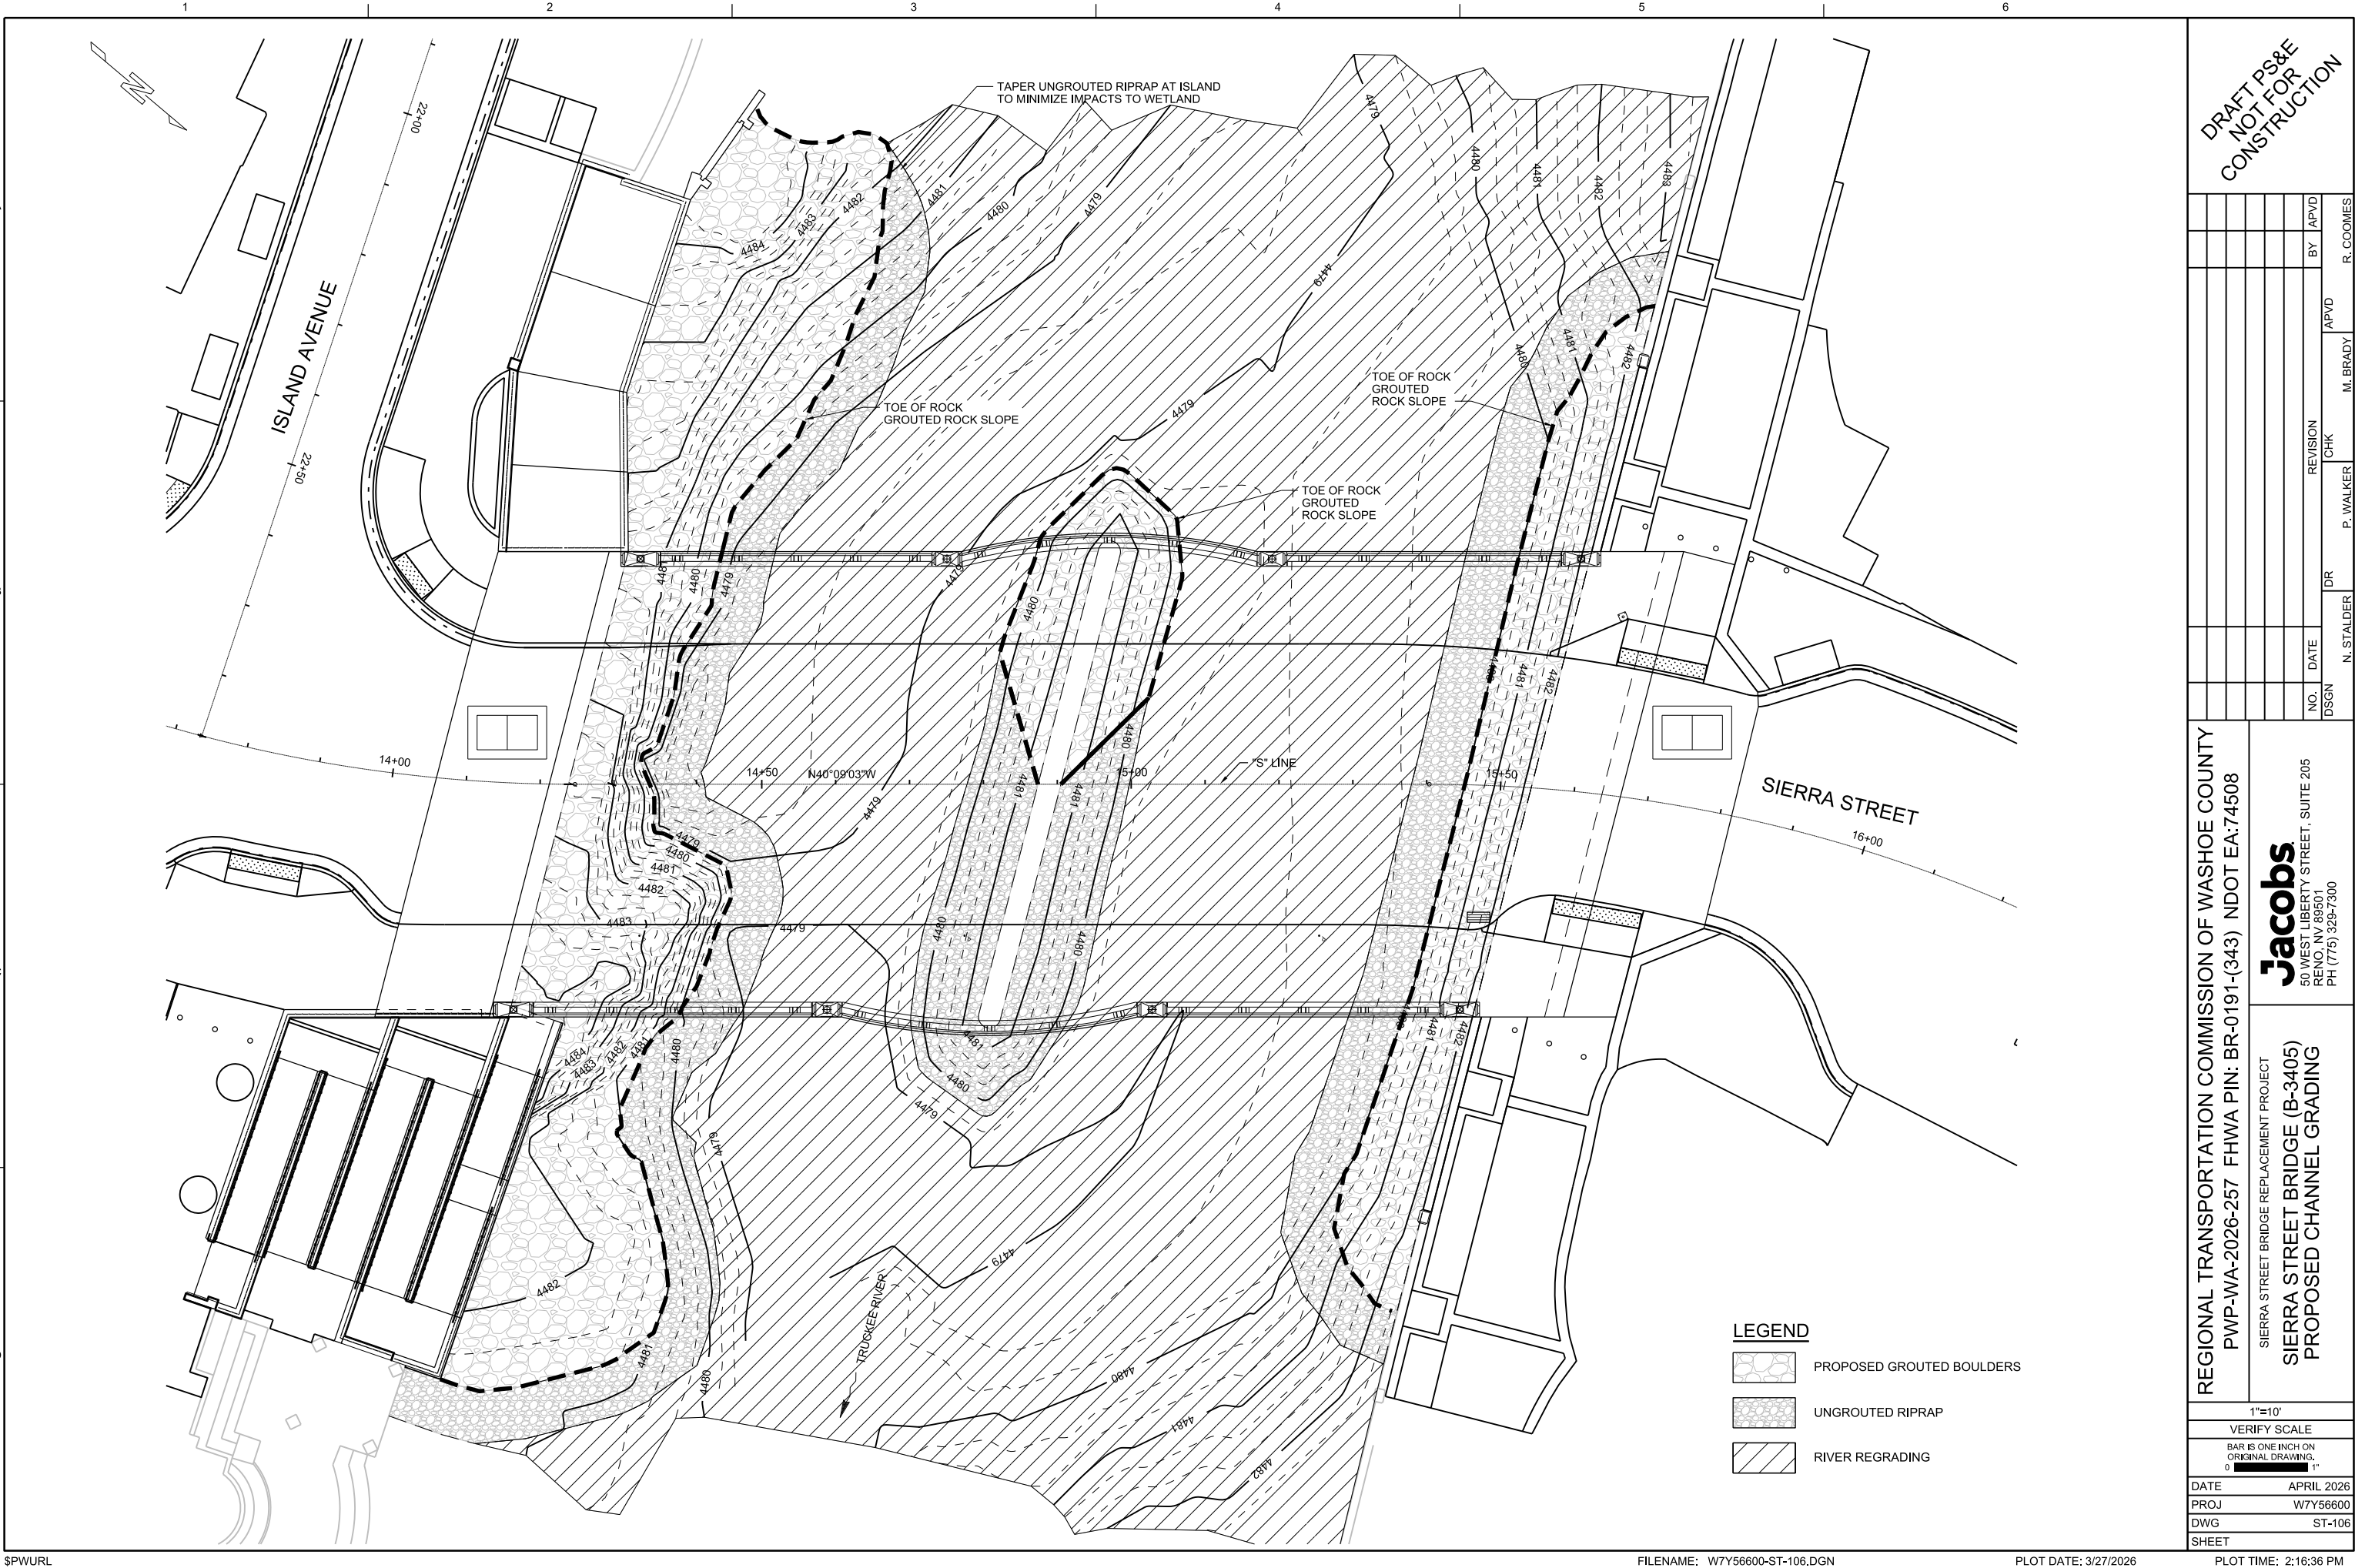




NOTES: DESIGN TIP ELEVATIONS ARE CONTROLLED BY:
(a) COMPRESSION, (b) SETTLEMENT, (c) LATERAL LOAD

- NOTES:**
1. NO SPLICES OF DRILLED SHAFT VERTICAL REINFORCING PERMITTED IN THIS REGION.
 2. SPLICES OF DRILLED SHAFT VERTICAL REINFORCING ARE PERMITTED BELOW THE REGION DEFINED IN NOTE 1 WITH MECHANICAL SPLICES CAPABLE OF DEVELOPING 125% OF THE BAR YIELD STRENGTH AND CONFORMING TO SECTION 505.03.05 9 (C) OF THE STANDARD SPECIFICATIONS. LAP SPLICES ARE NOT PERMITTED IN DRILLED SHAFTS.
 3. CSL TUBES SHALL BE WATER TIGHT, CAPPED AT BOTTOM AND SECURELY TIED ALONG THE LENGTH OF THE DRILLED SHAFT REINFORCING CAGE. THE BOTTOM OF THE CSL TUBES SHALL COME WITHIN 1" OF THE ACTUAL SHAFT TIP ELEVATION.
 4. FILL THE CSL TUBES WITH POTABLE WATER PRIOR TO PLACING THE DRILLED SHAFT CONCRETE, THEN CAP THE TOP OF CSL TUBES, GROUT TUBES AFTER CROSSHOLE SONIC LOG TESTING AND ACCEPTANCE OF DRILLED SHAFT. GROUT SHALL CONFORM TO SECTION 509.03.14 OF THE STANDARD SPECIFICATIONS.



NOTE: LIMITS SHOWN ARE PAYMENT ONLY.
ACTUAL LIMITS MAY VARY AT NO ADDITIONAL EXPENSE TO THE OWNER

EARTHWORK LEGEND:

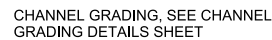

REGIONAL TRANSPORTATION COMMISSION OF WASHOE COUNTY
PWP-WA-2026-257 FHWA PIN: BR-0191-(343) NDOT EA:74508

Jacobs
60 WEST LIBERTY STREET, SUITE 205
RENO, NV 89501
PH (775) 329-7300

SIERRA STREET BRIDGE REPLACEMENT PROJECT
SIERRA STREET BRIDGE (B-3405)
DRILLED SHAFT DETAILS
AND EARTHWORK PAY LIMITS

AS NOTED

VERIFY SCALE

BAR IS ONE INCH ON
ORIGINAL DRAWING

DATE APRIL 2026

PROJ	W7Y56600
------	----------

DWG	ST-108
-----	--------

DATE	07-18-2018
SHEET	1


PLOT TIME: 10:30:31 AM

DRAFT PS&E
NOT FOR
CONSTRUCTION




© JACOBS 2020. ALL RIGHTS RESERVED.


DATE	BY	REMARKS	DATE	BY	REMARKS
		REUSE OF DOCUMENTS:			THIS DOCUMENT, AND THE IDEAS AND DESIGNS INCORPORATED HEREIN, AS AN INSTRUMENT OF PROFESSIONAL SERVICE, IS THE PROPERTY OF JACOBS AND IS NOT TO BE USED, IN WHOLE OR IN PART, FOR ANY OTHER PROJECT WITHOUT THE WRITTEN AUTHORIZATION OF JACOBS.

© JACOBS 2020. ALL RIGHTS RESERVED.

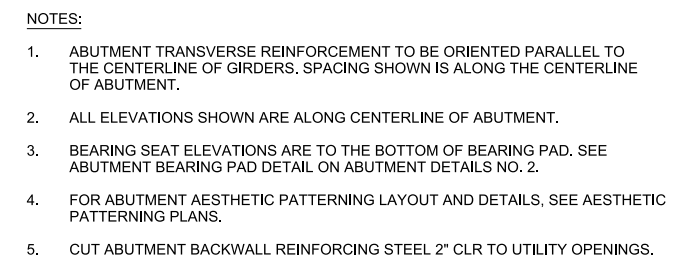


BEARING PAD ELEVATION TABLE		
GIRDER	BEARING SEAT ELEVATION	
	A	B
GS1	4491.35	4491.39
GS2	4491.41	4491.45
GS3	4491.50	4491.55
GS4	4491.57	4491.61
GS5	4491.63	4491.67
GS6	4491.72	4491.76
GS7	4491.77	4491.77
GS8	4491.74	4491.68
GS9	4491.64	4491.58
GS10	4491.50	4491.44
GS11	4491.41	4491.34
GS12	4491.26	4491.20
GS13	4491.17	4491.11

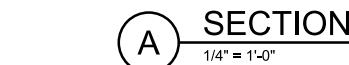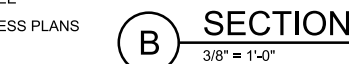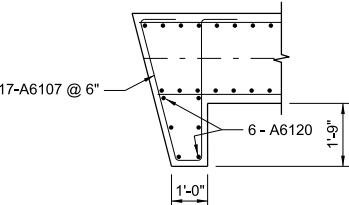


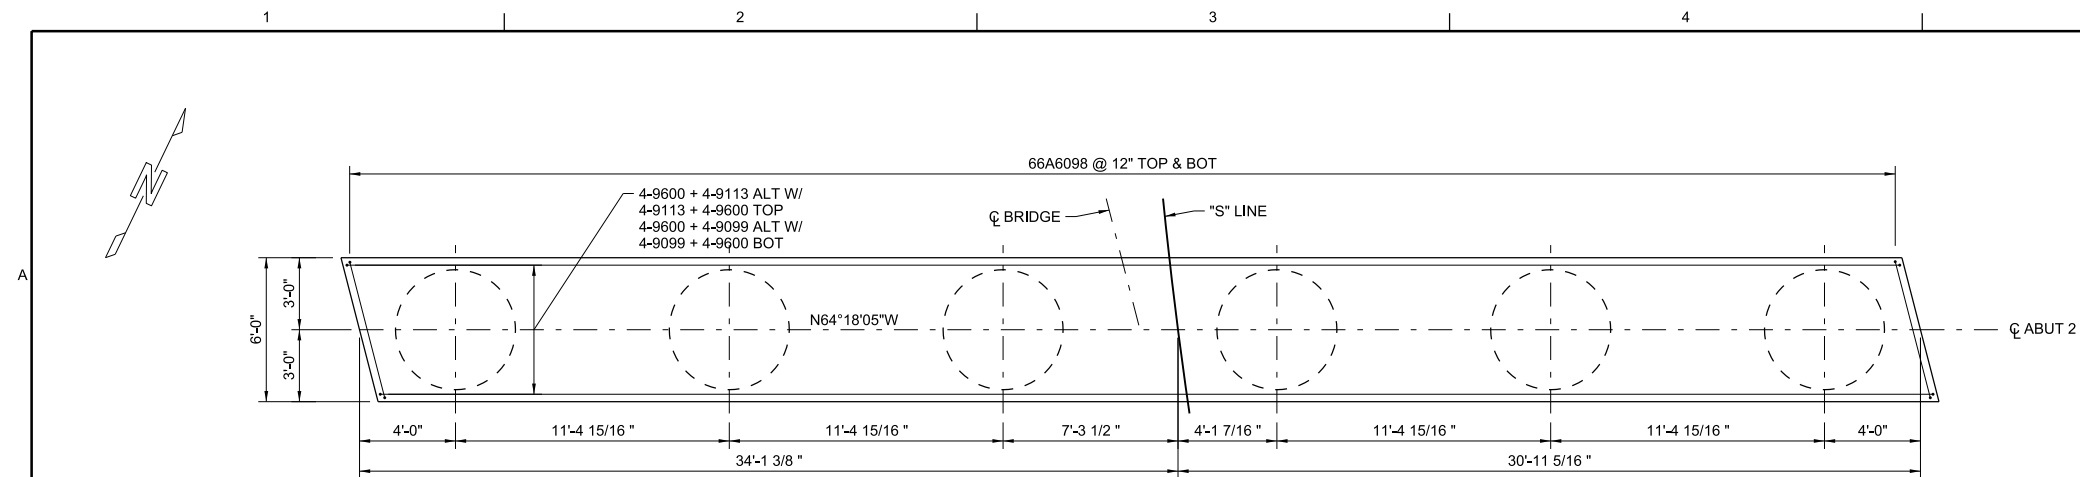

FOOTING PLAN

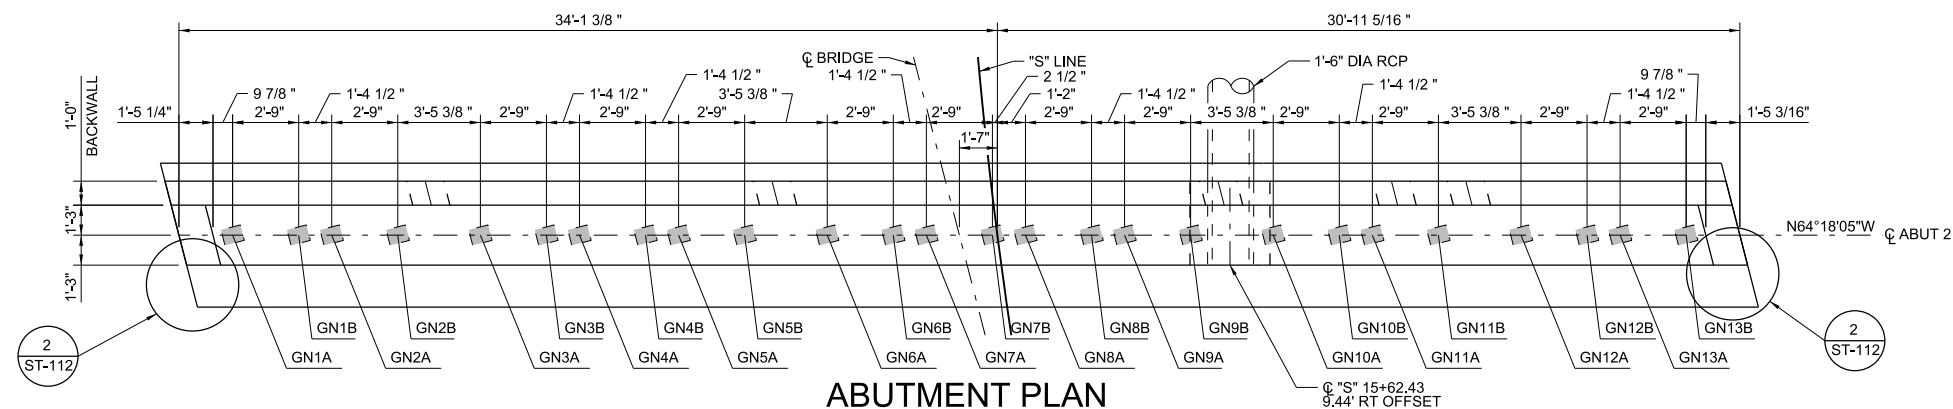

ABUTMENT PLAN

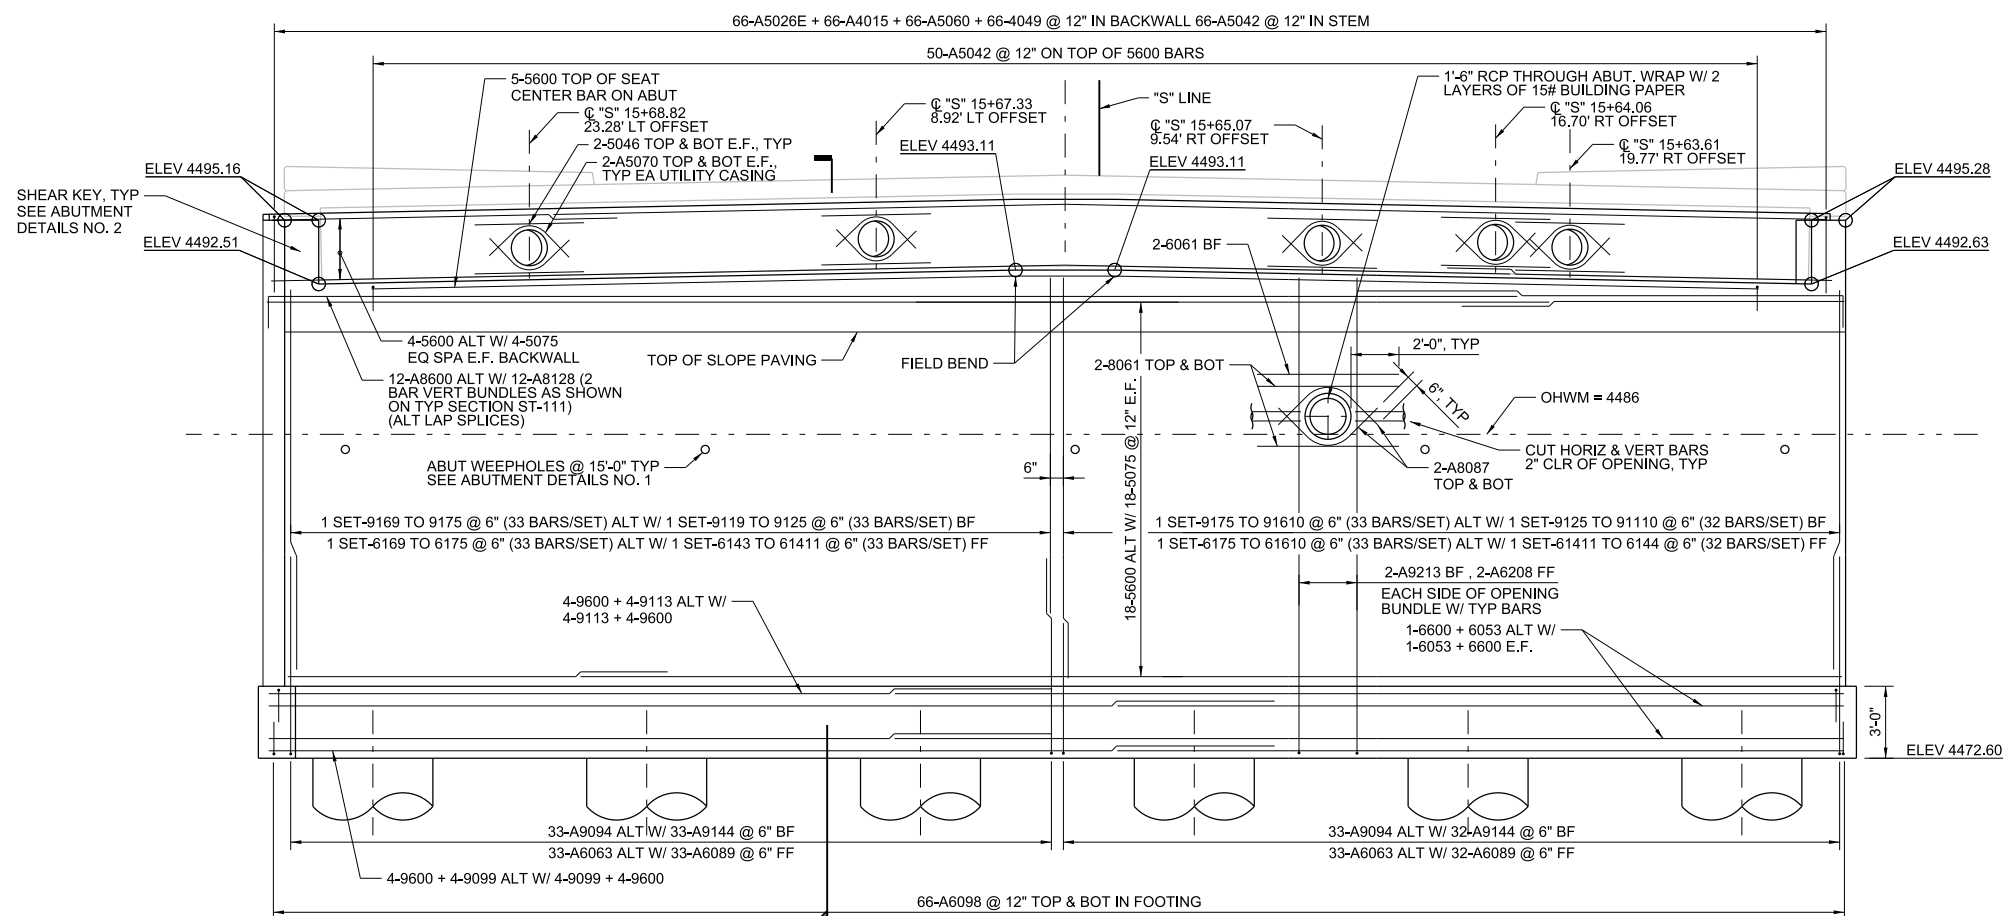

ELEVATION
LOOKING NORTH

- NOTES:

1. ABUTMENT TRANSVERSE REINFORCEMENT TO BE ORIENTED PARALLEL TO THE CENTERLINE OF GIRDERS. SPACING SHOWN IS ALONG THE CENTERLINE OF ABUTMENT.
2. ALL ELEVATIONS SHOWN ARE ALONG CENTERLINE OF ABUTMENT.
3. BEARING SEAT ELEVATIONS ARE TO THE BOTTOM OF BEARING PAD. SEE ABUTMENT BEARING PAD DETAIL ON ST-111.
4. FOR ABUTMENT AESTHETIC PATTERNING LAYOUT AND DETAILS, SEE AESTHETIC PATTERNING PANS.
5. CUT ABUTMENT BACKWALL REINFORCING STEEL 2" CLR TO UTILITY OPENINGS.

BEARING PAD ELEVATION TABLE

GIRDER	BEARING SEAT ELEVATION	
	A	B
GN1	4492.52	4492.58
GN2	4492.61	4492.66
GN3	4492.73	4492.79
GN4	4492.82	4492.87
GN5	4492.90	4492.96
GN6	4493.03	4493.08
GN7	4493.12	4493.17
GN8	4493.15	4493.10
GN9	4493.07	4493.02
GN10	4492.95	4492.90
GN11	4492.88	4492.82
GN12	4492.76	4492.71
GN13	4492.68	4492.63

REGIONAL TRANSPORTATION COMMISSION OF WASHOE COUNTY
PWP-WA-2026-257 FHWA PIN: BR-0191-(343) NDOT EA:74508

Jacobs
50 WEST LIBERTY STREET, SUITE 205
RENO, NV 89501
PH (775) 329-7300

SIERRA STREET BRIDGE REPLACEMENT PROJECT
SIERRA STREET BRIDGE (B-3405)
ABUTMENT 2 PLAN AND ELEVATION

DRAFT PS&E
NOT FOR
CONSTRUCTION

© JACOBS 2020. ALL RIGHTS RESERVED.

INCORPORATED HEREIN, AS AN INSTRUMENT OF PROFESSIONAL SERVICE, IS THE PROPERTY OF
 PART, FOR ANY OTHER PROJECT WITHOUT THE WRITTEN AUTHORIZATION OF JACOBS.


REUSE OF DOCUMENTS:

\$PWURL

FILENAME: W7Y56600-ST-110.dgn

PLOT DATE: 3/27/2026

PLOT TIME: 2:16:24 PM

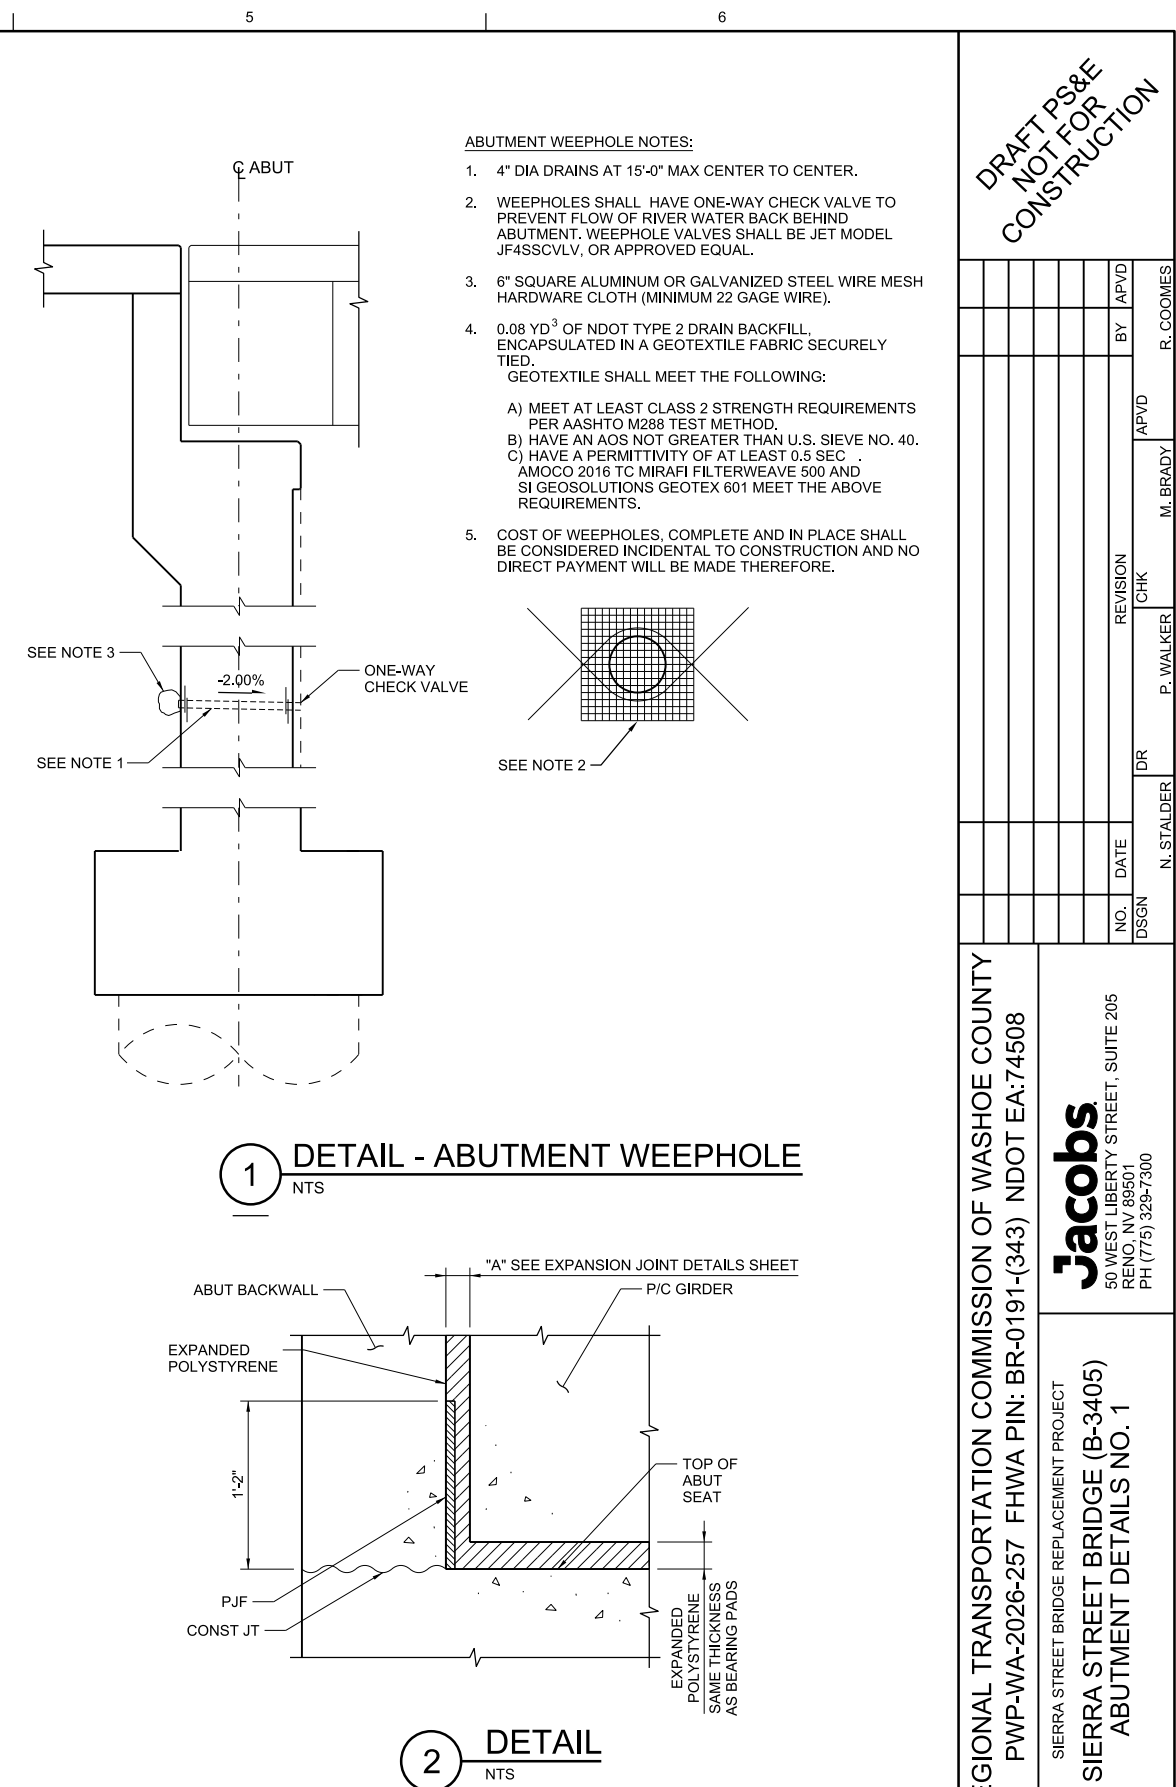


REGIONAL TRANSPORTATION COMMISSION OF WASHOE COUNTY PWP-WA-2026-257 FHWA PIN: BR-0191-(343) NDOT EA:74508	SIERRA STREET BRIDGE REPLACEMENT PROJECT SIERRA STREET BRIDGE (B-3405) ABUTMENT DETAILS NO. 1	 50 WEST LIBERTY STREET, SUITE 205 RENO, NV 89501 PH (775) 329-7300
--	--	---

AS NOTED	
VERIFY SCALE	
BAR IS ONE INCH ON ORIGINAL DRAWING. 0 XXXXXXXXXX 1"	
DATE	APRIL 2026
PROJ	W7Y56600
DWG	ST-111
SHEET	

NOTE:



1. EXPANDED POLYSTYRENE BETWEEN WALL FOOTING AND ABUTMENT PILE CAP SHALL HAVE A FLEXURAL STRENGTH OF AT LEAST 35 PSI WHEN TESTED UNDER ASTM C203 AND A COMPRESSIVE STRENGTH OF 16 TO 40 PSI AT 5 PERCENT COMPRESSION.

 


THIS DOCUMENT, AND THE IDEAS AND DESIGNS INCORPORATED HEREIN, AS AN INSTRUMENT OF PROFESSIONAL SERVICE, IS THE PROPERTY OF JACOBS AND IS NOT TO BE USED IN WHOLE OR IN PART FOR ANY OTHER PROJECT WITHOUT THE WRITTEN AUTHORIZATION OF JACOBS.


© JACOBS 2020. ALL RIGHTS RESERVED.

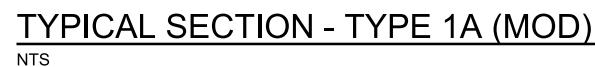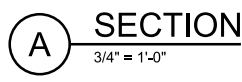

LAYOUT AND REINFORCEMENT DATA	TYPE 1A (MOD) - REINF. CONCRETE RETAINING WALL TABLE OF DIMENSIONS AND REINFORCING STEEL	
	DESIGN H	22'
	W	16' - 4"
	F	2' - 0"
	C	4' - 3"
	BATTER, Z	¾
	(a) BARS	#5 @ 18"
	(b) BARS	#5 @ 6"
	(c) BARS	#9 @ 6"
	(d) BARS	#9 @ 6"
	(e) BARS	#5 @ 6"
	L ₁	8' - 0"
	L ₂	15' - 6"
	EST. QTY.	*CONCRETE FT. ³ /FT. REINF. LBS./FT.
MAX TOE PRESSURE (KSF)	LEVEL SLOPE WITH SURCH. LEVEL SLOPE @ 0.51G	4.17 ksf 3.91 ksf

TYPE 1A (MOD) WALL DETAILS

- NOTES:**
1. FOR ADDITIONAL NOTES SEE NDOT STANDARD PLAN CW-4 ON DT-08.
 2. FOR WEEP HOLE DETAILS NOT SHOWN, SEE DETAILS ON NDOT STANDARD PLAN CW-5 ON DT-09. WEEP HOLE SHALL HAVE A ONE-WAY CHECK VALVE BY JET FILTER SYSTEM OR APPROVED EQUAL.
 3. SEISMIC ACCELERATION: $PGA=0.51g$. DESIGN FOR 1/2 OF PGA .
 4. SOIL PROPERTIES: $K_{ae}=0.369$, EQUIVILANT PASSIVE FLUID PRESSURE (SEISMIC) = 0.322 KCF. FOR ALLOTHER SOIL PROPERTES, SEE NOTE 5 ON NDOT STANDARD PLAN CW-4 ON DT-08.
 5. ROUGHEN CONSTRUCTION JOINT SURFACE TO 1/4" AMPLITUDE.

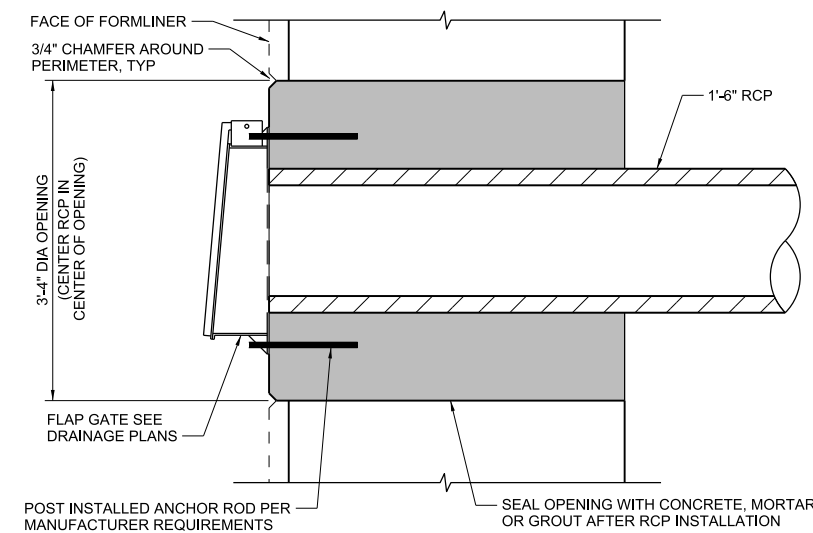

3'-4" DIA OPENING IN CHANNEL WALL
1" = 1'-0"

DRAFT PS&E
NOT FOR
CONSTRUCTION

© JACOBS 2020. ALL RIGHTS RESERVED.

N. STALDER	F. WALKER	W. BRADY
------------	-----------	----------

REUSE OF DOCUMENTS:

REGIONAL TRANSPORTATION COMMISSION OF WASHOE COUNTY
PWP-WA-2026-257 FHWA PIN: BR-0191-(343) NDOT EA:74508

Jacobs
50 WEST LIBERTY STREET, SUITE 205
RENO, NV 89501
PH (775) 329-7300

SIERRA STREET BRIDGE REPLACEMENT PROJECT
SIERRA STREET BRIDGE (B-3405)
CHANNEL WALL DETAILS

AS NOTED

VERIFY SCALE

BAR IS ONE INCH ON
ORIGINAL DRAWING.

DATE	APRIL 2026
------	------------

PROJ	W7Y56600
------	----------

DWG	ST-114
-----	--------

SHEET

PLOT TIME: 1:10:56 PM





\$PWURL

FILENAME: W7Y56600-ST-114.DGN

PLOT DATE: 3/30/2026



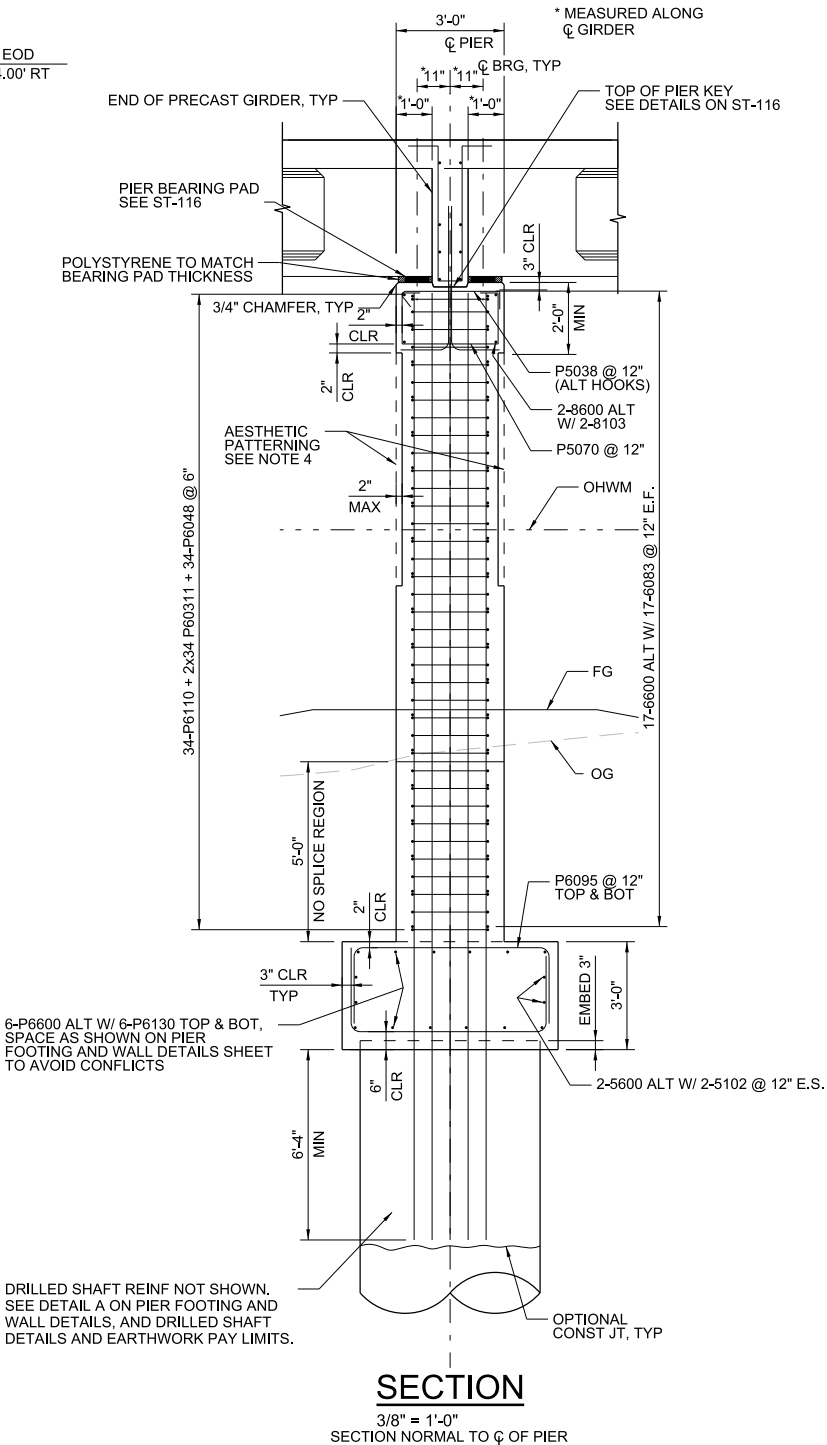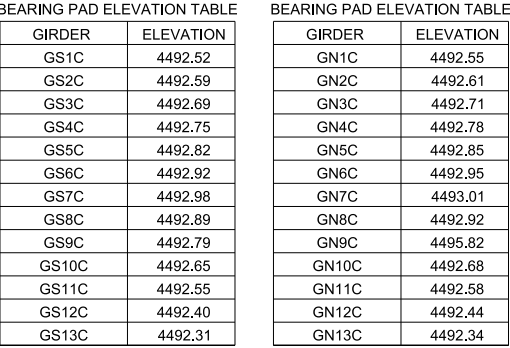

- DRAFT PS&E
NOT FOR
CONSTRUCTION

[illegible]

REGIONAL TRANSPORTATION COMMISSION OF WASHOE COUNTY
PWP-WA-2026-257 FHWA PIN: BR-0191-(343) NDOT EA:74508

Jacobs.
50 WEST LIBERTY STREET, SUITE 205
RENO, NV 89501
PH (775) 329-7300

SIERRA STREET BRIDGE REPLACEMENT PROJECT
SIERRA STREET BRIDGE (B-3405)
PIER PLAN AND ELEVATION

$$1/2'' = 1' - 0''$$

VERIFY SCALE

BAR IS ONE INCH ON
ORIGINAL DRAWING


DATE APRIL 202



PROJ	W7Y5660
------	---------

DWG ST-11

SHEET

REUSE OF DOCUMENTS: THIS DOCUMENT, AND THE IDEAS AND DESIGNS INCORPORATED HEREIN, AS AN INSTRUMENT OF PROFESSIONAL SERVICE, IS THE PROPERTY OF JACOBS AND IS NOT TO BE USED, IN WHOLE OR IN PART, FOR ANY OTHER PROJECT WITHOUT THE WRITTEN AUTHORIZATION OF JACOBS. © JACOBS 2020. ALL RIGHTS RESERVED.

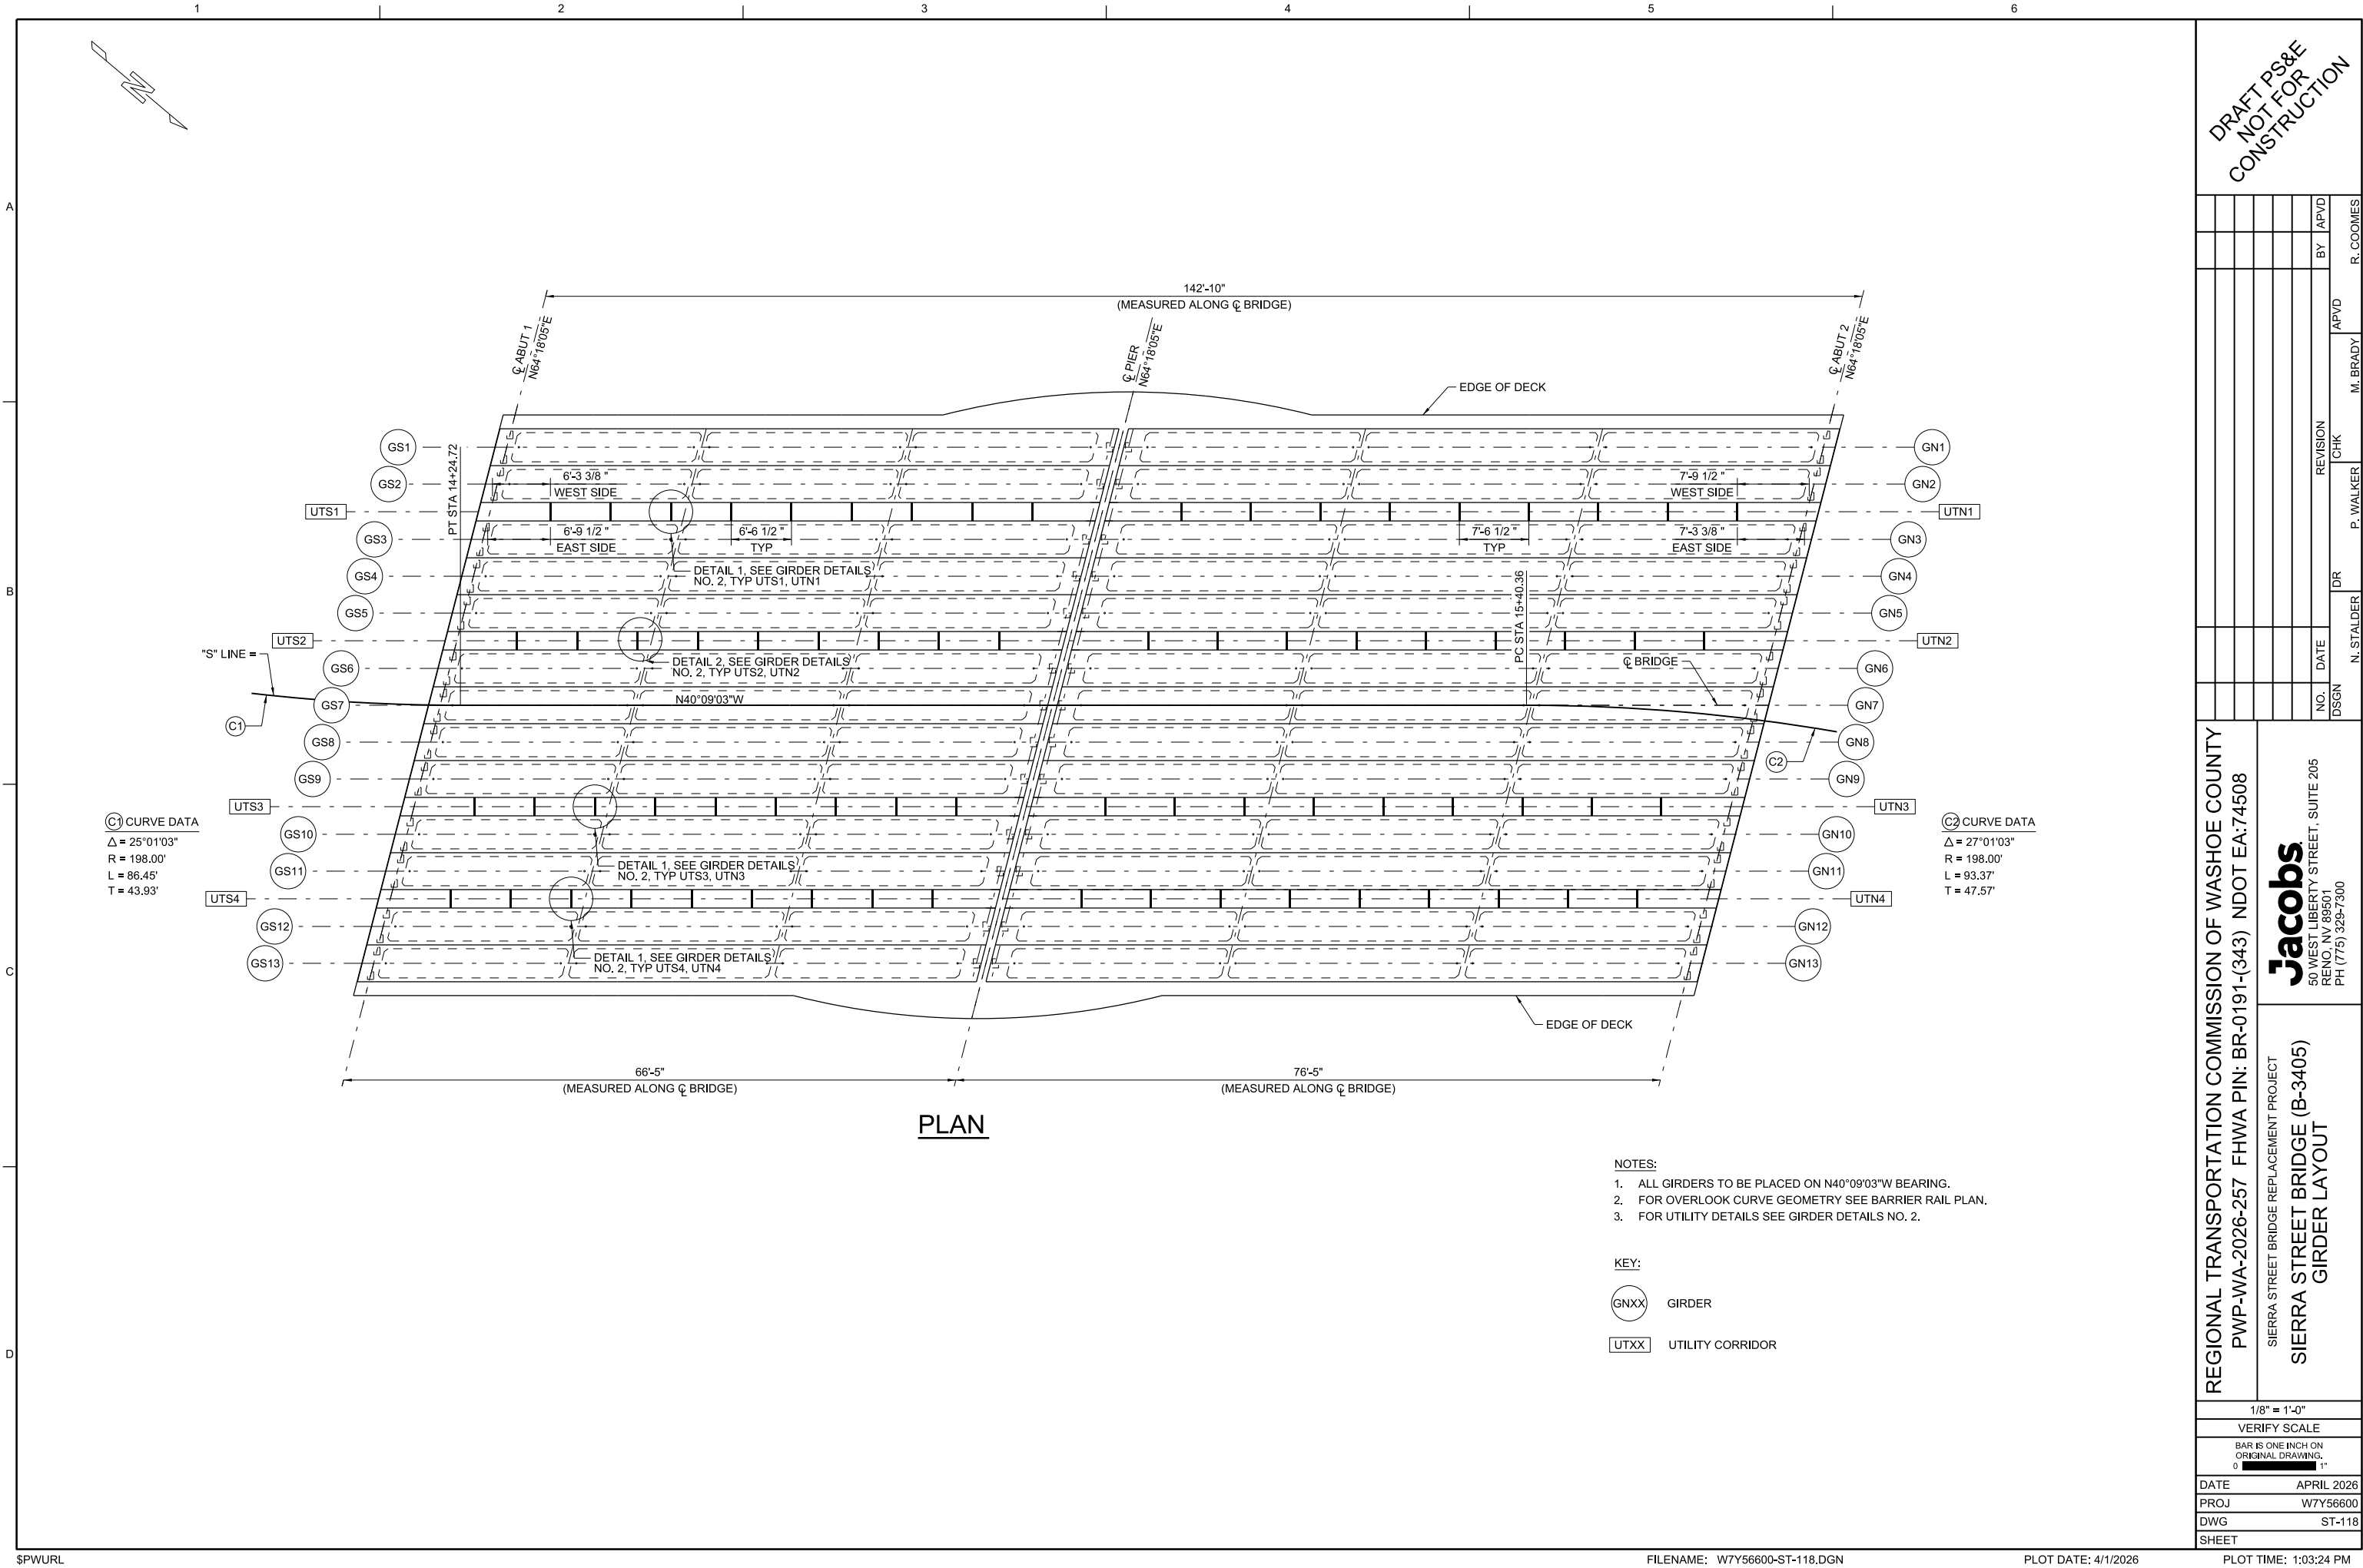


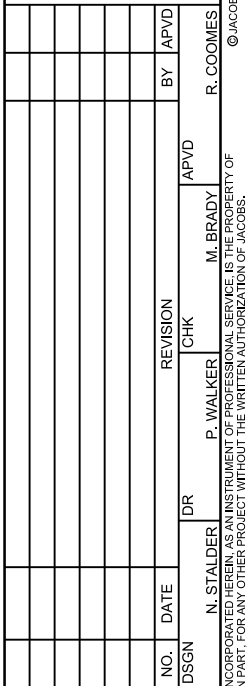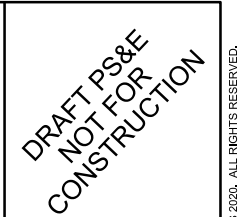

REGIONAL TRANSPORTATION COMMISSION
PWP-WA-2026-257 FHWA PIN: BR-01919
SIERRA STREET BRIDGE REPLACEMENT PROJECT
SIERRA STREET BRIDGE (B-3405)
GIRDER LONGITUDINAL SECTION

- | | |
|-------|------------|
| DATE | APRIL 2026 |
| PROJ | W7Y56600 |
| DWG | ST-119 |
| SHEET | |



 


© JACOBS 2020. ALL RIGHTS RESERVED.

THIS DOCUMENT, AND THE IDEAS AND DESIGNS INCORPORATED HEREIN, AS AN INSTRUMENT OF PROFESSIONAL SERVICE, IS THE PROPERTY OF JACOBS AND IS NOT TO BE USED IN WHOLE OR IN PART FOR ANY OTHER PROJECT WITHOUT THE WRITTEN AUTHORIZATION OF JACOBS.

REUSE OF DOCUMENTS:

550 WEST LIBERTY STREET, SUITE 205
RENO, NV 89501
PH (775) 329-7300



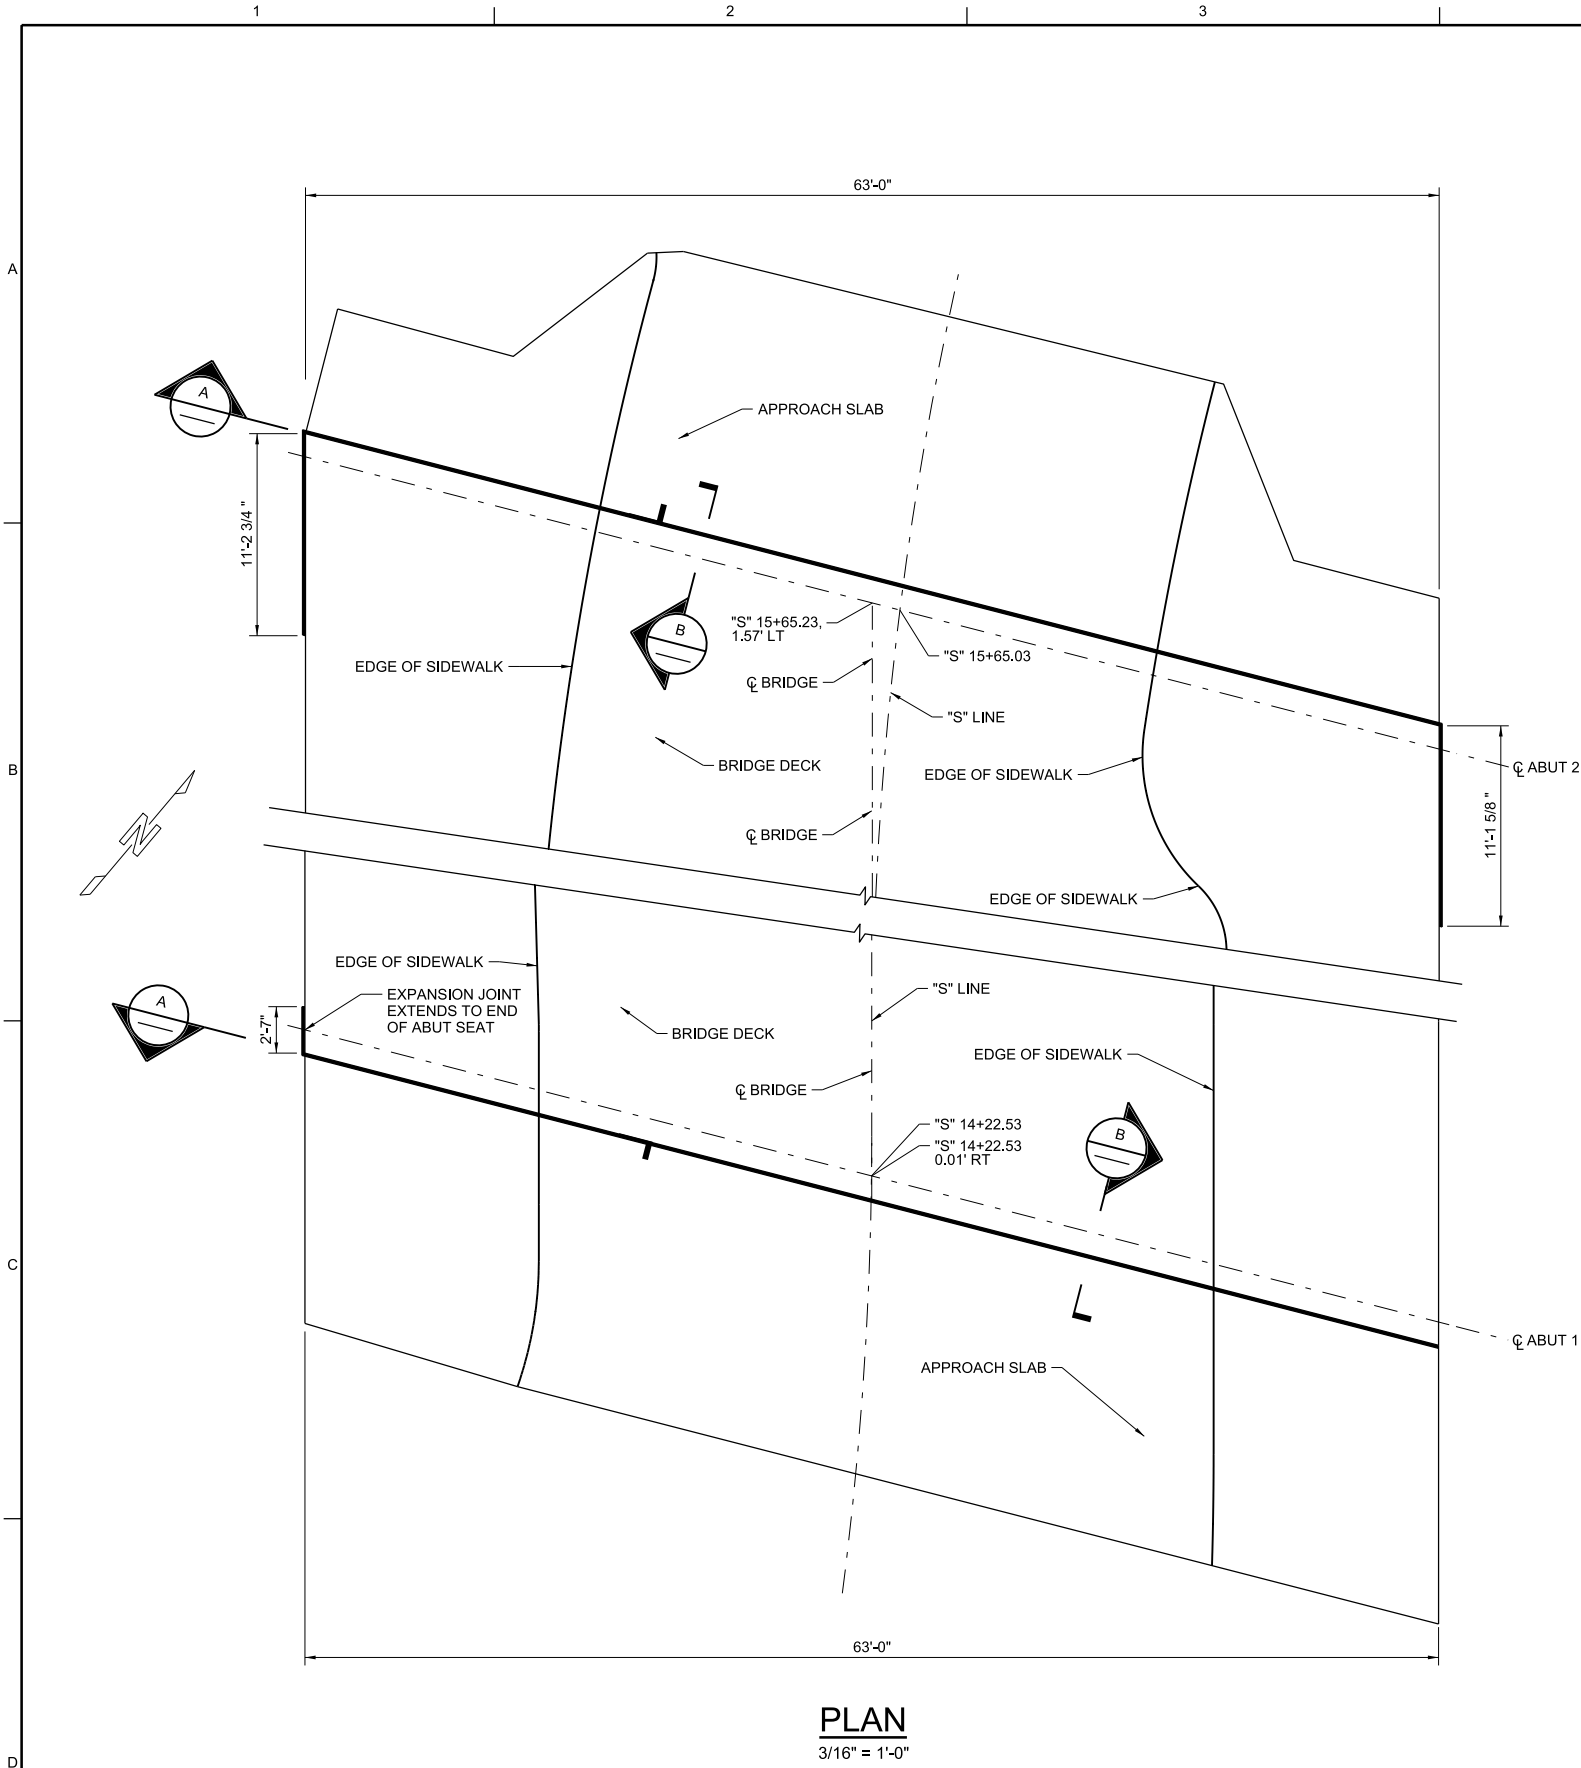

PLAN
3/16" = 1'-0"

NOTES:

- FOR APPROACH SLAB DETAILS, SEE APPROACH SLAB DETAILS SHEET.
- FOR DECK DETAILS, SEE TYPICAL SECTION SHEET AND SLAB REINFORCING SHEET.
- SURFACE PREPARATION AND JOINT SEAL INSTALLATION SHALL BE PER MANUFACTURER'S RECOMMENDATIONS.
- THICKNESS OF SEALANT AND SIZE OF BACKER ROD SHALL BE PER MANUFACTURER'S RECOMMENDATIONS.

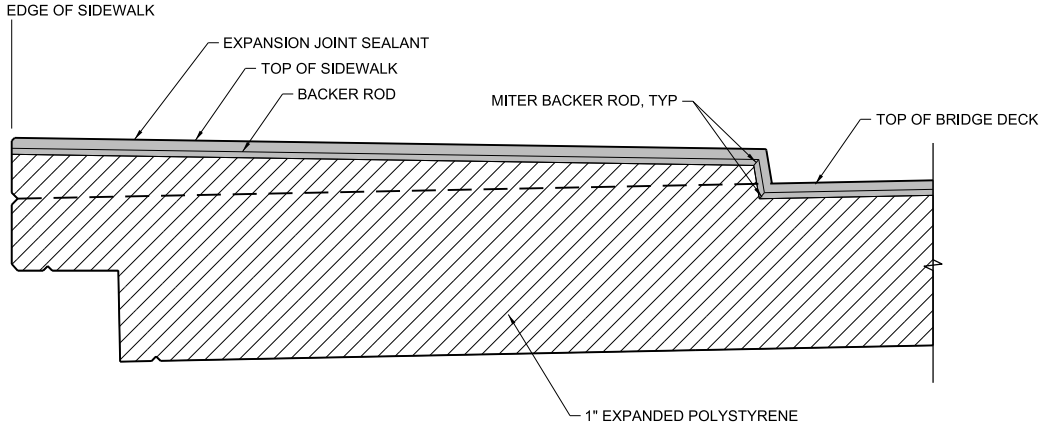


A SECTION
3/4" = 1'-0"

EXPANSION JOINT SYSTEM PROPERTIES

JOINT INFORMATION			"A" DIMENSION					
LOCATION	MOVEMENT RATING (MR)	SKIEW *	40° F	55° F	70° F	85° F	100° F	
ABUT 1	1/2"	14°27'09"	1 1/4"	1 1/16"	1"	15/16"	7/8"	
ABUT 2	1/2"	14°27'09"	1 1/4"	1 1/16"	1"	15/16"	7/8"	

* SKEW IS MEASURED BETWEEN CENTERLINE OF GIRDER AND CENTERLINE OF SUPPORT.

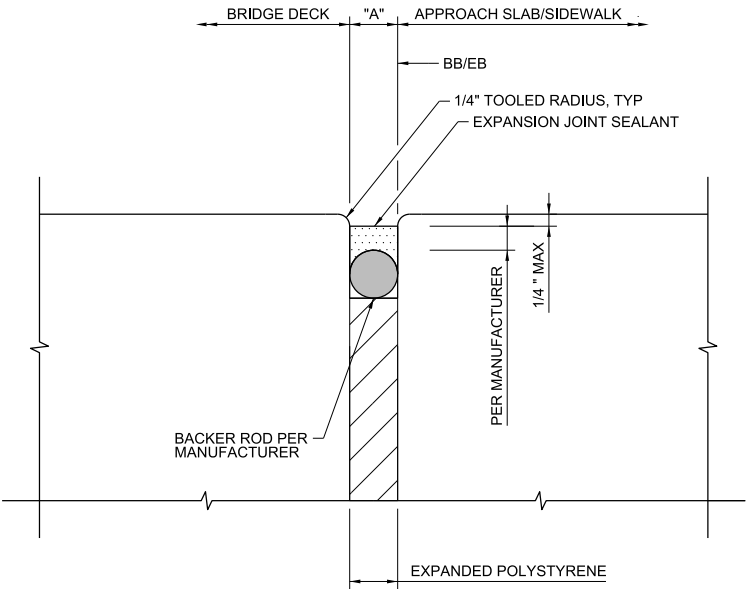

B SECTION
6" = 1'-0"

REGIONAL TRANSPORTATION COMMISSION OF WASHOE COUNTY
PWP-WA-2026-257 FHWA PIN: BR-0191-(343) NDOT EA:74508

Jacobs
50 WEST LIBERTY STREET, SUITE 205
RENO, NV 89501
PH (775) 329-7300

SIERRA STREET BRIDGE REPLACEMENT PROJECT
SIERRA STREET BRIDGE (B-3405)
EXPANSION JOINT DETAILS

AS NOTED	
VERIFY SCALE	
BAR IS ONE INCH ON ORIGINAL DRAWING, 1"	
DATE	APRIL 2026
PROJ	W7Y56600
DWG	ST-126
SHEET	

DRAFT PS&E
NOT FOR
CONSTRUCTION

R. COOMES

P. WALKER

N. STALDER

NO.

DATE

DR

CHK

REVISION

BY

APVD

APVD


















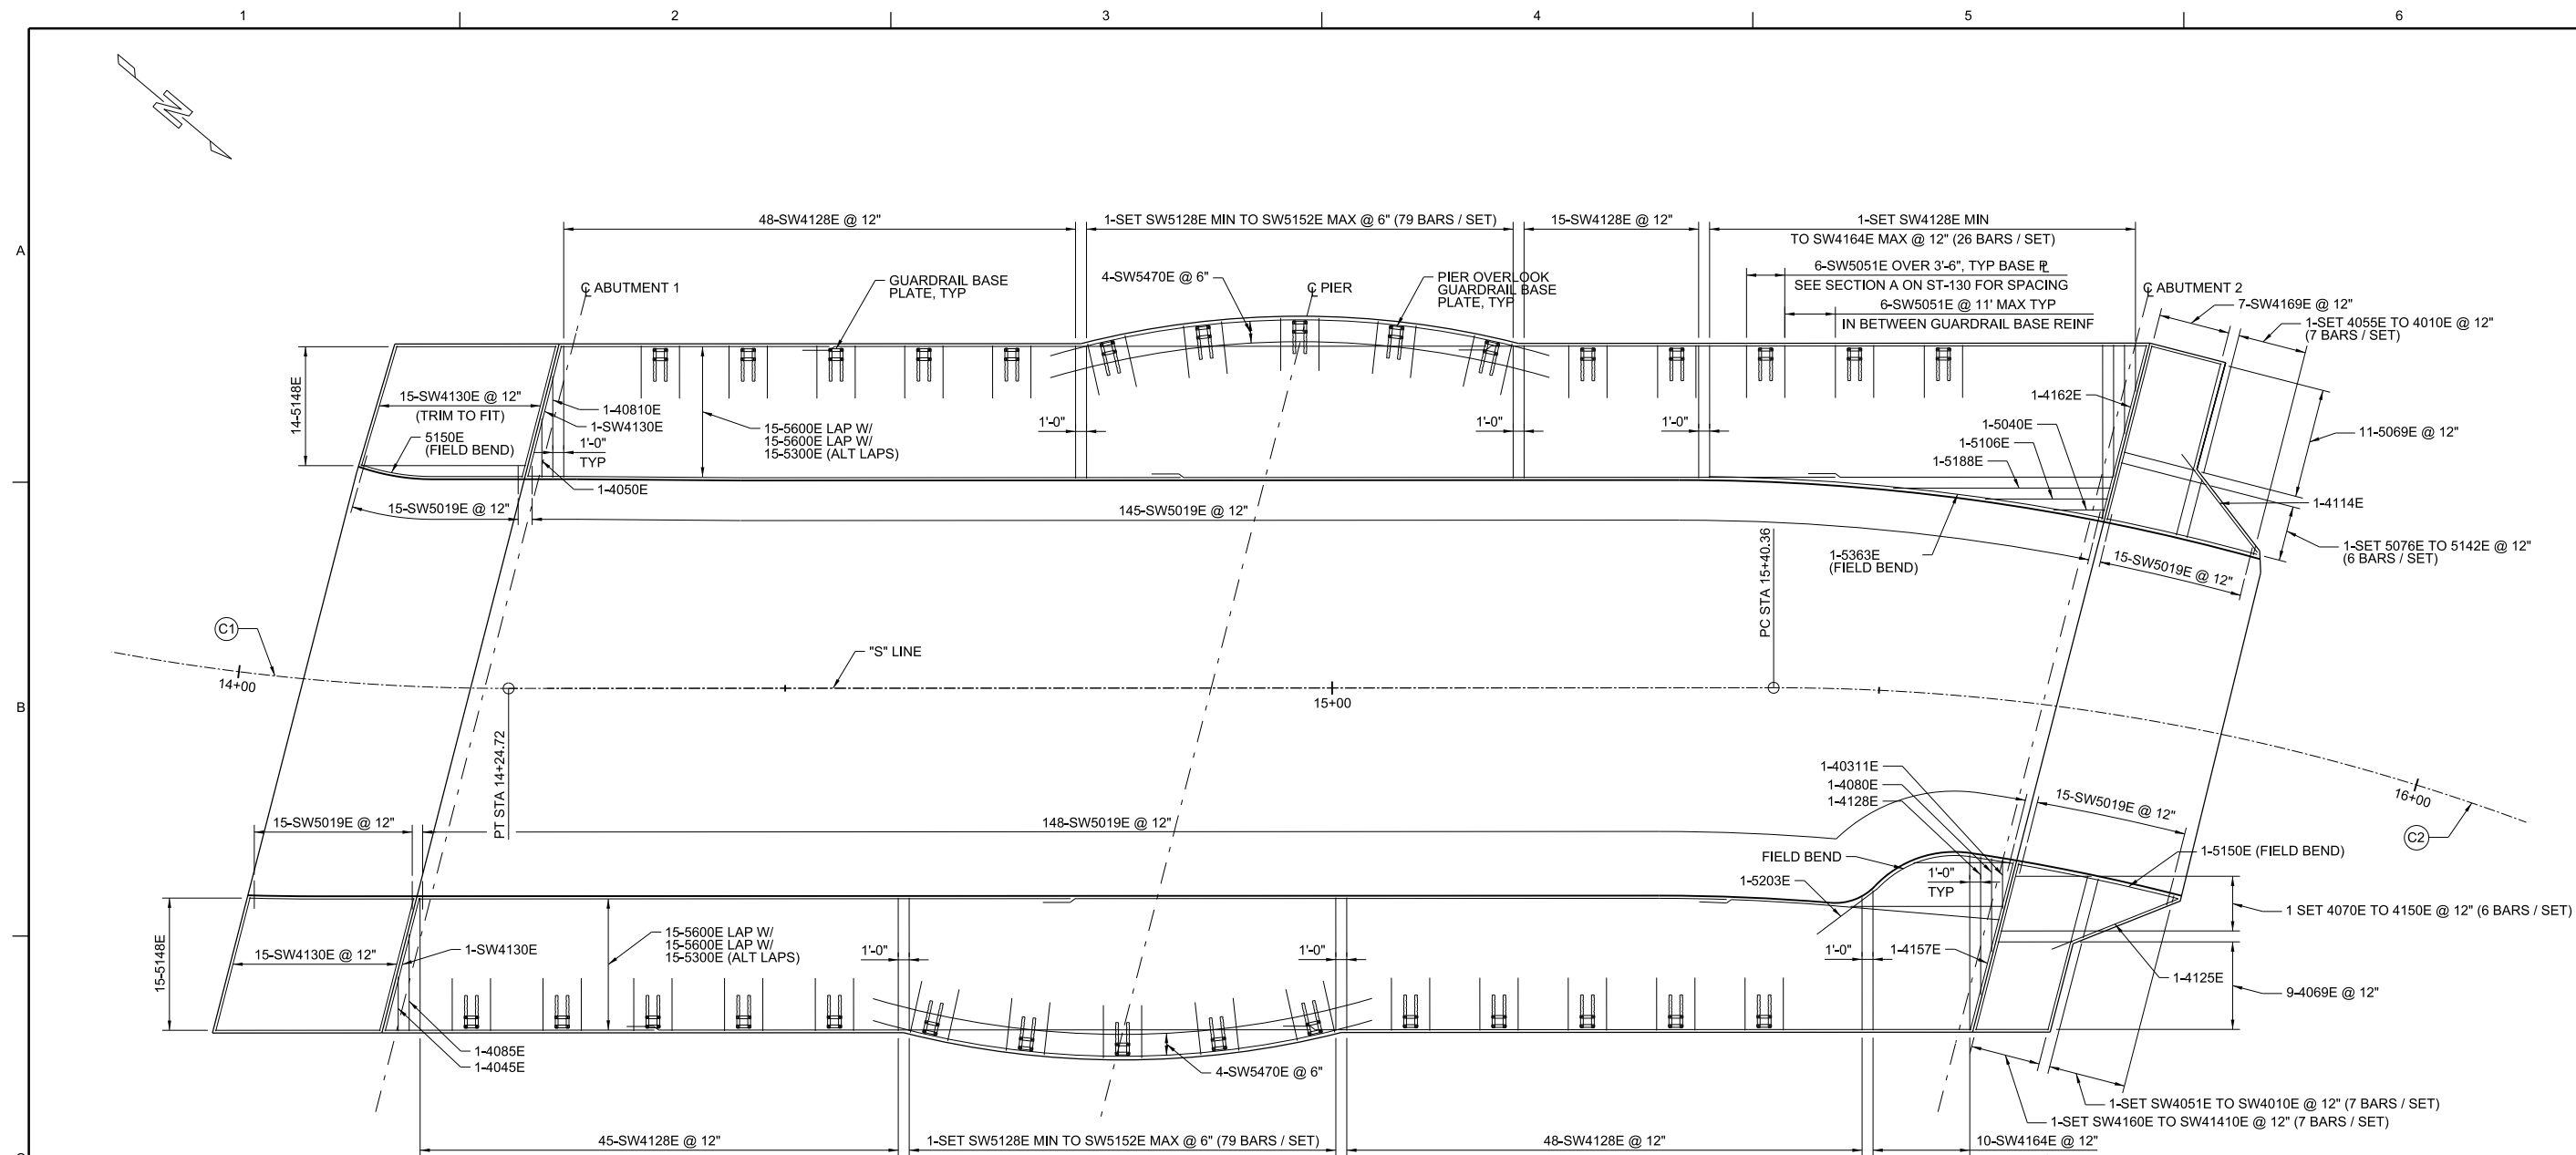

PLAN

NOTES:

1. FOR SIDEWALK TYPICAL SECTION AND DETAILS SEE BARRIER RAIL AND SIDEWALK DETAILS NO. 1.
2. FOR PILASTER REINFORCING STEEL TO BE CAST WITH DECK CONCRETE SEE ARCHITECTURAL DETAILS NO. 3.
3. FOR SIDEWALK GEOMETRY SEE SIDEWALK PLAN.
4. FOR BARRIER POST SPACING SEE BARRIER RAIL PLAN.

REGIONAL TRANSPORTATION COMMISSION OF WASHOE COUNTY
PWP-WA-2026-257 FHWA PIN: BR-0191-(343) NDOT EA:74508

SIERRA STREET BRIDGE REPLACEMENT PROJECT
SIERRA STREET BRIDGE (B-3405)
SIDEWALK REINFORCING DETAILS

Jacobs
50 WEST LIBERTY STREET, SUITE 205
RENO, NV 89501
PH (775) 329-7300

[illegible]

DRAFT PS&E
NOT FOR
CONSTRUCTION

	N. STALLER	F. WALKER	W. BRADY	R. JOHNSON
REUSE OF DOCUMENTS:	THIS DOCUMENT, AND THE IDEAS AND DESIGNS INCORPORATED HEREIN, AS AN INSTRUMENT OF PROFESSIONAL SERVICE, IS THE PROPERTY OF JACOBS AND IS NOT TO BE USED IN WHOLE OR IN PART FOR ANY OTHER PROJECT WITHOUT THE WRITTEN AUTHORIZATION OF JACOBS.			
				© JACOBS 2020. ALL RIGHTS RESERVED.

$$1/8'' = 1'-0''$$

VERIFY SCALE


BAR IS ONE INCH ON
ORIGINAL DRAWING.

DATE	APRIL 2026
------	------------

PROJ	W7Y56600
------	----------

DWG	ST-129
-----	--------

SHEET

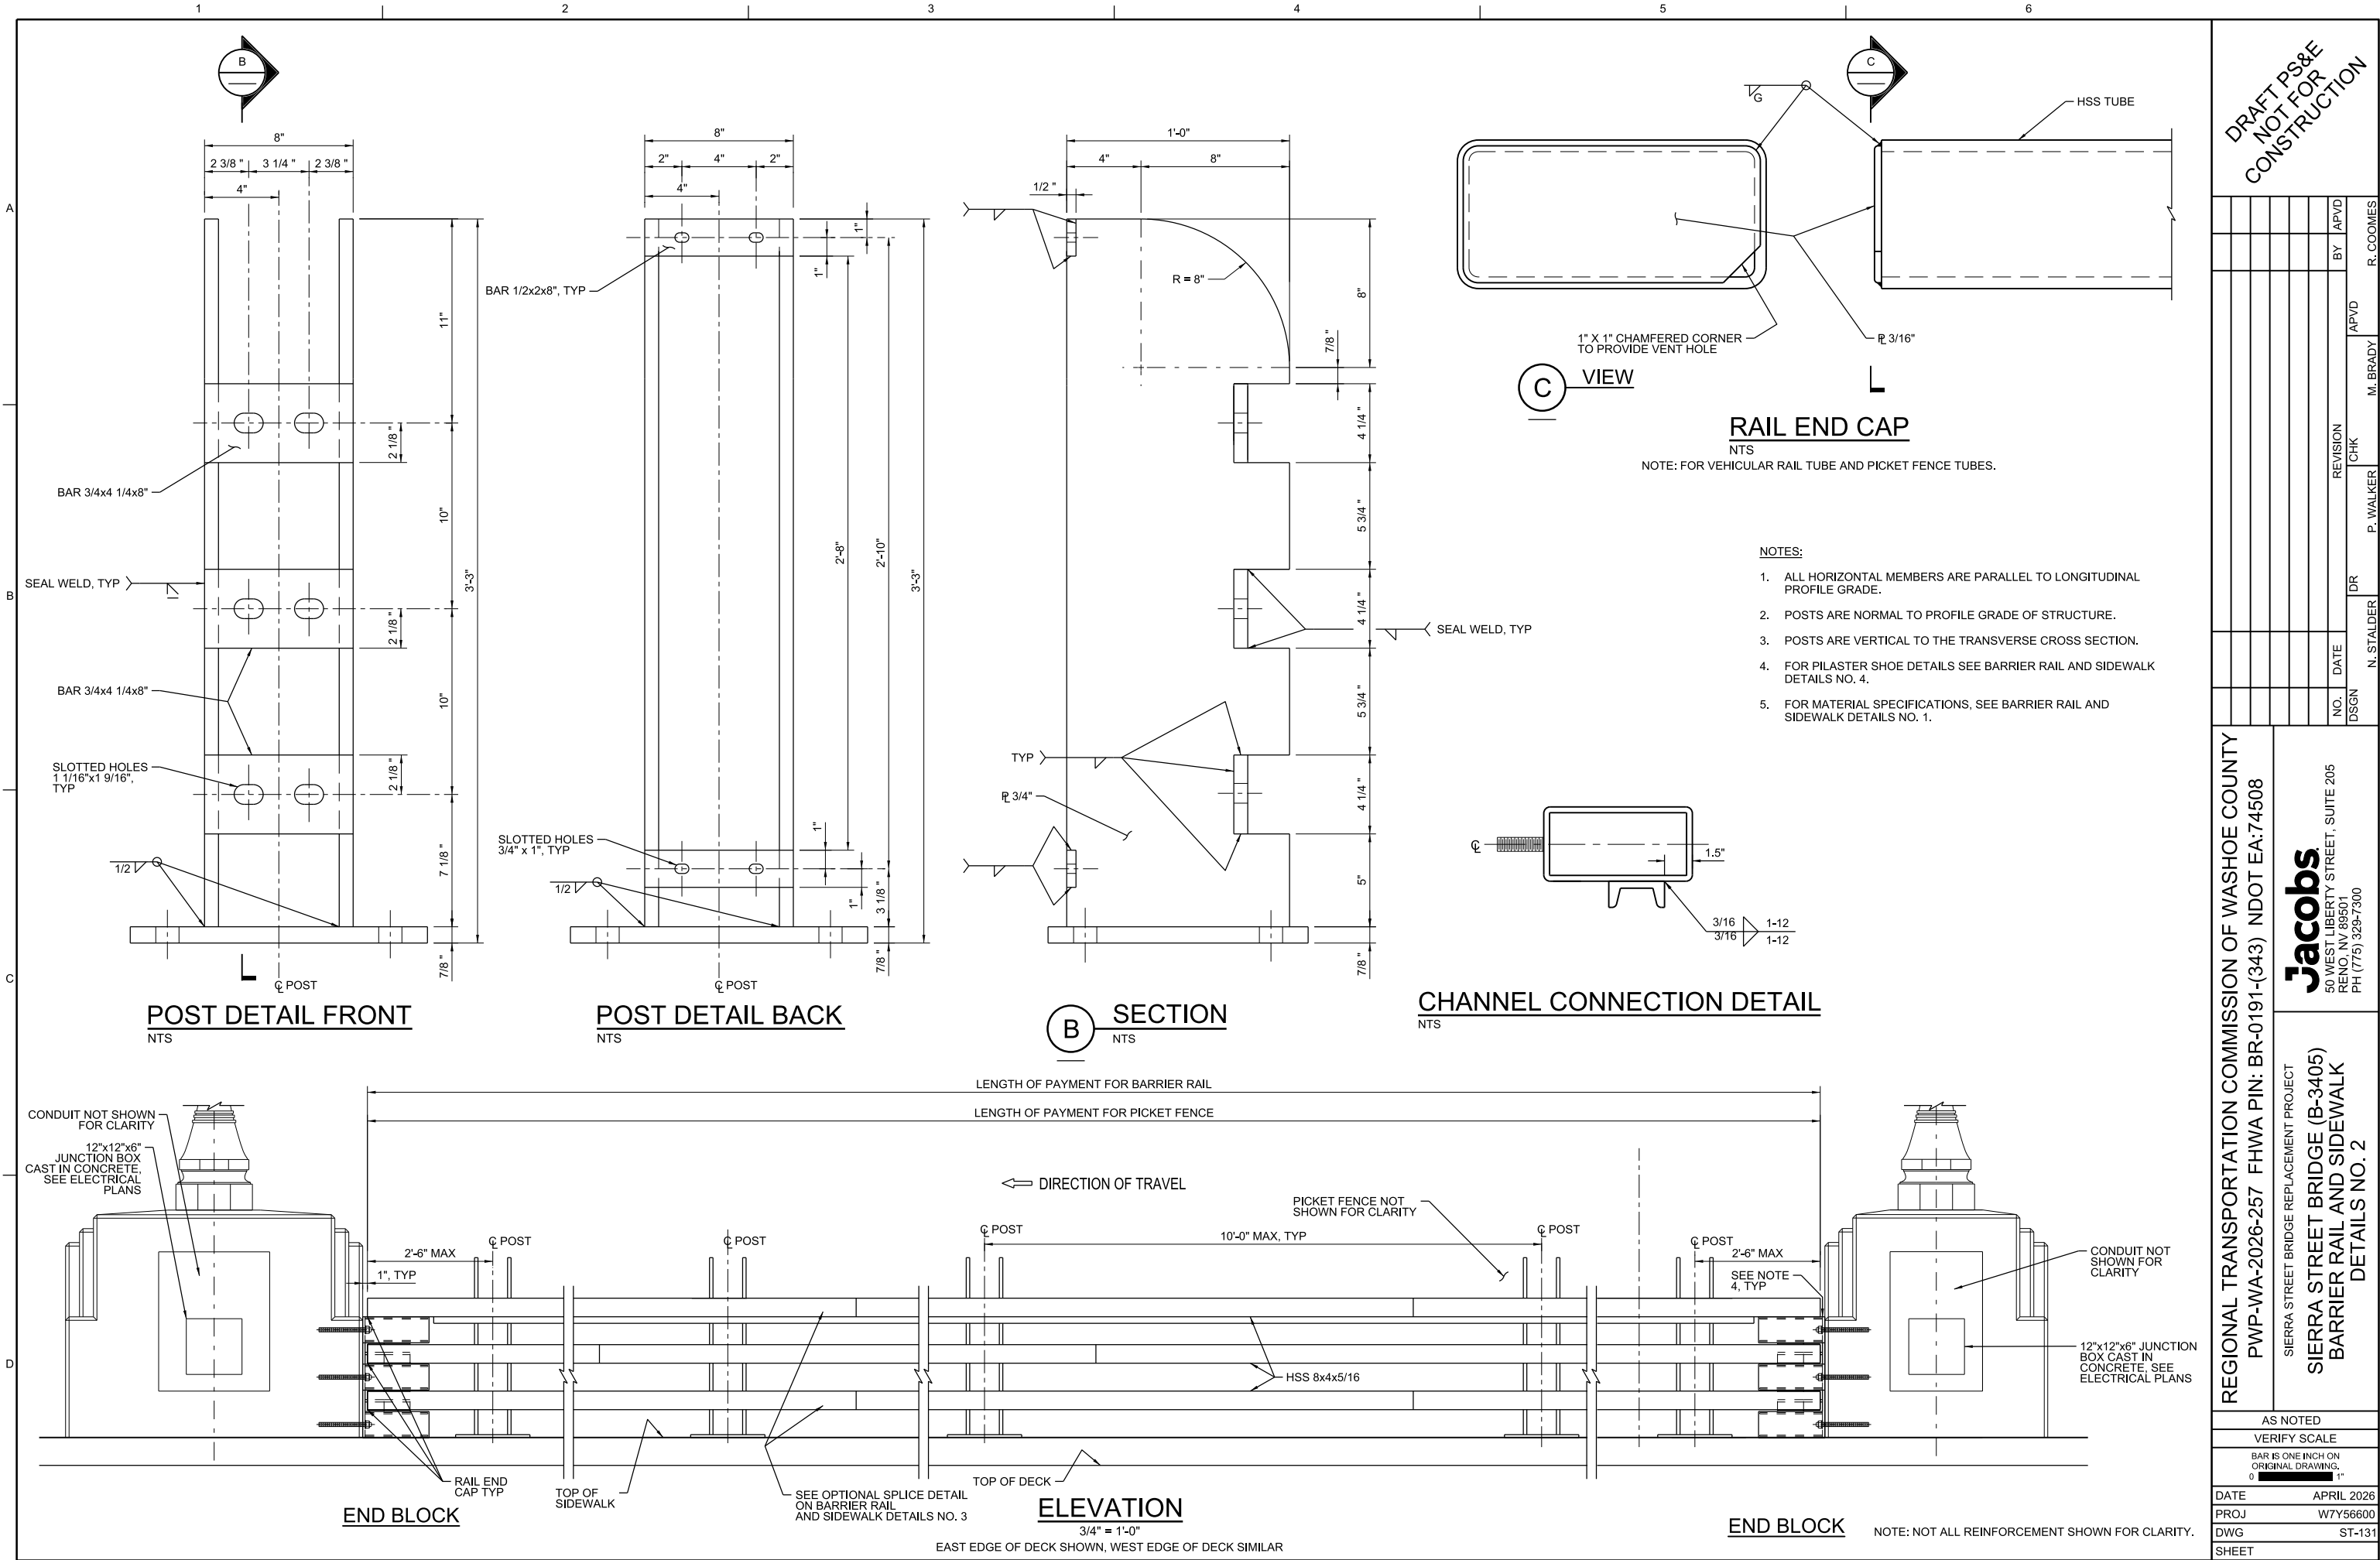

DRAFT PS&E
NOT FOR
CONSTRUCTION


NO.	DATE	DR	CHK	REVISION	BY	APVD
1						
2						
REGIONAL TRANSPORTATION COMMISSION OF WASHOE COUNTY
PWP-WA-2026-257 FHWA PIN: BR-0191-(343) NDOT EA:74508






Jacobs
50 WEST LIBERTY STREET, SUITE 205
RENO, NV 89501
PH (775) 329-7300

SIERRA STREET BRIDGE REPLACEMENT PROJECT
SIERRA STREET BRIDGE (B-3405)
BARRIER RAIL AND SIDEWALK
DETAILS NO. 2






AS NOTED
VERIFY SCALE
BAR IS ONE INCH ON ORIGINAL DRAWING, 1" = 1'
DATE APRIL 2026
PROJ W7Y56600
DWG ST-131
SHEET

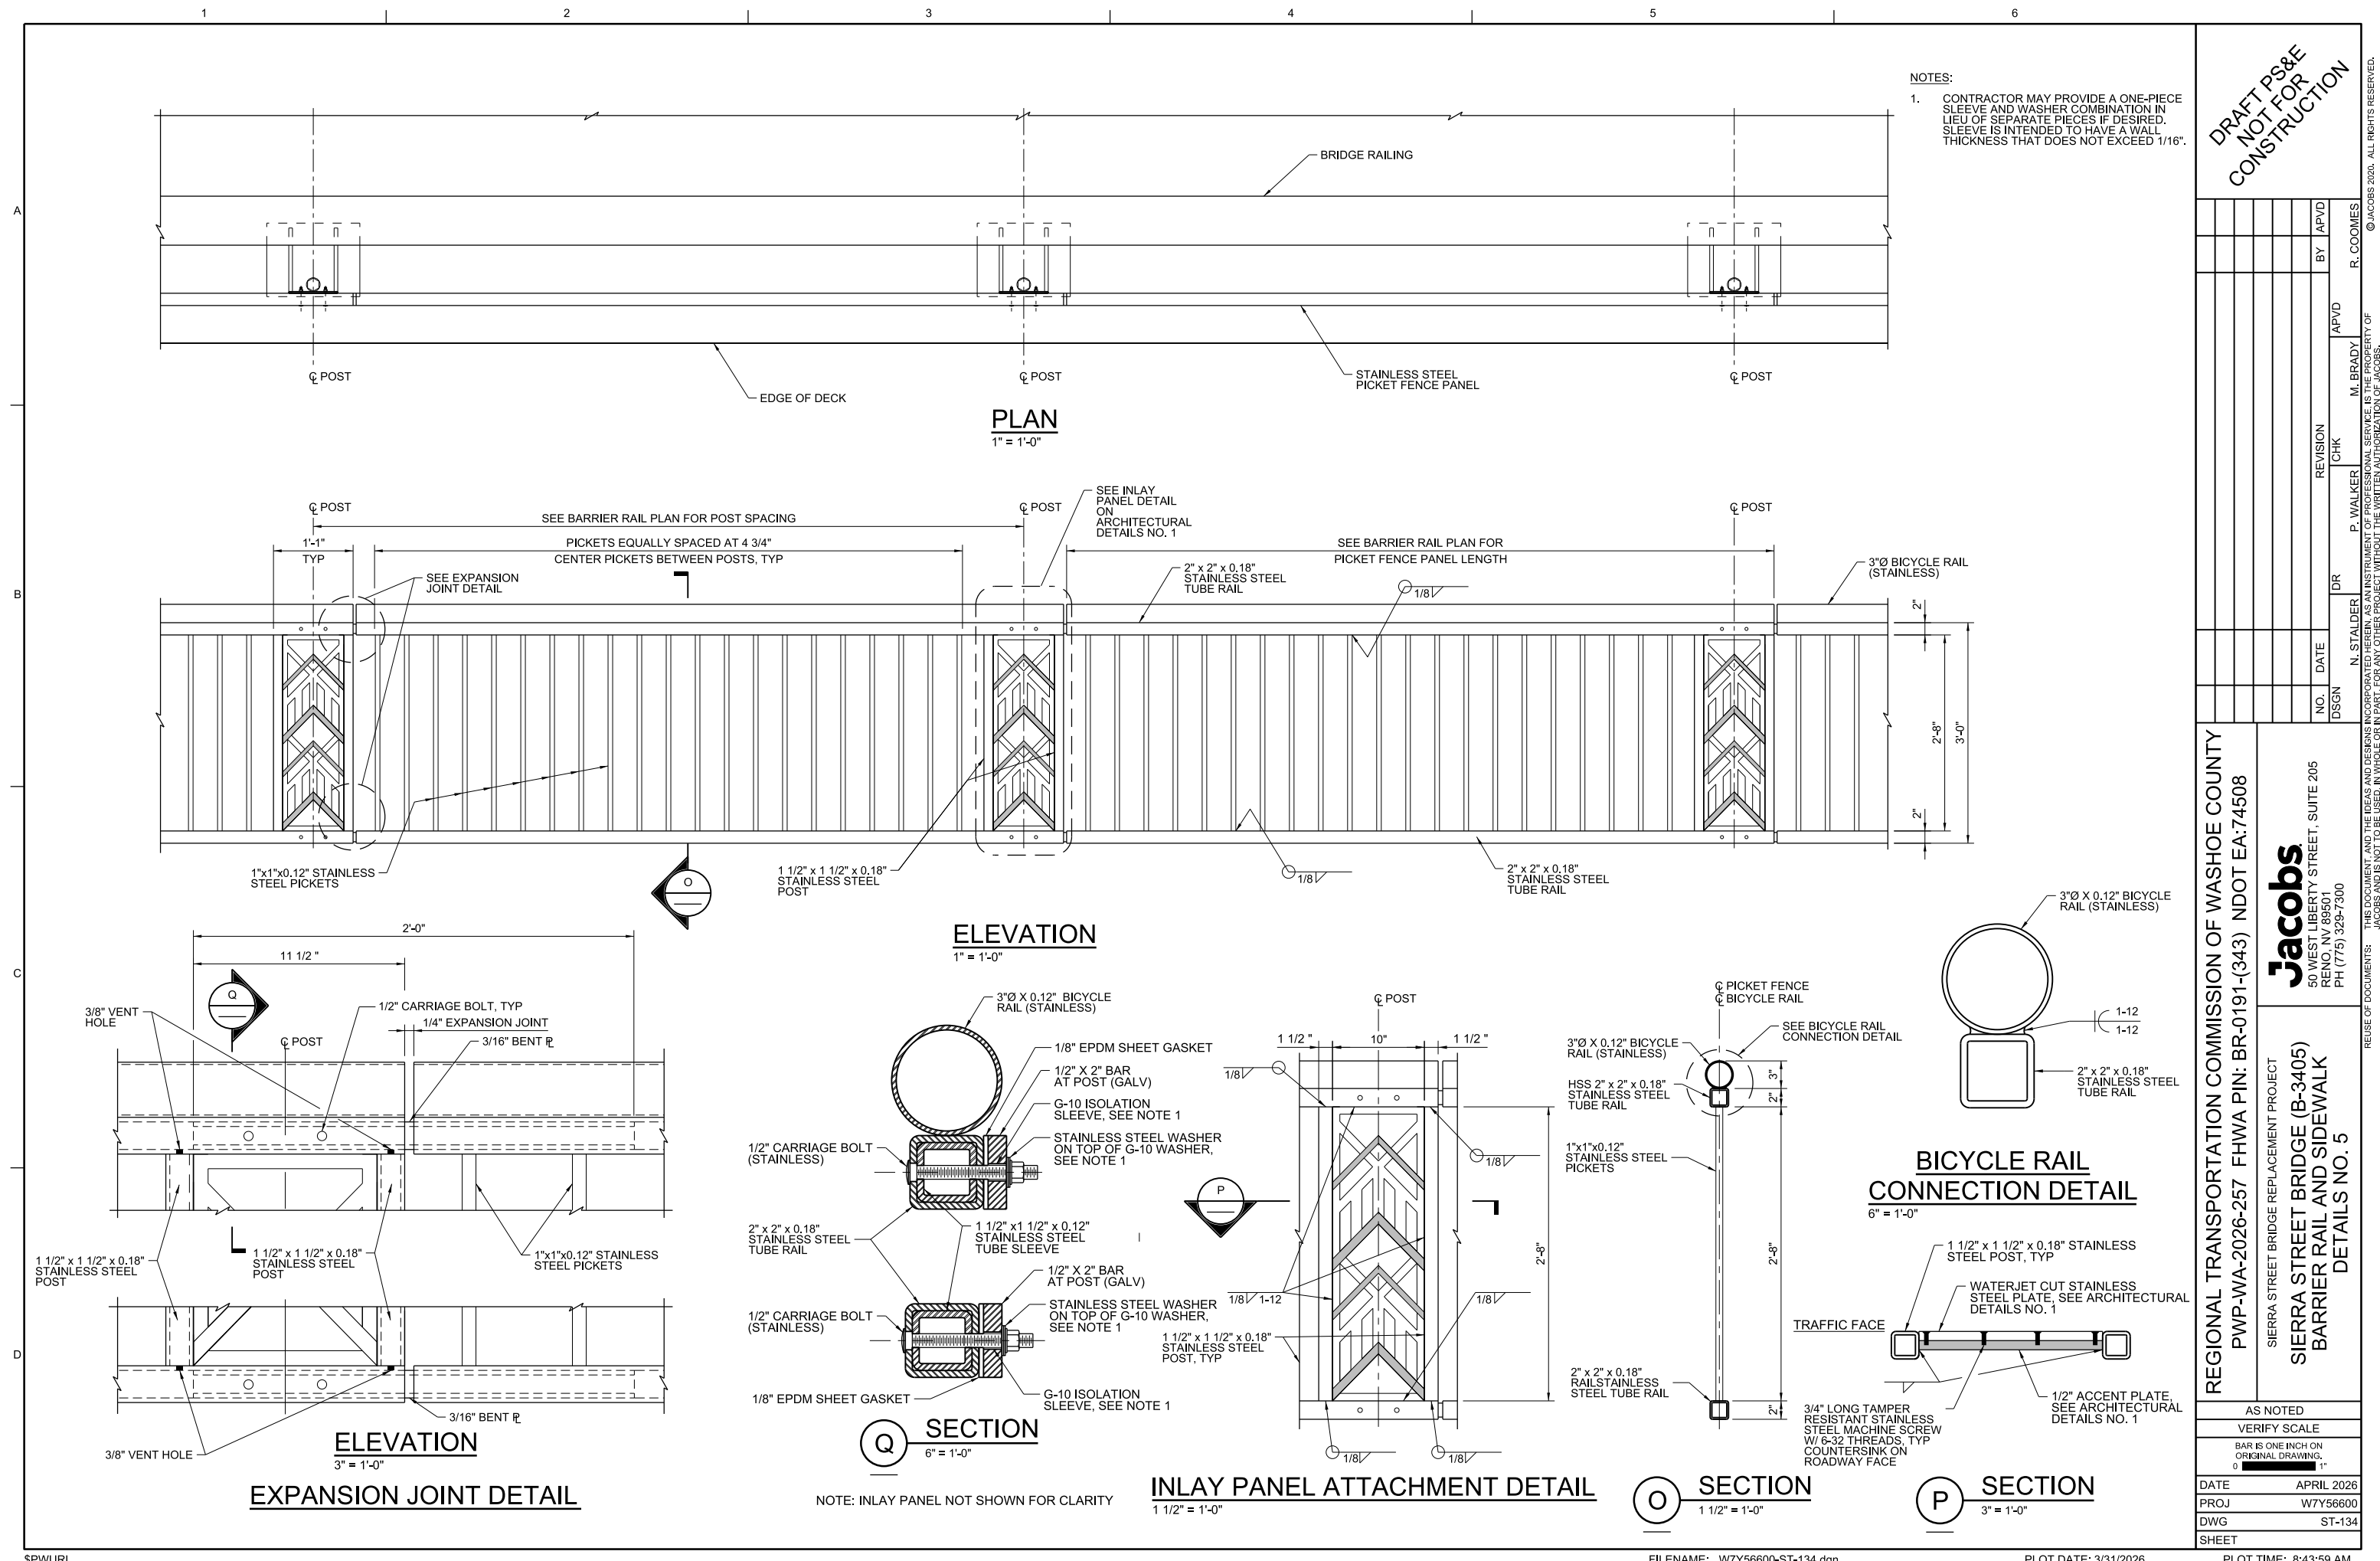

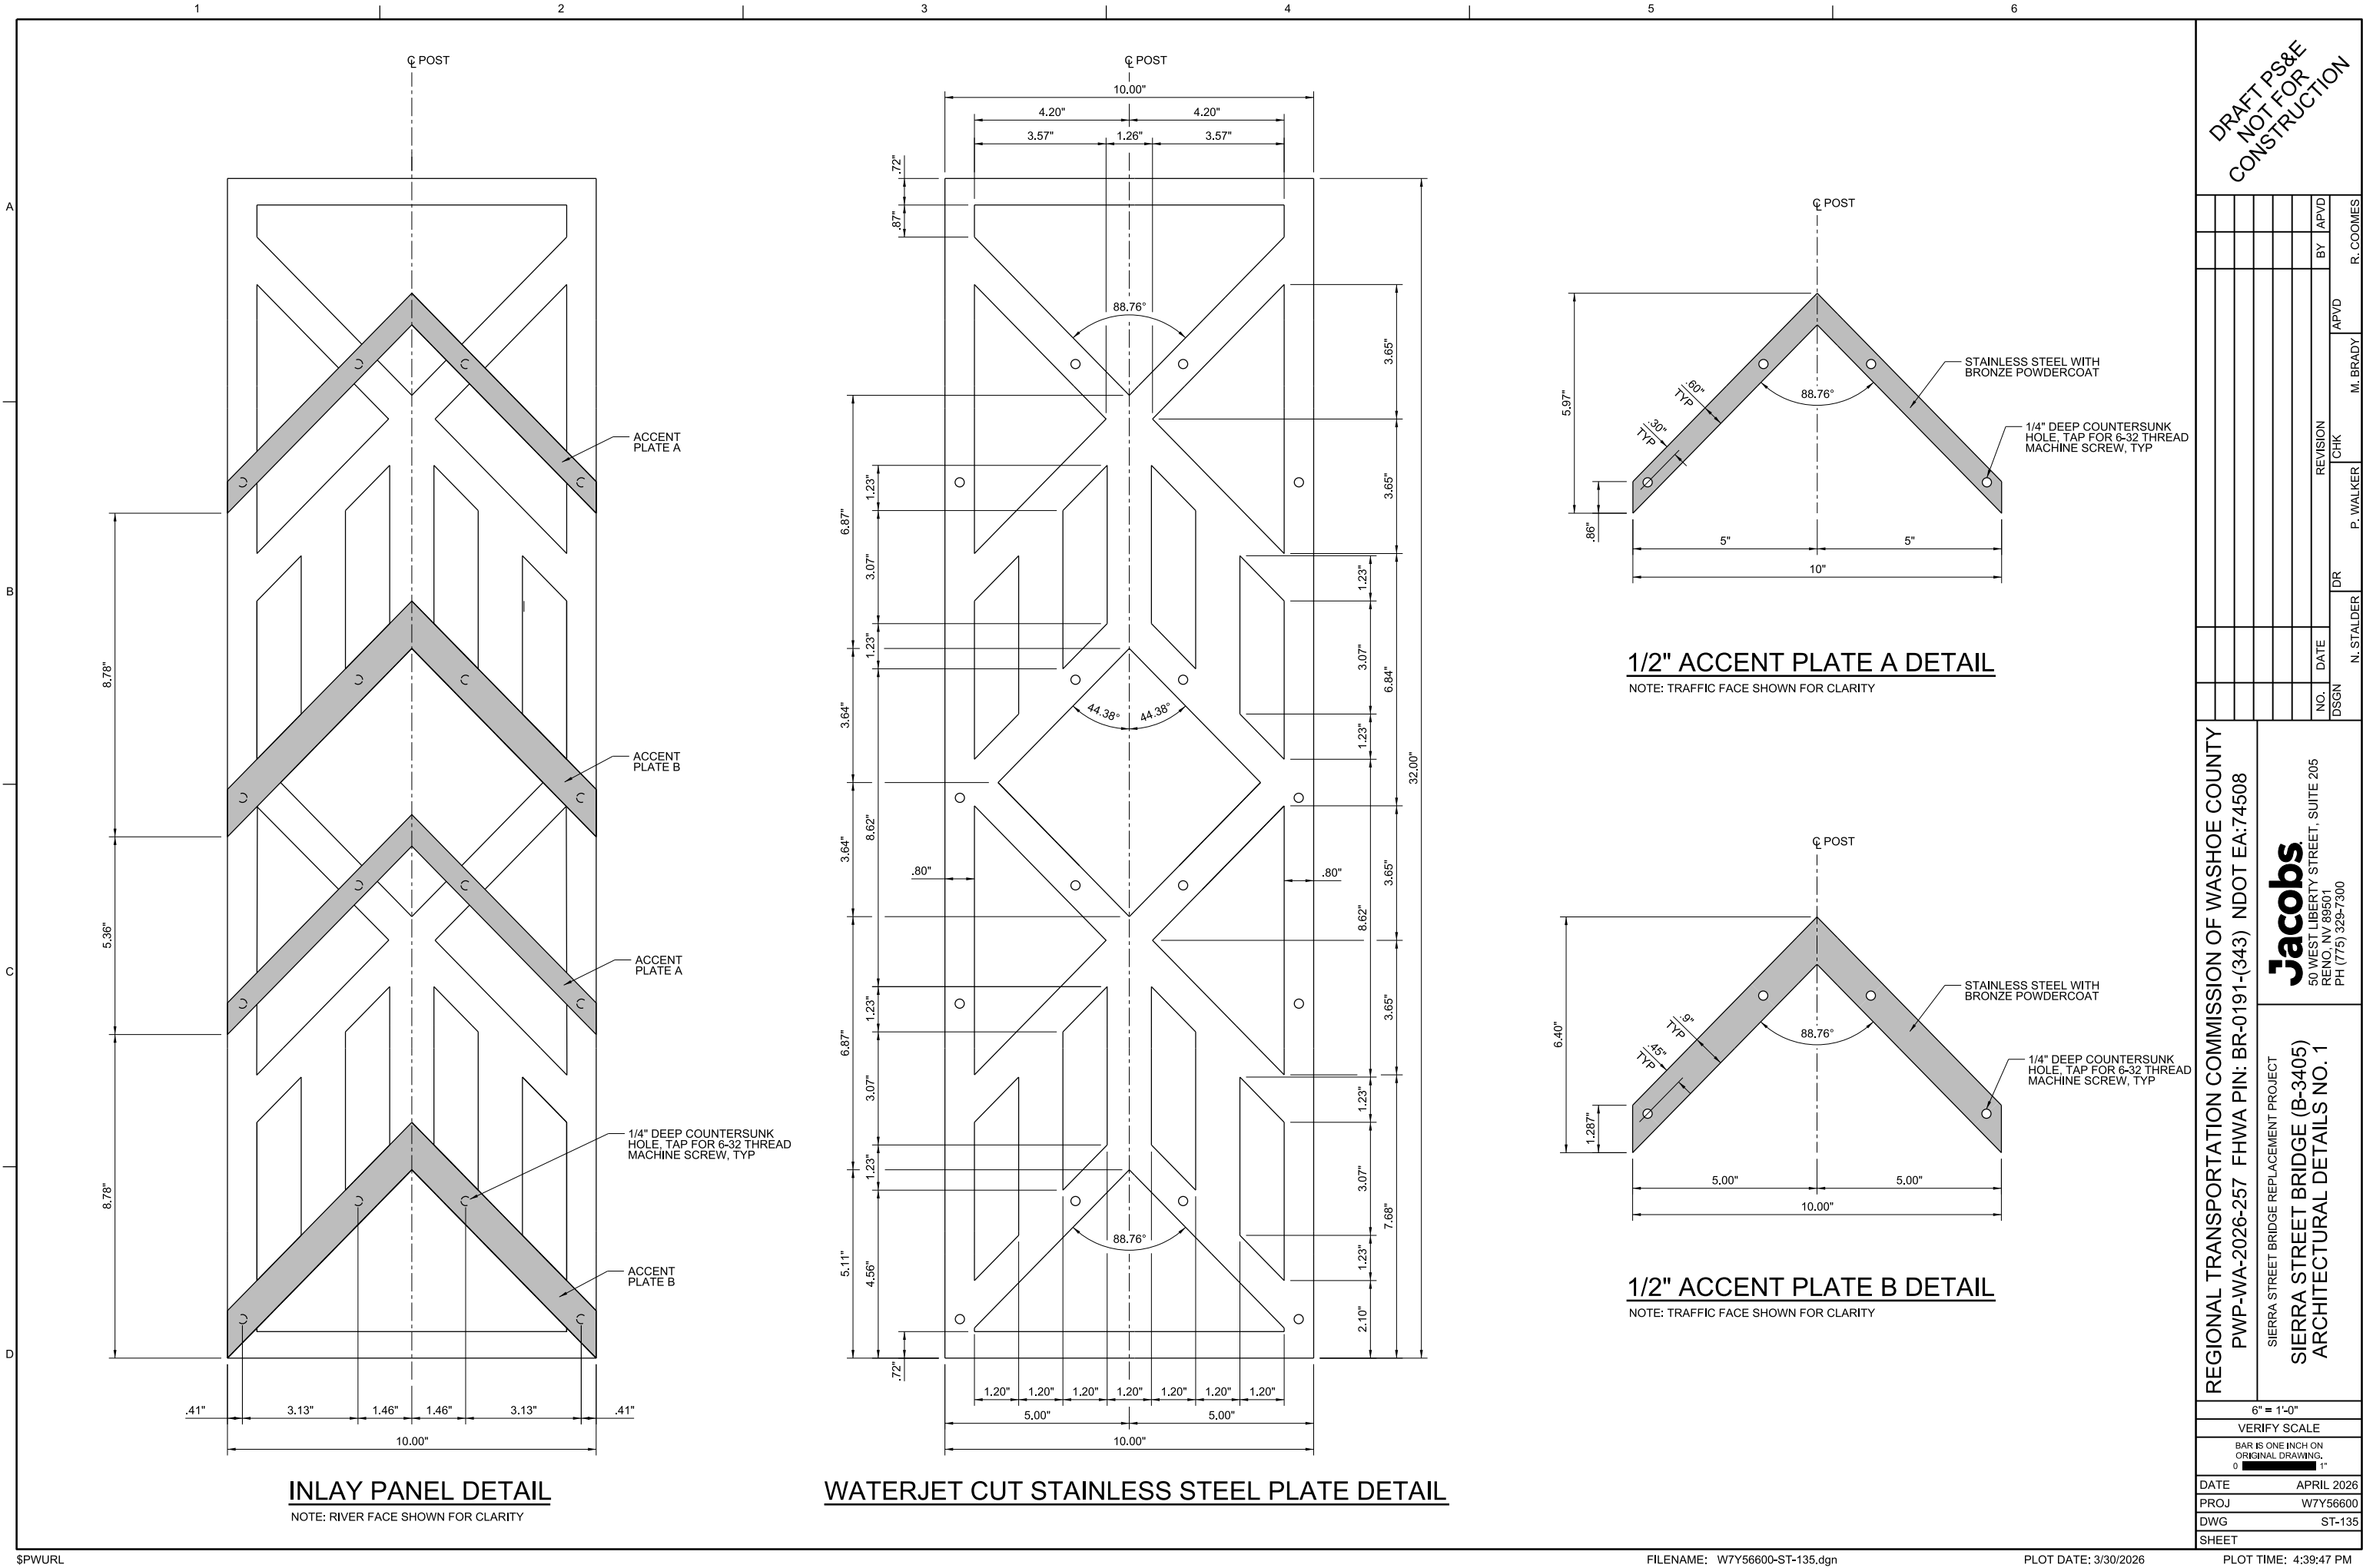

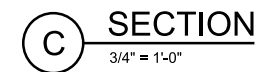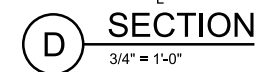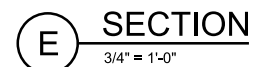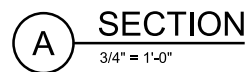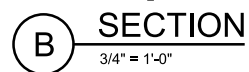

THIS DOCUMENT, AND THE IDEAS AND DESIGNS INCORPORATED HEREIN, AS AN INSTRUMENT OF PROFESSIONAL SERVICE, IS THE PROPERTY OF JACOBS AND IS NOT TO BE USED IN WHOLE OR IN PART, FOR ANY OTHER PROJECT WITHOUT THE WRITTEN AUTHORIZATION OF JACOBS.

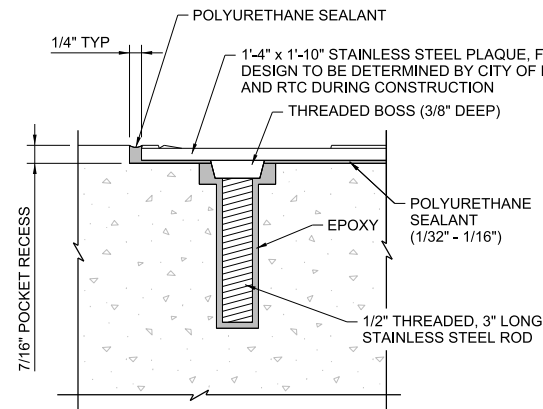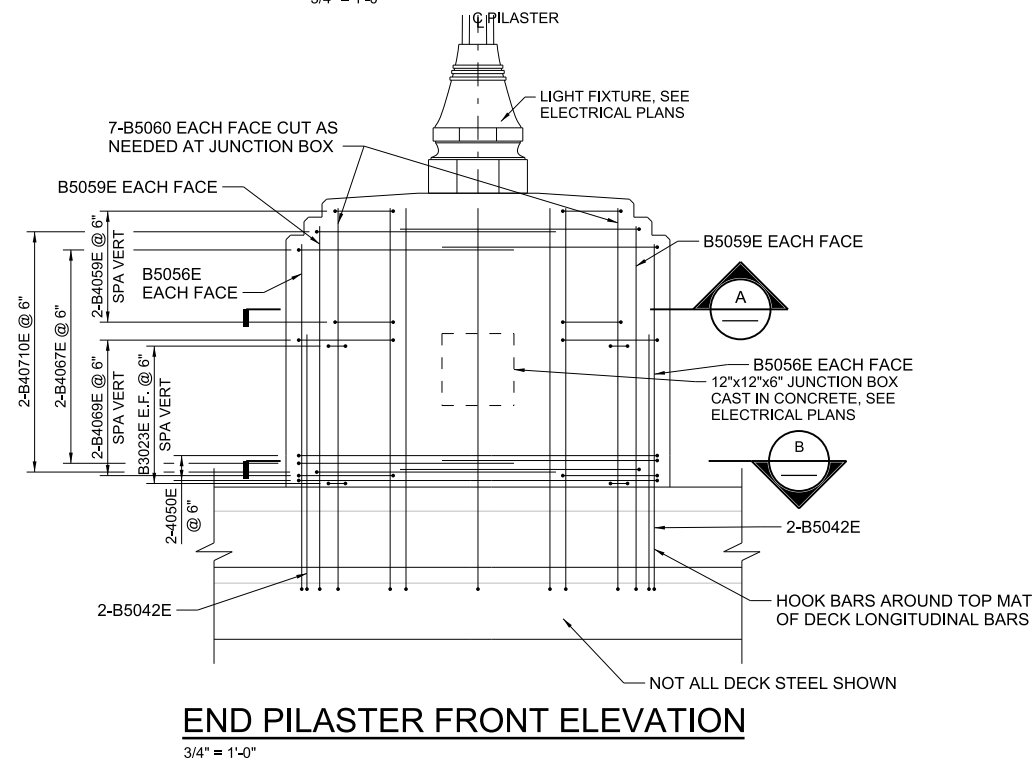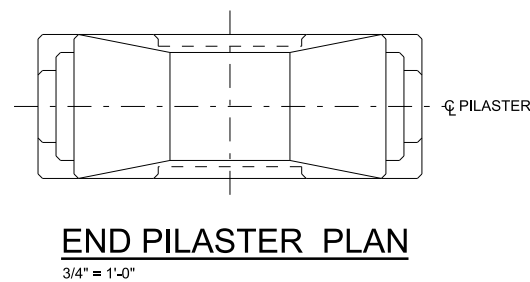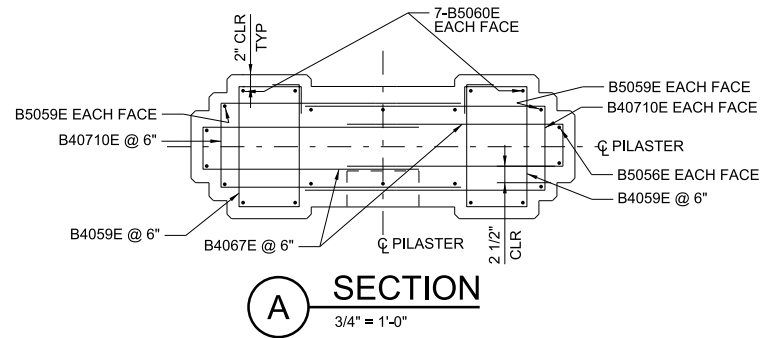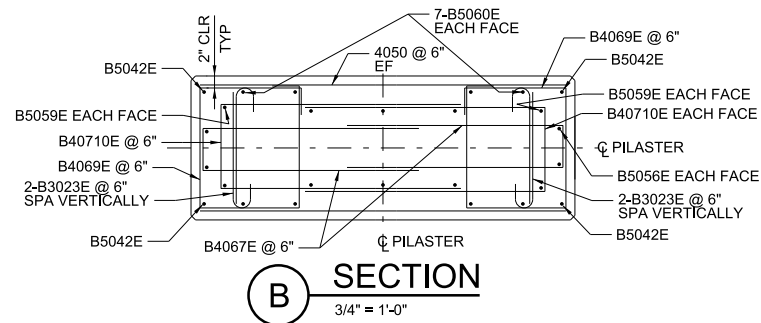

STAINLESS PLAQUE MOUNTING DETAIL

NTS

